




|                                 |     |     |
|---------------------------------|-----|-----|
| ELECTRIC                        | --- | --- |
| ELECTRIC FROM RECORDS           | --- | --- |
| WATER                           | --- | --- |
| WATER FROM RECORDS              | --- | --- |
| GAS FROM RECORDS                | --- | --- |
| BT FROM RECORDS                 | --- | --- |
| COMMS                           | --- | --- |
| COMMS FROM RECORDS              | --- | --- |
| STREET LIGHTING                 | --- | --- |
| STREET LIGHTING FROM RECORDS    | --- | --- |
| CCTV                            | --- | --- |
| CCTV FROM RECORDS               | --- | --- |
| TRAFFIC MANAGEMENT              | --- | --- |
| TRAFFIC MANAGEMENT FROM RECORDS | --- | --- |
| OIL PIPELINE                    | --- | --- |
| OIL PIPELINE FROM RECORDS       | --- | --- |
| UNKNOWN                         | --- | --- |
| MISCELLANEOUS                   | --- | --- |
| DRAINAGE                        | --- | --- |
| DRAINAGE FROM RECORDS           | --- | --- |
| OVERHEAD BT                     | --- | --- |
| OVERHEAD ELECTRIC               | --- | --- |
| EXTRA HIGH VOLTAGE ELECTRIC     | --- | --- |
| HIGH VOLTAGE ELECTRIC           | --- | --- |
| LOW VOLTAGE ELECTRIC            | --- | --- |
| HIGH PRESSURE GAS               | --- | --- |
| LOW PRESSURE GAS                | --- | --- |
| INTERMEDIATE PRESSURE GAS       | --- | --- |
| ASSUMED DRAINAGE                | --- | --- |
| SURVEY AREA                     | --- | --- |
| TEXT BOX                        | --- | --- |
| EOT                             | --- | --- |
| NO DEPTH RECORDS                | --- | --- |
| DEPTH OF UTILITY                | --- | --- |
| DIAMETER OF PIPE                | --- | --- |
| GPR                             | --- | --- |
| HEDGE                           | --- | --- |
| TREE                            | --- | --- |

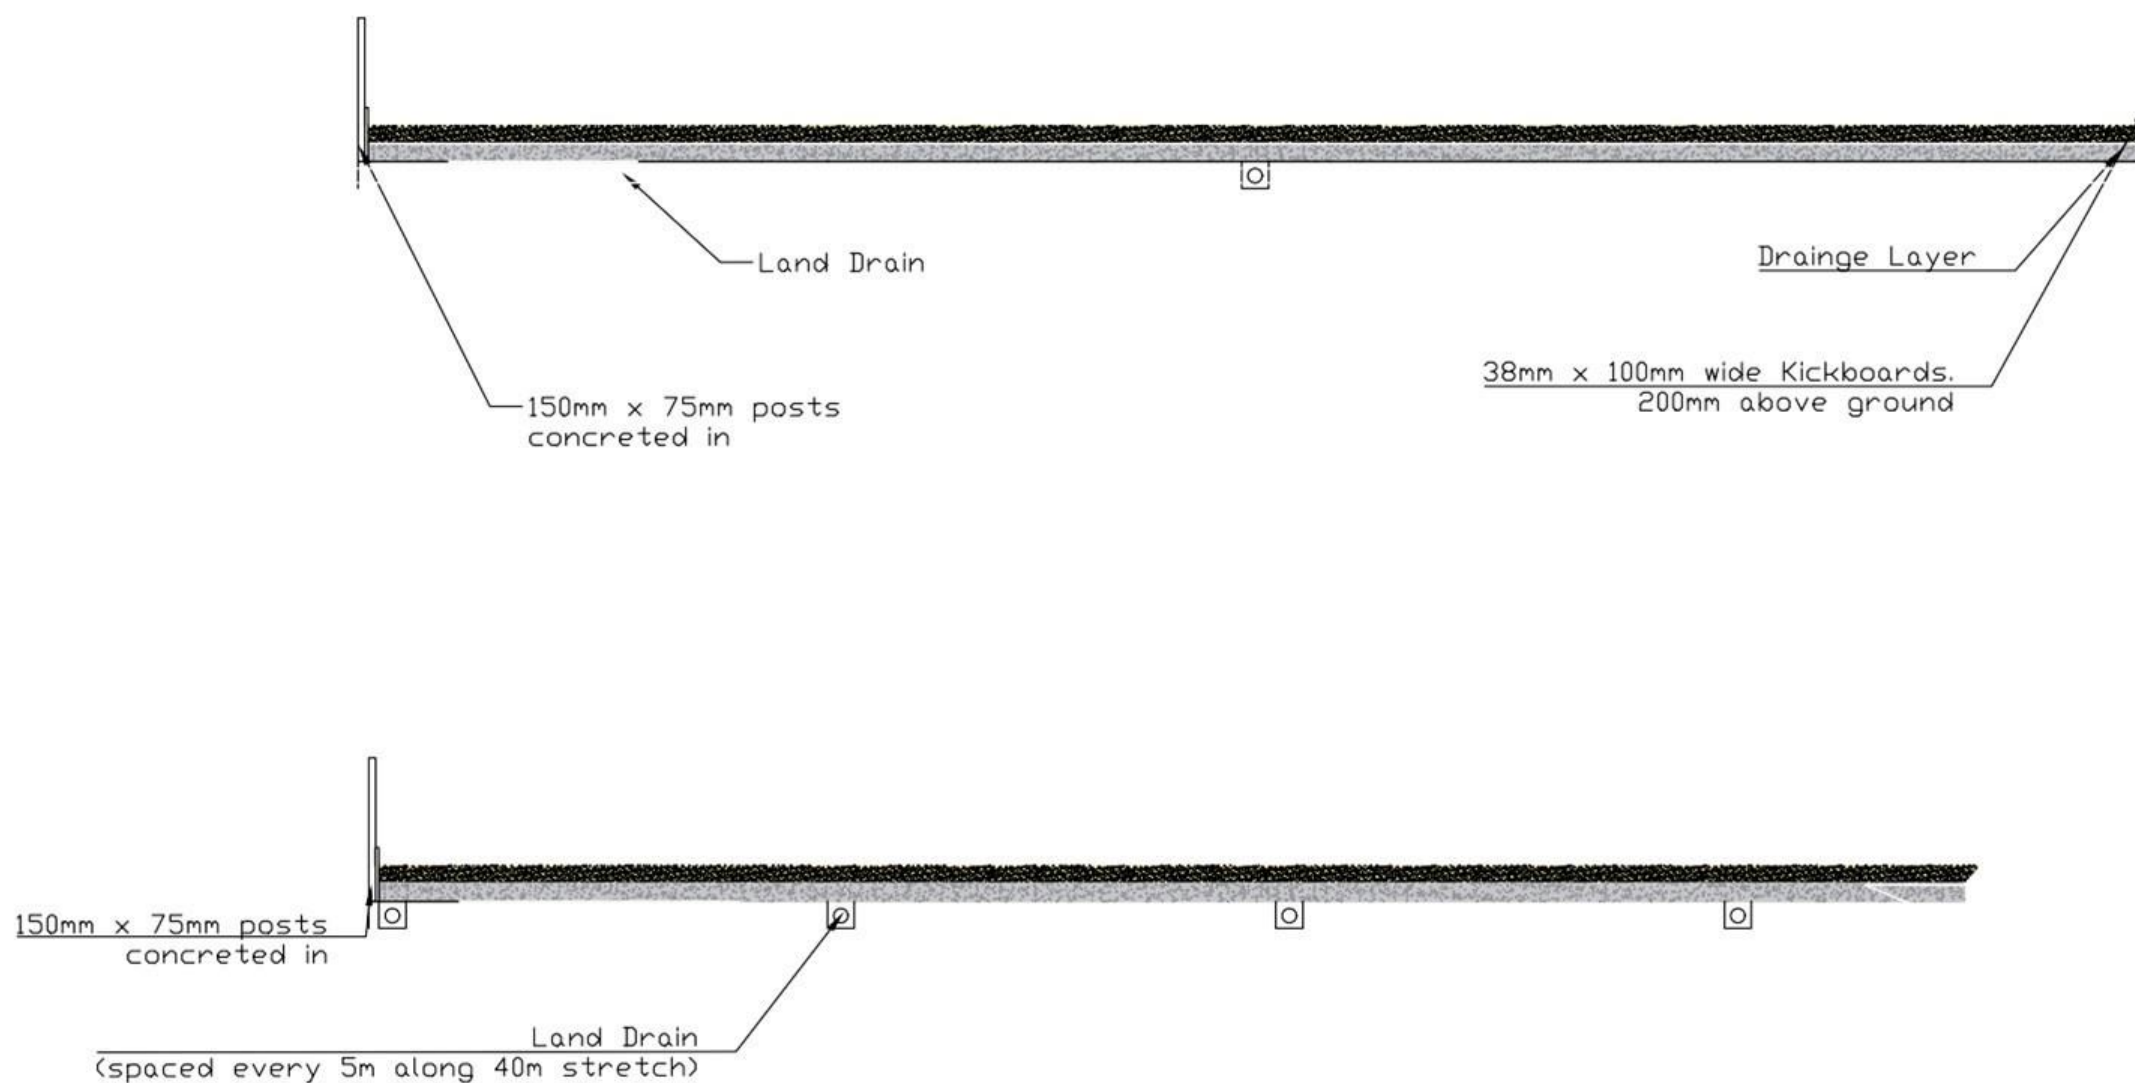

SCALE = 1:200