


Do not scale from drawings. If in doubt, ask.



Front Elevation
1:100



Side Elevation
1:100

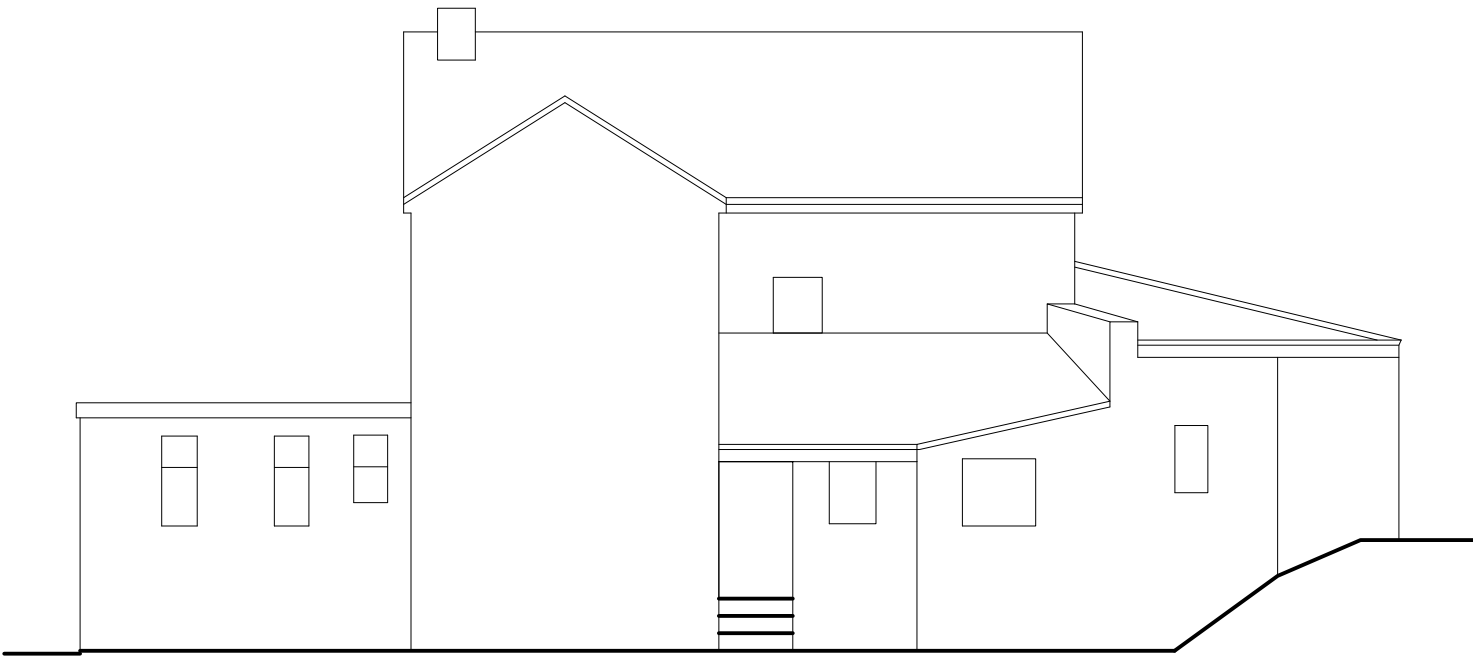

Rear Elevation
1:100

Rev	Notes	Date
A	Amends	May 22

The Mill Inn, Mill Lane, Cefn Mawr, Wrexham, LL14 3NL.
Existing
May 2022
1:50 & 1:100
A2
E01.1.001
2 - 2