


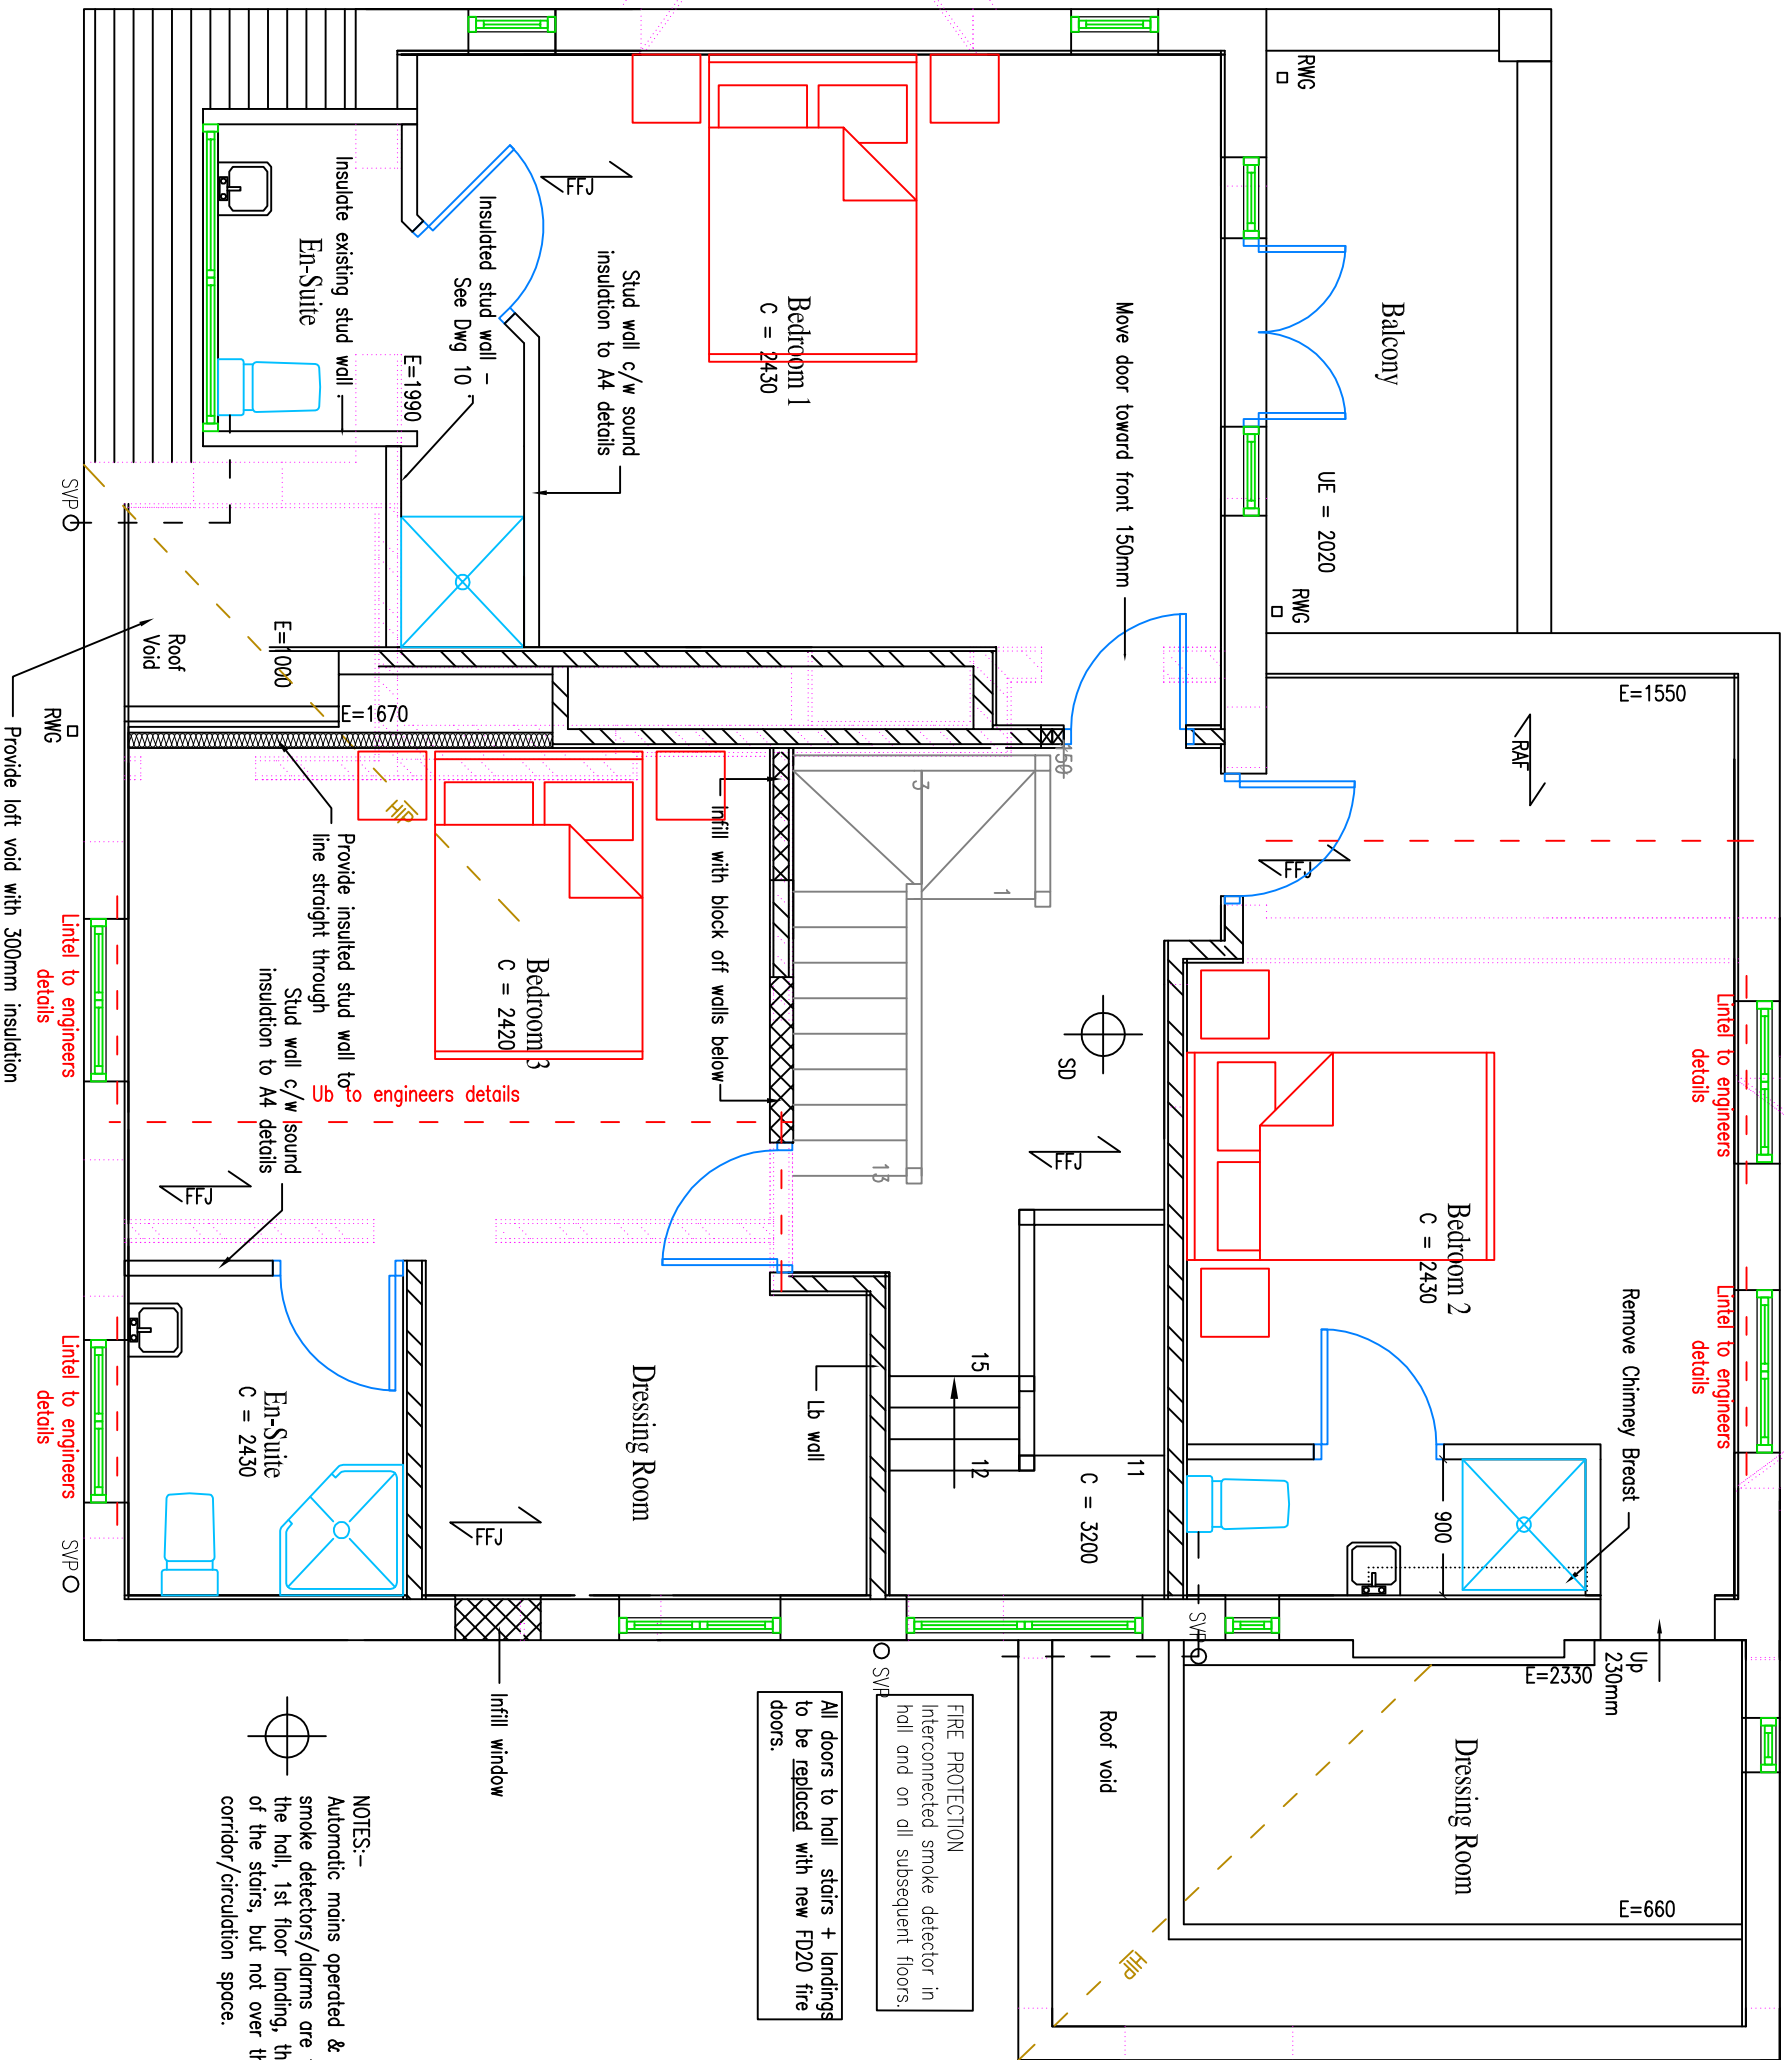

FIRE PROTECTION
Interconnected smoke detector in hall and on all subsequent floors.

All doors to hall, stairs + landings to be replaced with new FD20 fire doors.

NOTES:-
Automatic mains operated & interconnected smoke detectors/alarms are to be installed to the hall, 1st floor landing, the area at the foot of the stairs, but not over the stairs & in any corridor/circulation space.

DRAW No.: DWG 6 REV A – PROPOSED 1ST FLOOR – MARFORD GATE – CHESTER ROAD.DWG	
Builders are to work to dimensions only. If setting out points or dimensions are required, call the number below rather than scaling off the drawing.	
DRAWING IS ACCURATE TO THE SCALE BELOW	Ch DESIGN
SCALE: 1 : 50 @ A3	Athenia – The Green – Northop – Mold
DATE: April 2022	CH7 6BD.
L.A. Wrexham	07871 002925 OR 01352 840 264
DRAWN BY: Clair Hughes	PLAN AHEAD, before starting any section of work or ordering materials check for discrepancies or lack of information.
CHK'D BY:	Please ask for help.
© Copyright Chdesign	