



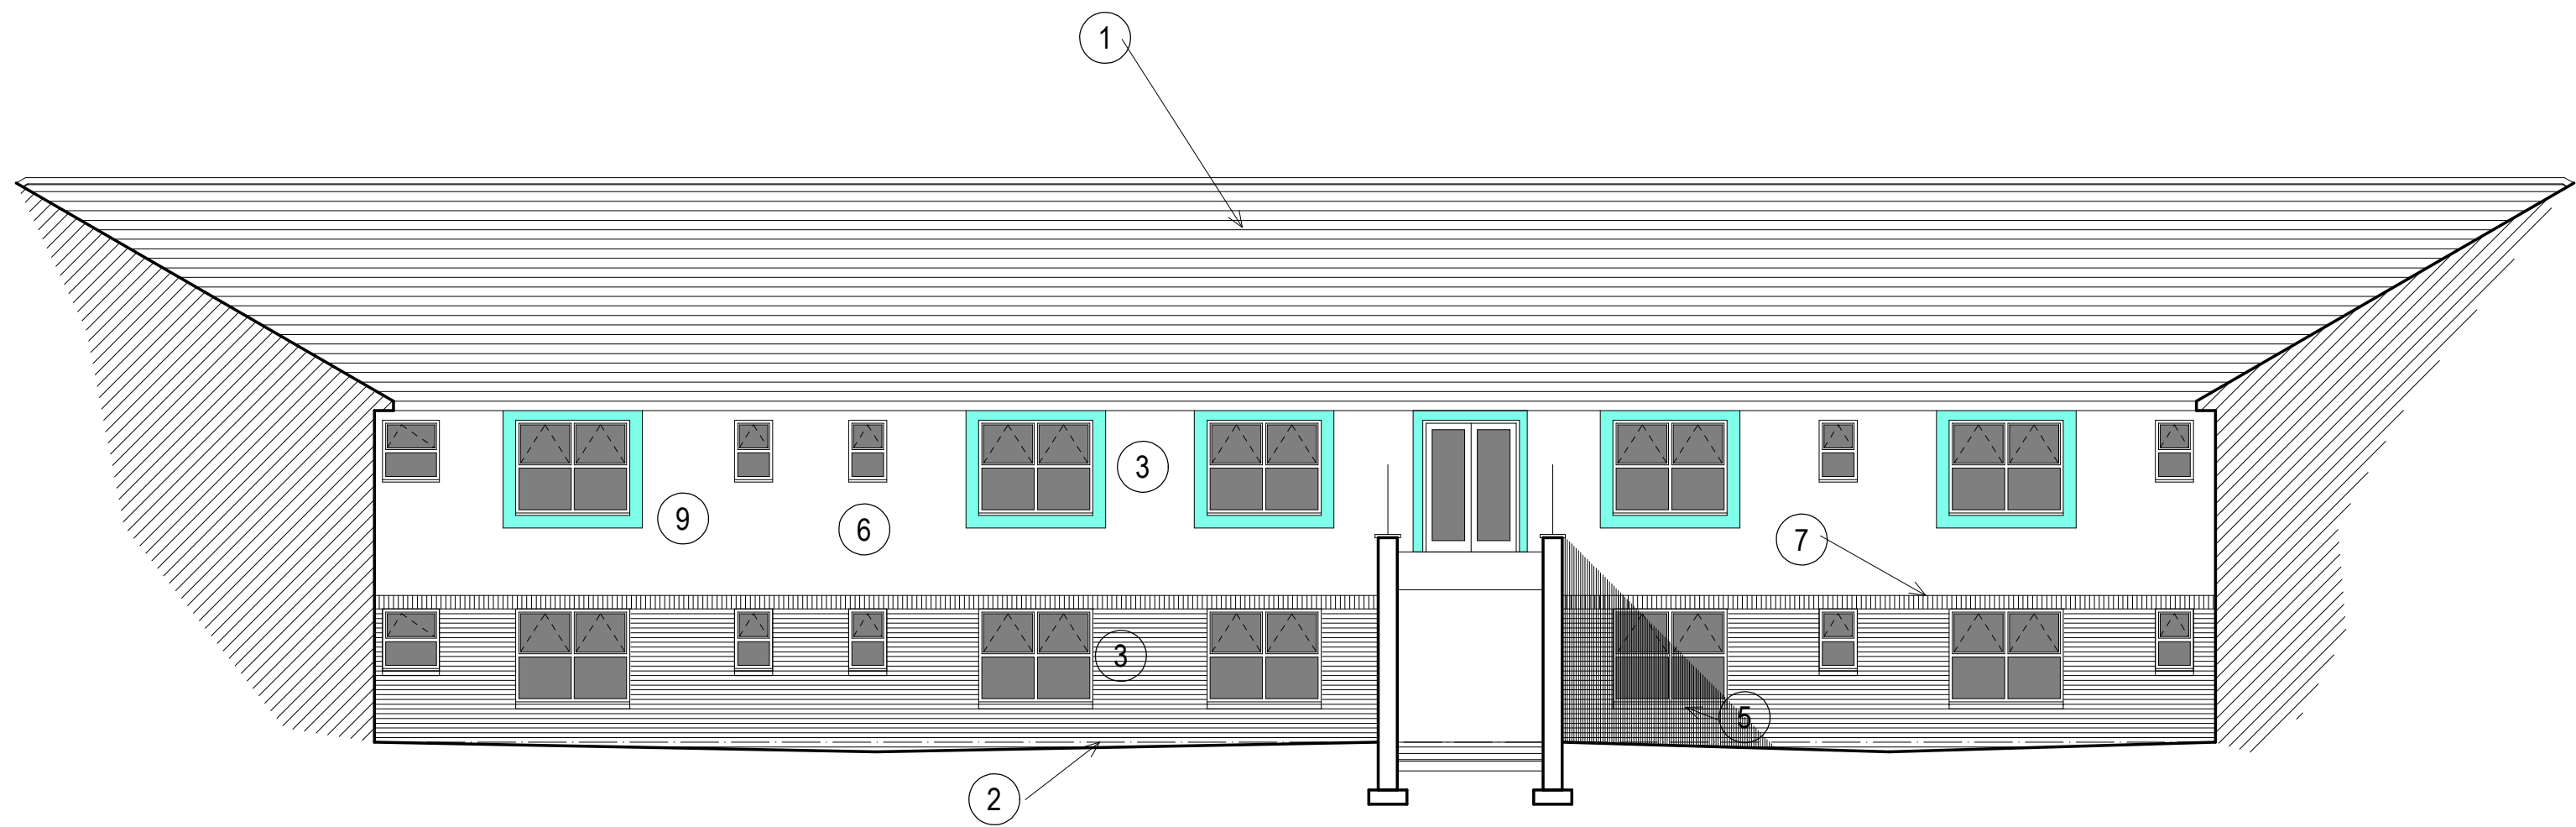


ELEVATION A

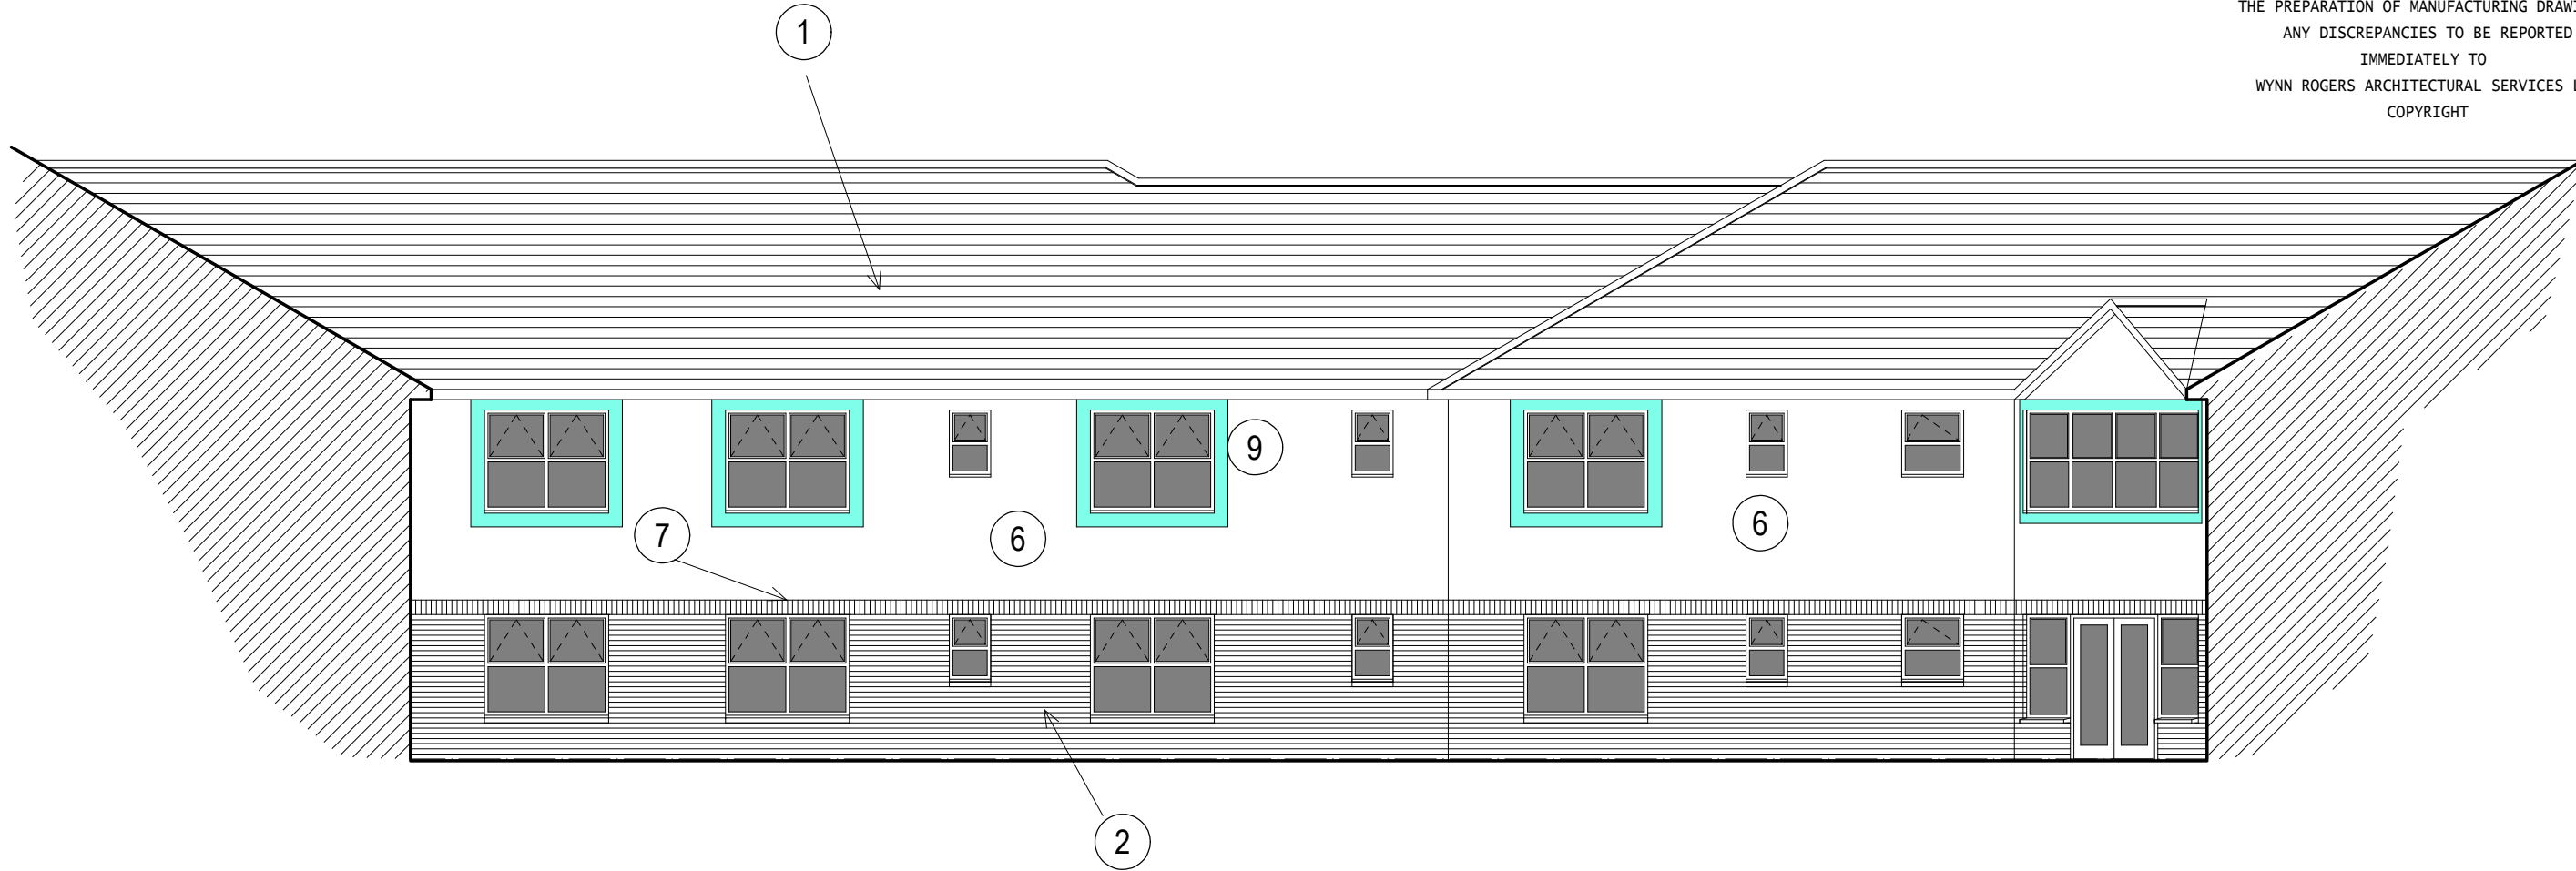


ELEVATION B




ELEVATION D

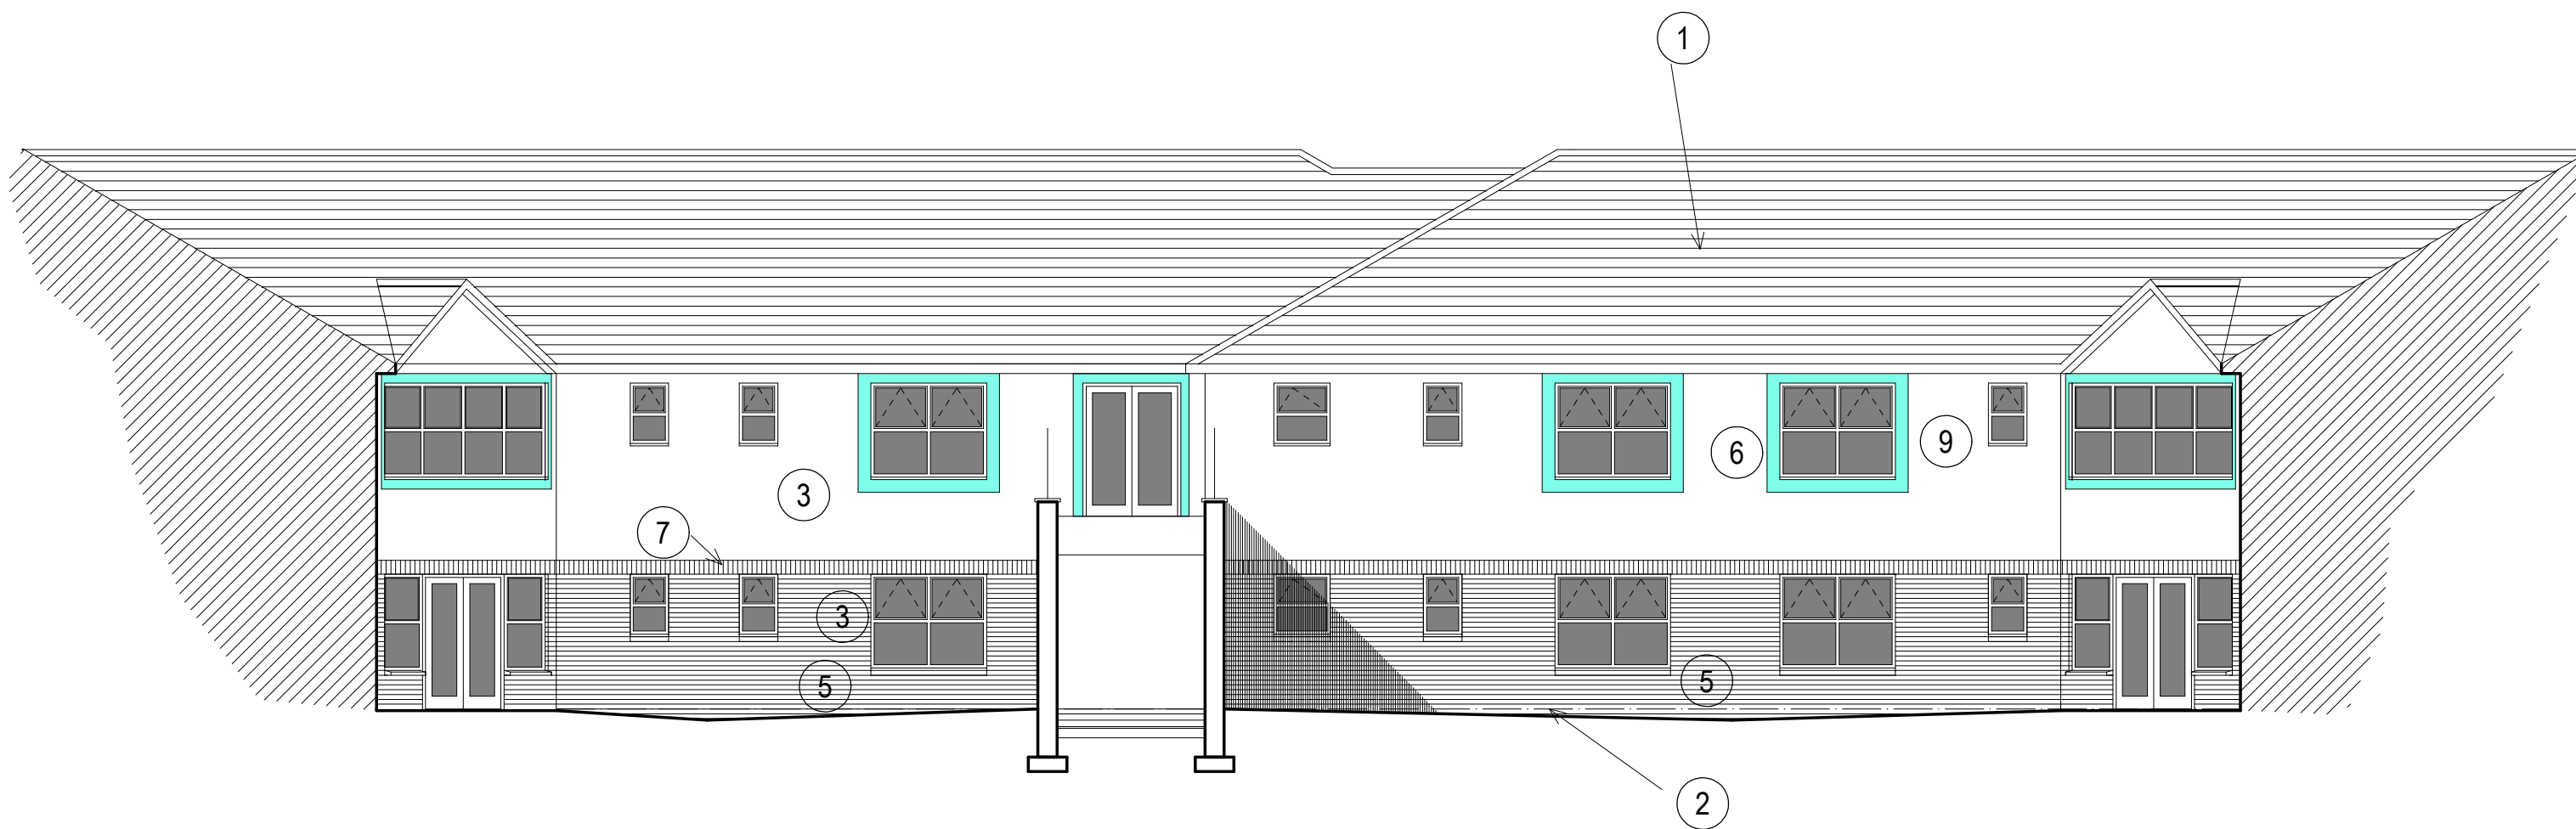


ELEVATION C

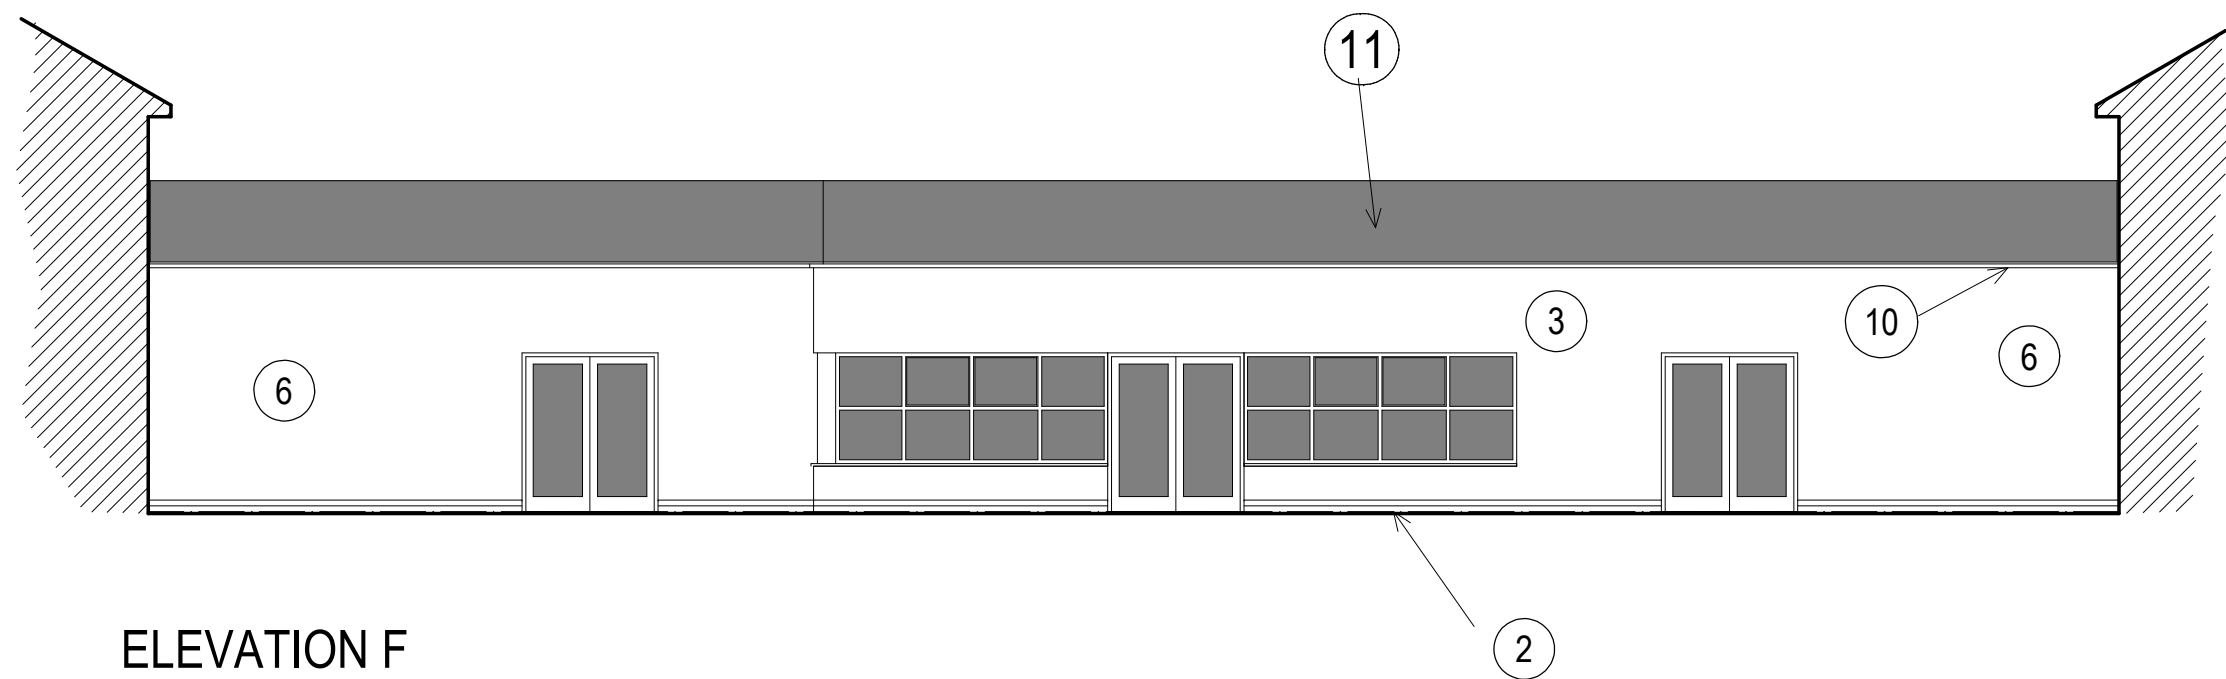

ELEVATION F

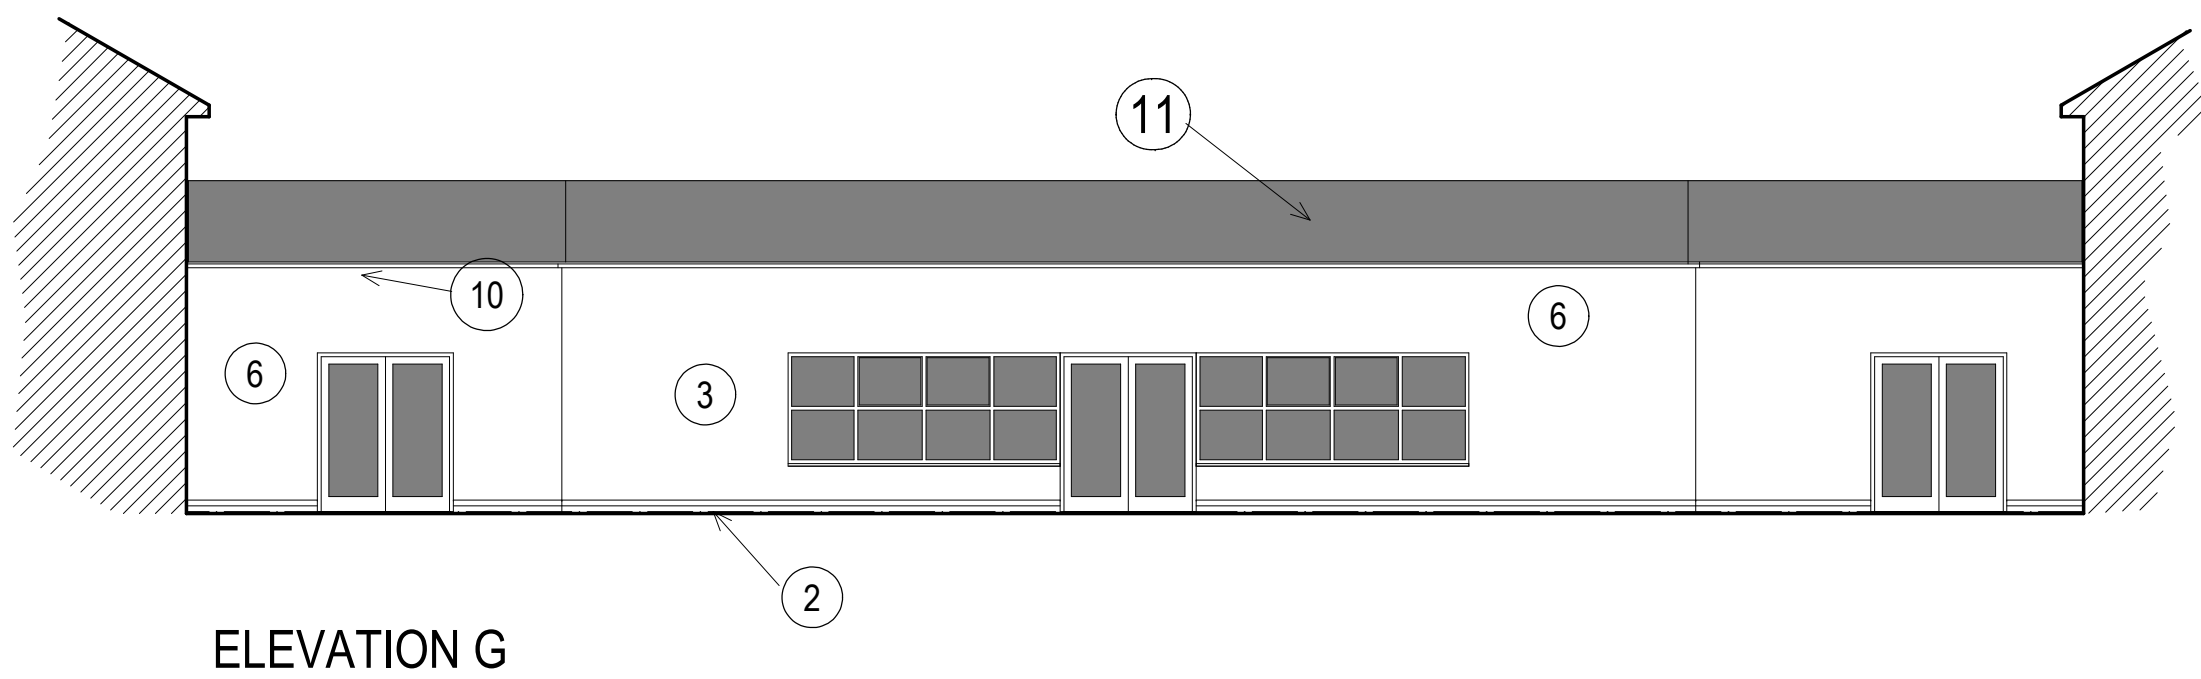

ELEVATION G

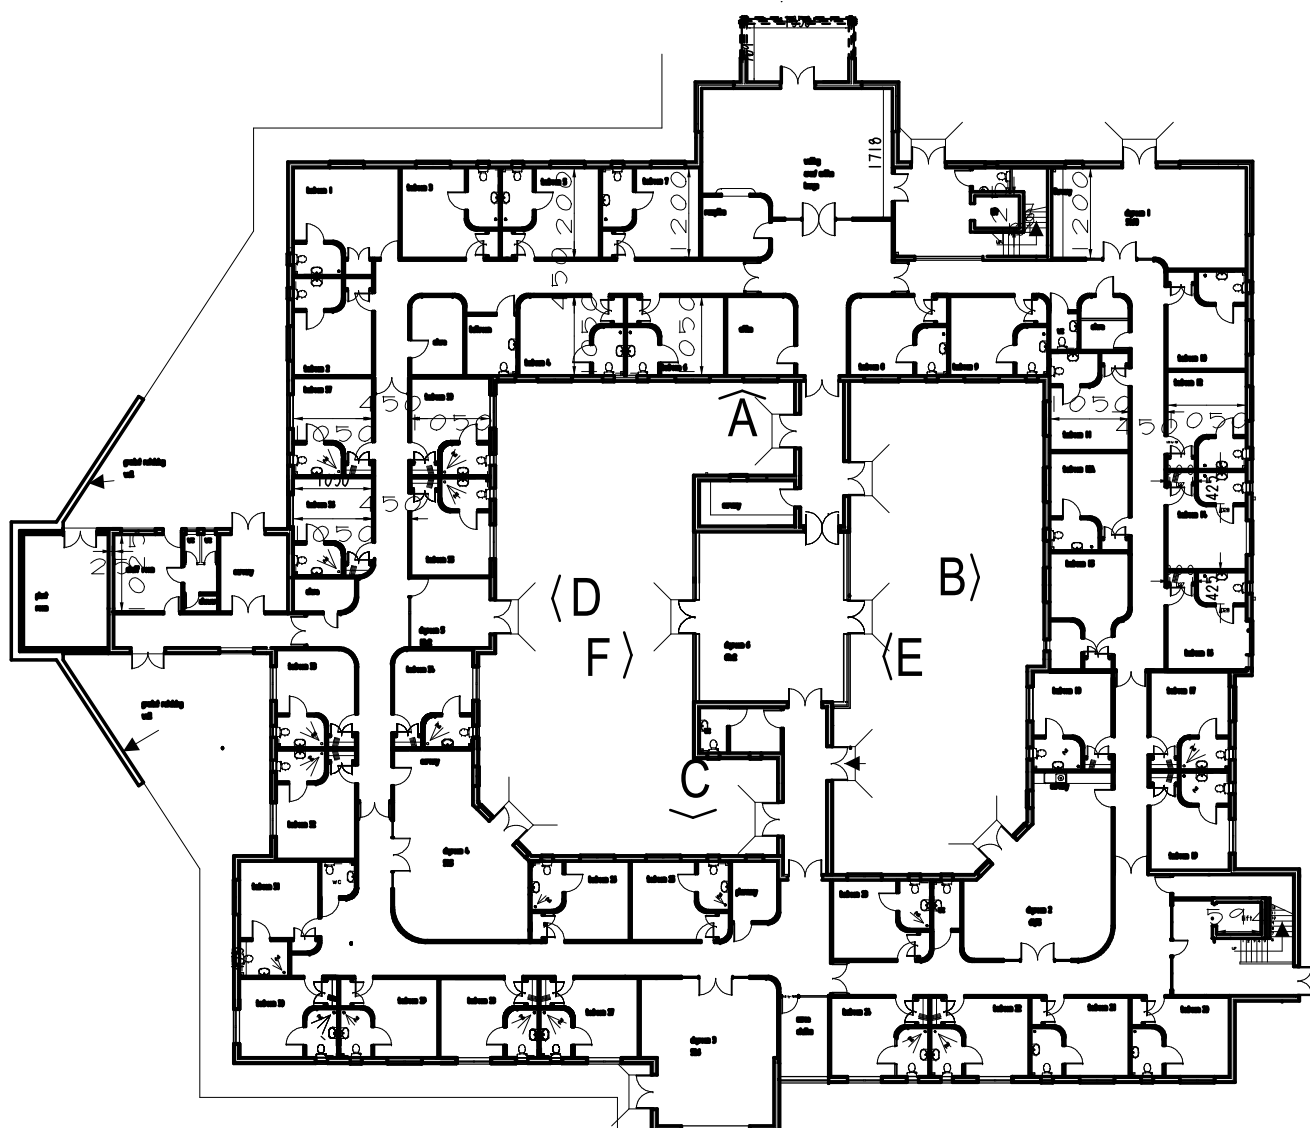

- 1 REDLAND RICHMOND CONCRETE TILES TO MATCH EXISTING HOMES ON SITE - slate grey
- 2 FACING BRICKWORK to match Bodlondeb
- 3 WHITE UPVC WINDOWS
- 4 POWDER COATED ALUMINIUM - blue
- 5 SUBCILLS TO MATCH BODLONDEB
- 6 THROUGH COLOUR RENDER
- 7 FACING BRICK SOLDIER COURSE
- 8 UPVC GUTTERS AND DOWNPIPES
- 9 SMOOTH RENDER BAND - blue (NO SUB CILL)
- 10 CONCRETE COPING
- 11 PROPRIETARY GLAZED BALUSTRADE