



5 LPA\_Elevation\_05\_Proposed

Scale: 1 : 100




6 LPA\_Elevation\_06\_Proposed

Scale: 1 : 100

#### Legend | Elevations Material Key | Proposed



|  |   |  |   |  |   |
|--|---|--|---|--|---|
|  | <b>Element</b>   Wall<br><b>Product</b>   Existing Facing Brick<br><b>Finish</b>   Red   Stretcher Bond   |  | <b>Element</b>   Wall<br><b>Product</b>   Cement Fibre Board Cladding Type 1<br><b>Finish</b>   Mid-Grey                            |  | <b>Element</b>   Louvre<br><b>Product</b>   Louvred Panel<br><b>Finish</b>   RAL 7012   Basalt                   |
|  | <b>Element</b>   Wall<br><b>Product</b>   Existing Facing Brick<br><b>Finish</b>   Black   Stretcher Bond |  | <b>Element</b>   Wall<br><b>Product</b>   Cement Fibre Board Cladding Type 2<br><b>Finish</b>   Mid-Grey                            |  | <b>Element</b>   Flashing and Coping<br><b>Product</b>   Aluminium Flashing<br><b>Finish</b>   RAL 7012   Basalt |
|  | <b>Element</b>   Wall<br><b>Product</b>   Existing Feature Brick<br><b>Finish</b>   Red   Stretcher Bond  |  | <b>Element</b>   Wall<br><b>Product</b>   Cement Fibre Board Screen<br><b>Finish</b>   Mid-Grey                                     |  | <b>Element</b>   Roof Finish<br><b>Product</b>   Single Ply Membrane<br><b>Finish</b>   Dark Grey                |
|  | <b>Element</b>   Wall<br><b>Product</b>   Existing Facing Brick<br><b>Finish</b>   Red   Soldier          |  | <b>Element</b>   Wall<br><b>Product</b>   Facing Brickwork<br><b>Finish</b>   Black/Grey   Stretcher Bond   Mid-Grey Mortar         |  |   |
|  | <b>Element</b>   Lintols and Cills<br><b>Product</b>   Stone<br><b>Finish</b>   Painted Black             |  | <b>Element</b>   Wall<br><b>Product</b>   Colour-through Render<br><b>Finish</b>   Light Blue                                       |  |   |
|  | <b>Element</b>   Roof<br><b>Product</b>   Existing Slate Roof<br><b>Finish</b>   Grey                     |  | <b>Element</b>   Curtain Wall   Door   Window<br><b>Product</b>   Aluminium Frame Curtain Wall<br><b>Finish</b>   RAL 7012   Basalt |  |   |

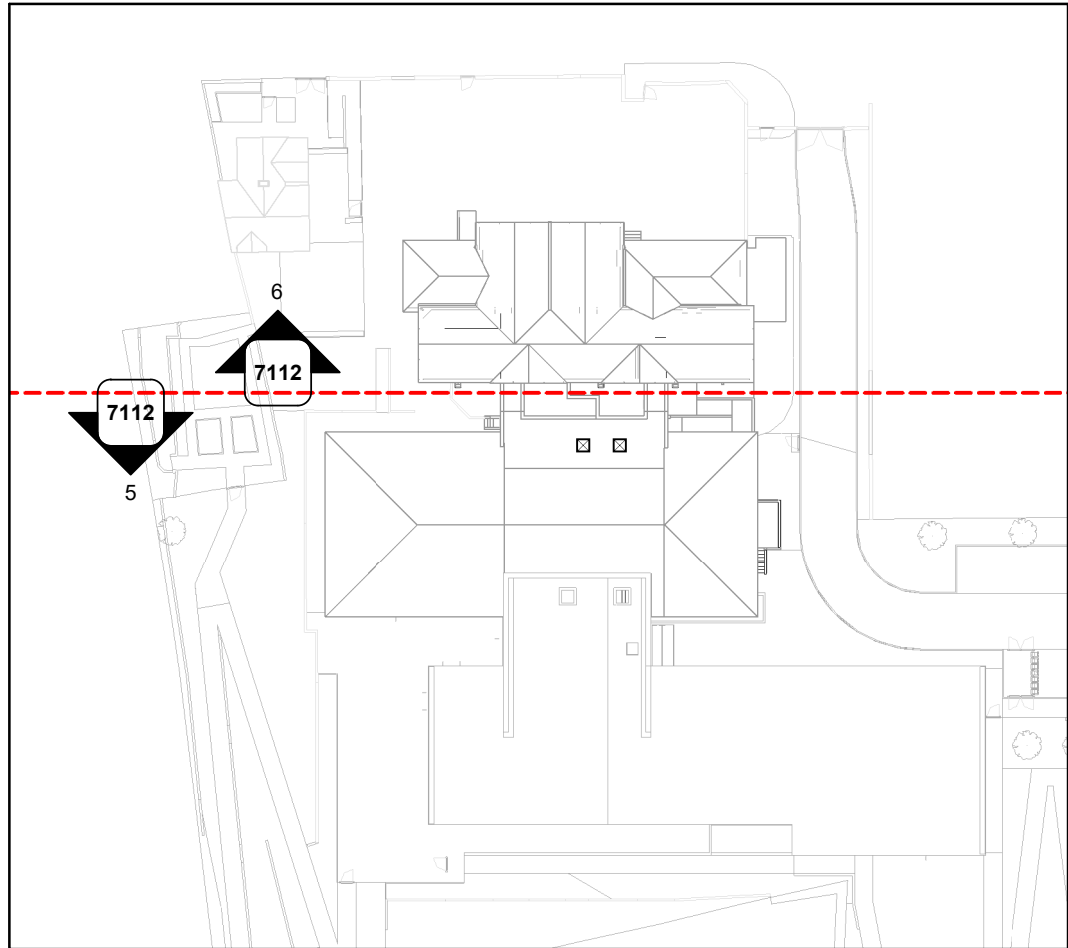

Scale  
0 1 2 3 4m  
1:100 @ A1

Notes  
Figured dimensions are to be used in all cases.  
Dimensions should not be scaled from drawing unless for planning application purposes.  
All existing dimensions should be checked on site before commencement of the work.  
Land Registry and ownership boundaries are produced by Studio KMA using all available information. Studio KMA cannot be held responsible for scale discrepancies if plans supplied by others.  
Any discrepancies in dimensions should be clarified with the Architect at the address below prior to commencement of the work.  
No deviation from this drawing will be permitted without the prior written consent of the Architect.  
This drawing is to be read in conjunction with the relevant Mechanical and Electrical drawings.  
This drawing is to be read in conjunction with the relevant Structural Engineer's drawings. Structural calculations are recommended.  
This drawing is to be read in conjunction with the relevant Fire Safety Strategy drawings.  
Please note that the use of any quantification data is done so at the user's own risk.  
This drawing is the copyright of Studio KMA and is to be returned to the Architect on completion of the contract. This drawing shall not be reproduced without the written permission of Studio KMA.

| Revision Notes |          |                      |       |         |
|----------------|----------|----------------------|-------|---------|
| Rev.           | Date     | Revision Description | Drawn | Checked |
| P1             | 21-08-31 | Pre-issue of Drawing | PAF   | PAF     |

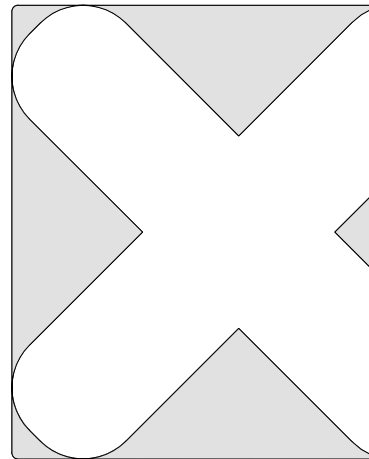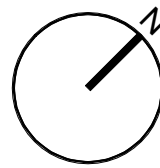

Project Name  
Ysgol Yr Hafod  
Johnstown, Ruabon Road

Drawing Title  
Statutory\_LPA\_Refurbishment\_  
Elevations\_Proposed\_03

Drawing Number  
HAF-KMA-03-ZZ-DR-A-7112

Project Number  
T0978

Status  
A3 | Planning

Revision  
P1

Drawn by  
JSH

Authorised by  
PAF

Date  
21-08-31

Studio KMA  
4 Crown Court, Barnack Street, Oakham (DL1 1ET)  
T: 01457 823462

10 Newbold Street, Chester | CH1 2NQ  
T: 01244 076000  
E: info@studiokma.co.uk

www.studiokma.co.uk

