



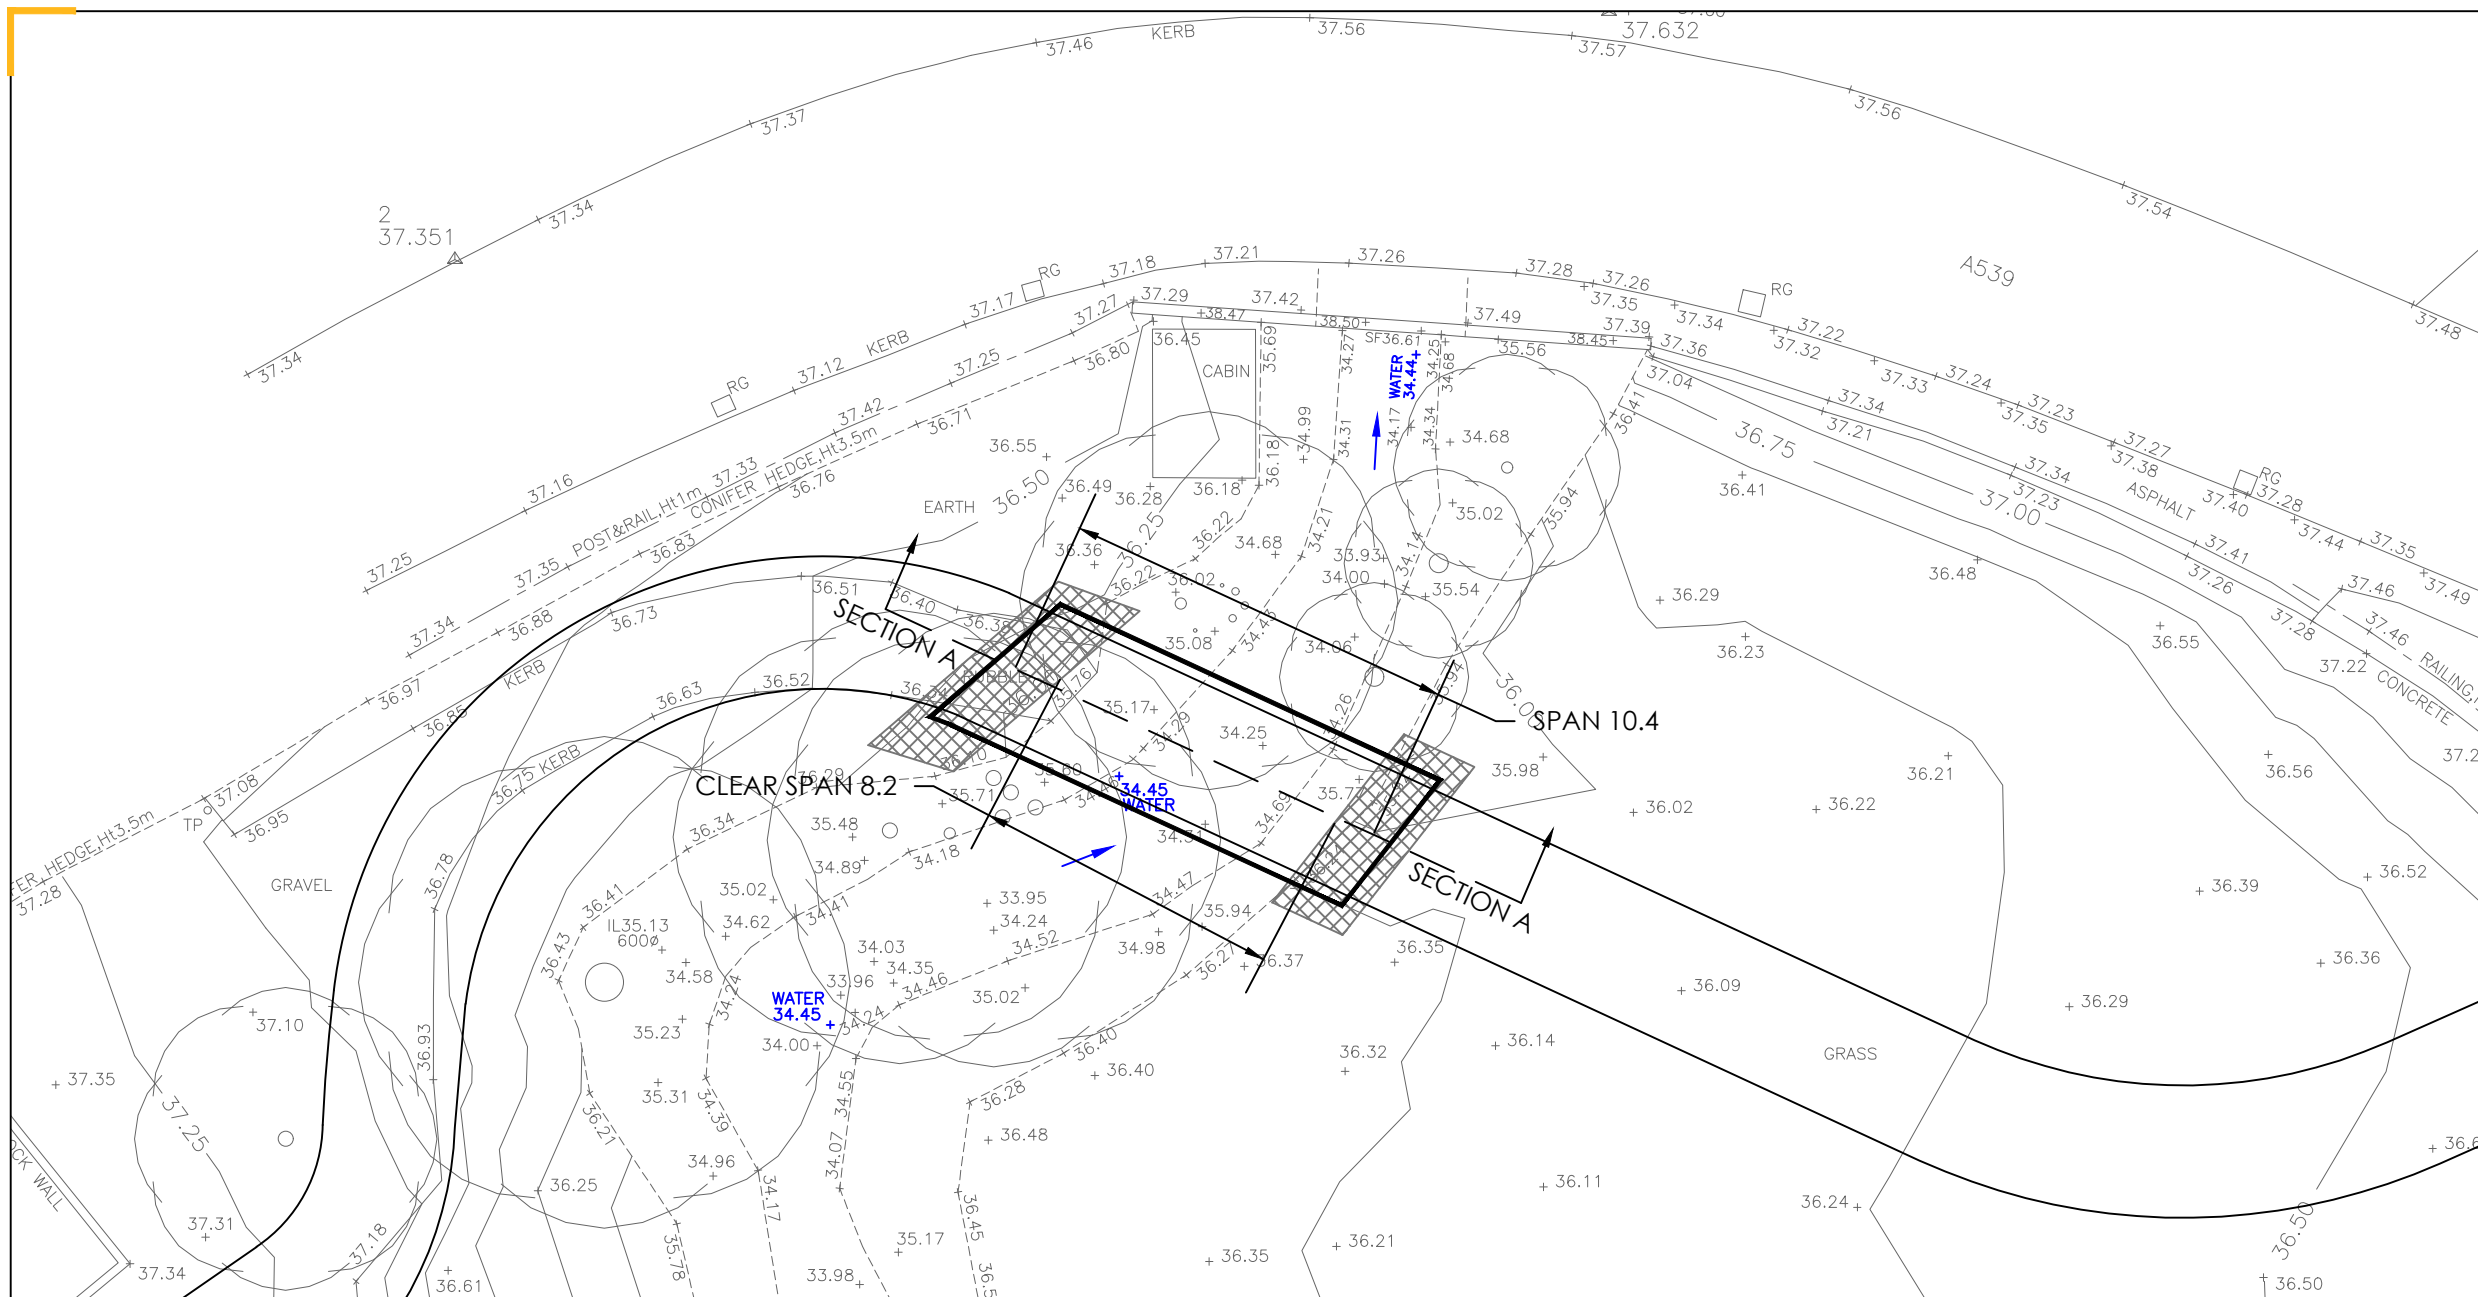

SECTION A-A, NTS

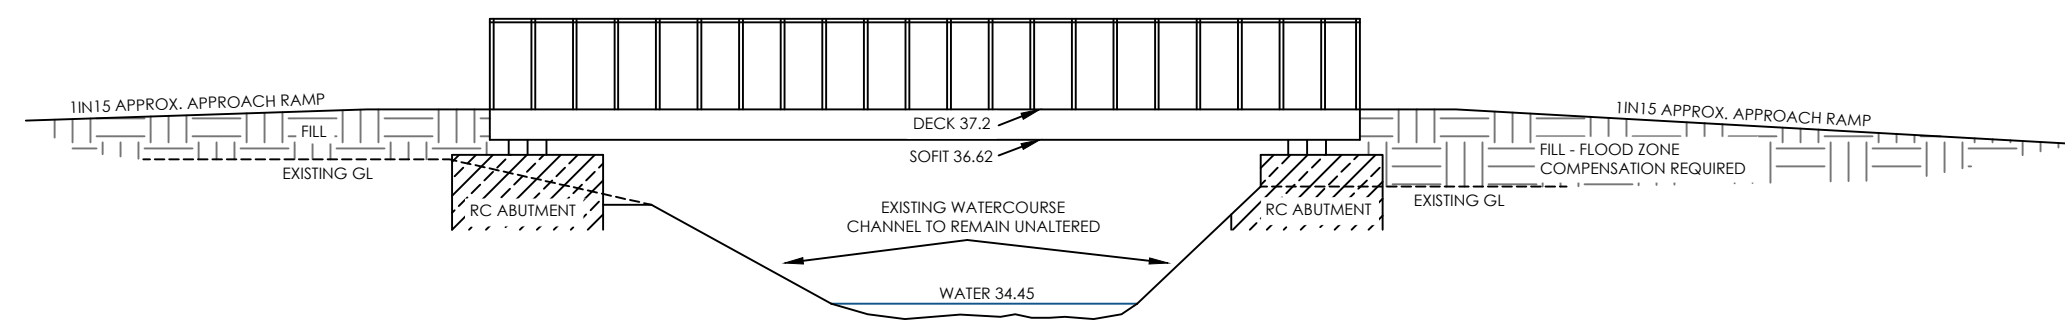

OS Mapping obtained from Promap Licence No. 100022432
Reproduced by Berrys under OS Licence No. 100003668
This drawing is the property of Berrys. It shall not be copied or scanned, in part or whole, without prior consent of Berrys.
Please do not scale from this drawing. All dimensions are to be checked on site.

Notes:

1. This drawing has been produced by a qualified highway engineer and should be taken as an indicative sketch drawing only; exact details subject to change following structural engineers design.
2. Bridge and associated foundations to be designed by a suitably qualified structural engineer.
3. Indicative levels shown are to O.S. datum.

Drawing Revisions:

BERRYS

PROPERTY | BUSINESS | PLANNING
01743 271697 | SY2 6FG
www.berrys.uk.com

Client: Wawne Developments

Project: Proposed New Agricultural Storage Shed, Extension to Dwelling, New Residential Access at the Cheshire Cheese House, Penley, Wrexham, LL13 0LU.

Drawing: Indicative Watercourse Bridge Crossing

Drawing Number:	Rev.	Scale	Paper	Drawn By: RSH
SA36154_H_01		1:200	A3	Date: May 2020