



- 1.TATA LG CLADDING TO WALLS (Colour: Heritage Green)
- 2.POWDER COATED STEEL ENTRANCE/EXIT DOORS(Colour RAL 7016)
- 3.uPVC WINDOW RAL 7016
- 4.TATA LG CLADDING TO FASCIAS (Colour: RAL 7016)
- 5.BLACK EPDM ROOF MEMBRANE
- 6.BLACK PVC RAINWATER GOODS



1 Elevation A1
1 : 50

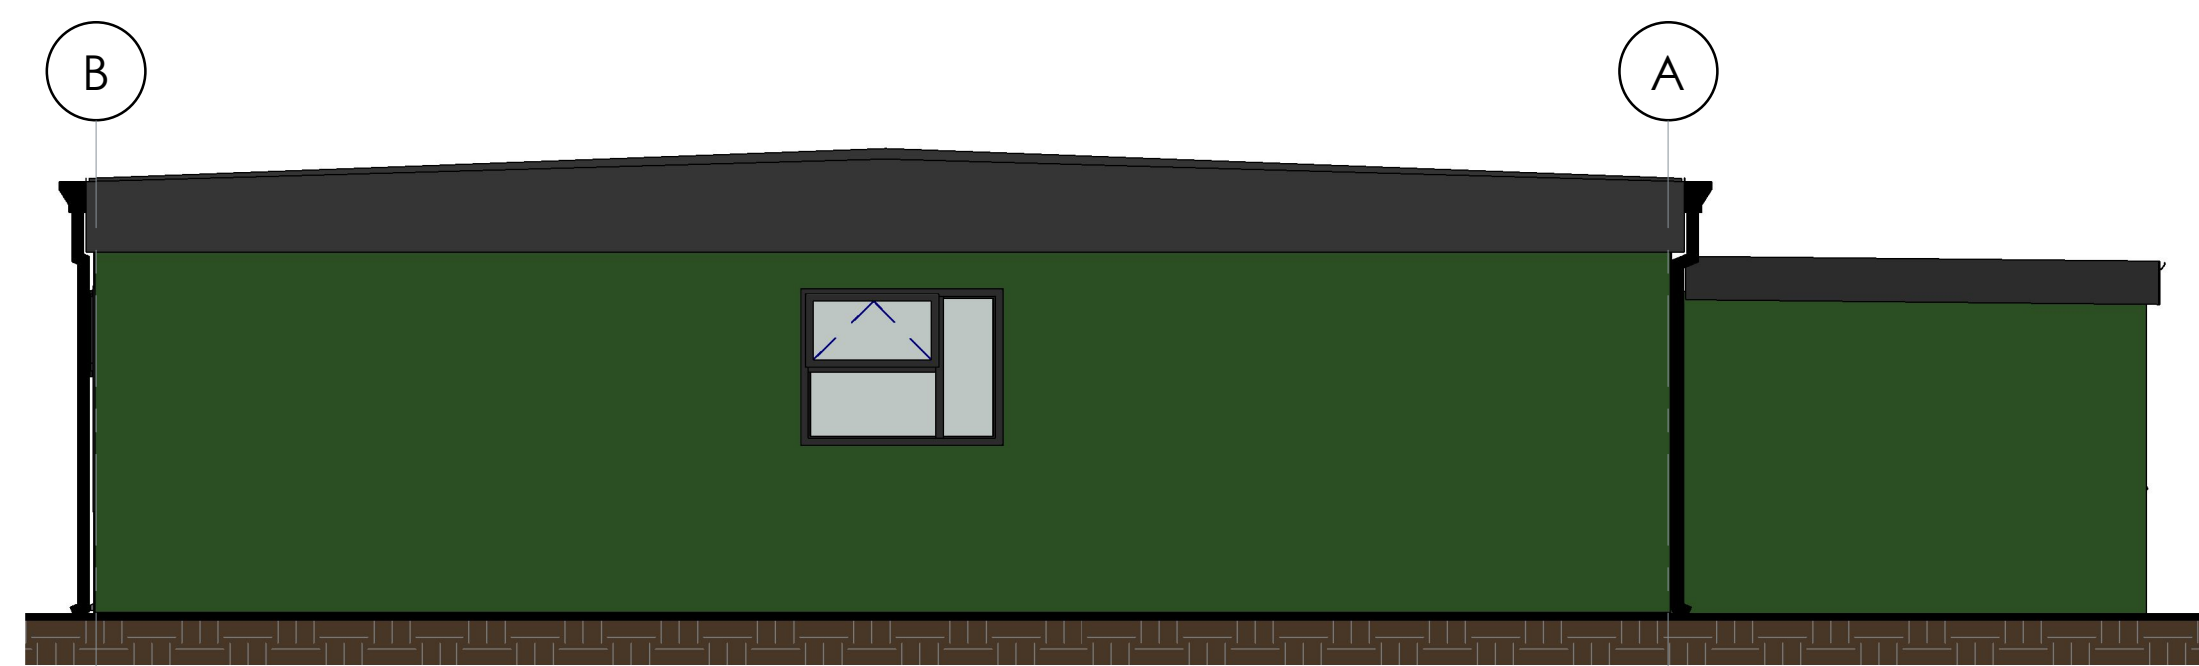

2 Elevation B1
1 : 50

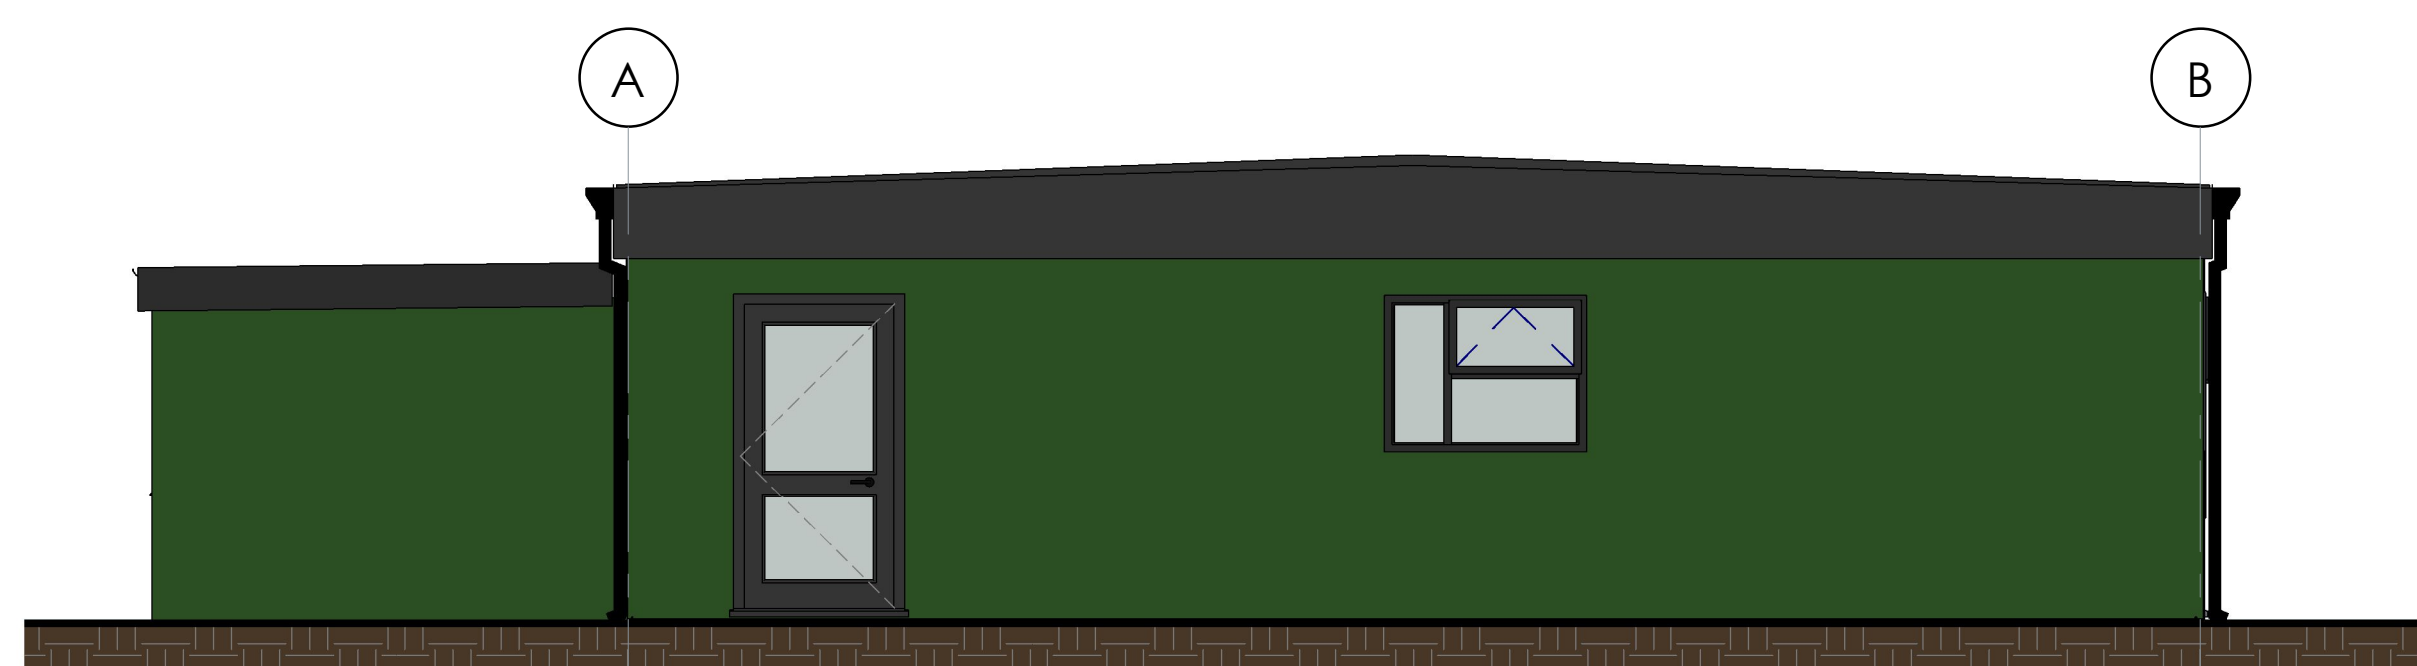

4 Elevation D1
1 : 50



3 Elevation C1
1 : 50



Bedford St Westgate
Cleckheaton BD19 5EA
Tel: 01274 873232 Fax: 01274 877779
email: info@elitesystems.co.uk
www.elitesystems.co.uk
the possibilities are endless.....

Rev	Description	Date
A	Update layout to feedback	25-5-20
B	Windows moved. Door added	25-5-20
C	Revise to email	02-7-20
D	Windows Revised	12-07-21
E	Remove timber.	20-09-21
F	GA Re-Oriented	12-10-21

Building Specification:

PROJECT		
Ruabon Double Classbase		
TITLE		
Elevations		
CLIENT		
Wrexham C.B.C.		
DRAWN BY RC	CHECKED BY JG	DATE 03-03-20
SCALE (@ A1) 1 : 50		PROJECT NUMBER 2003 15
DRAWING NUMBER 2003 15-ELT-00-00-DR-2000		REV F
STATUS:		
A=Approval P=Production I=Issued for Information		