
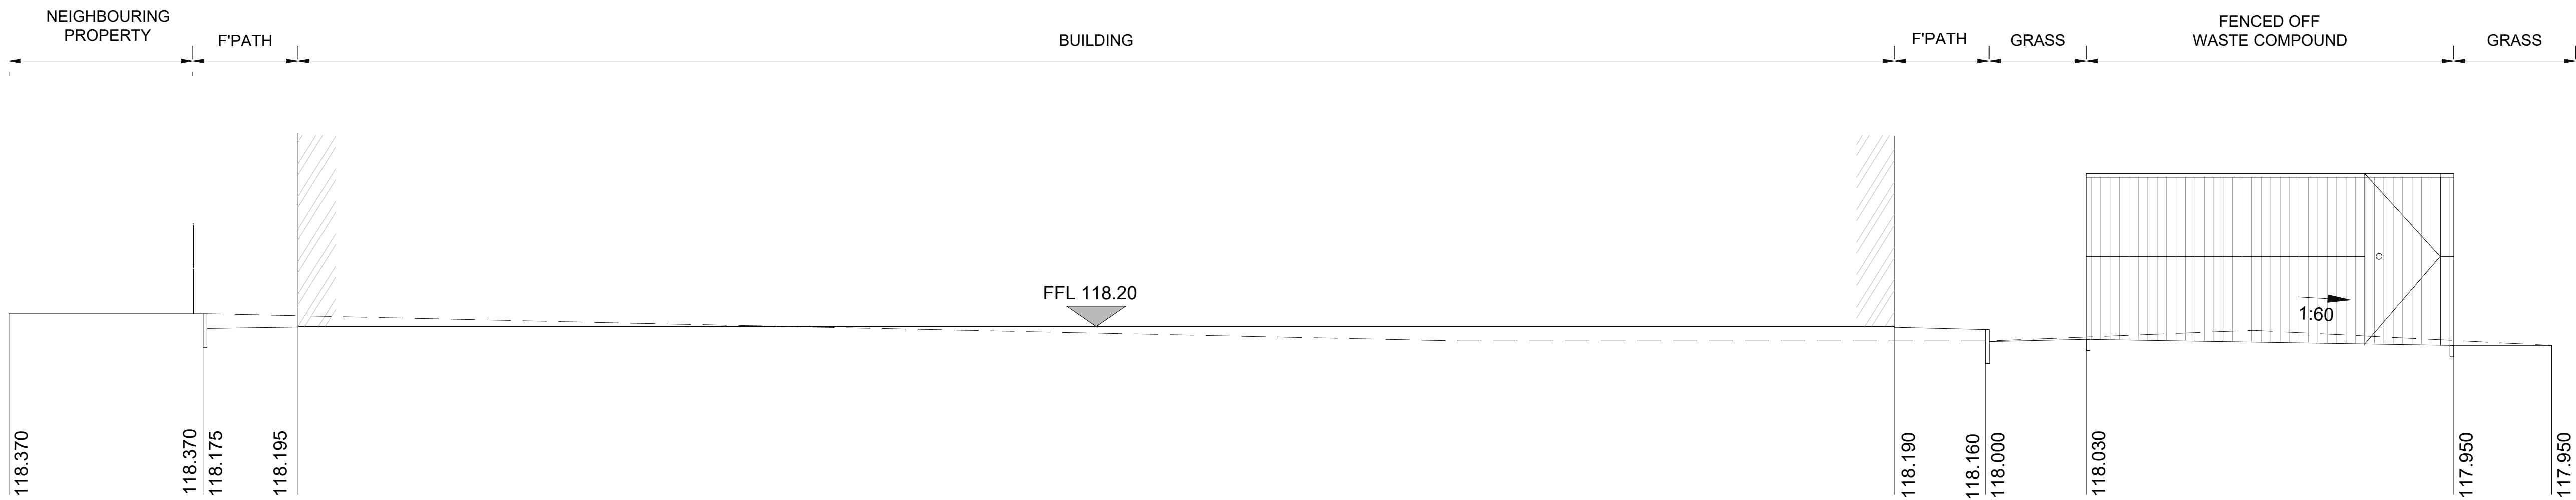
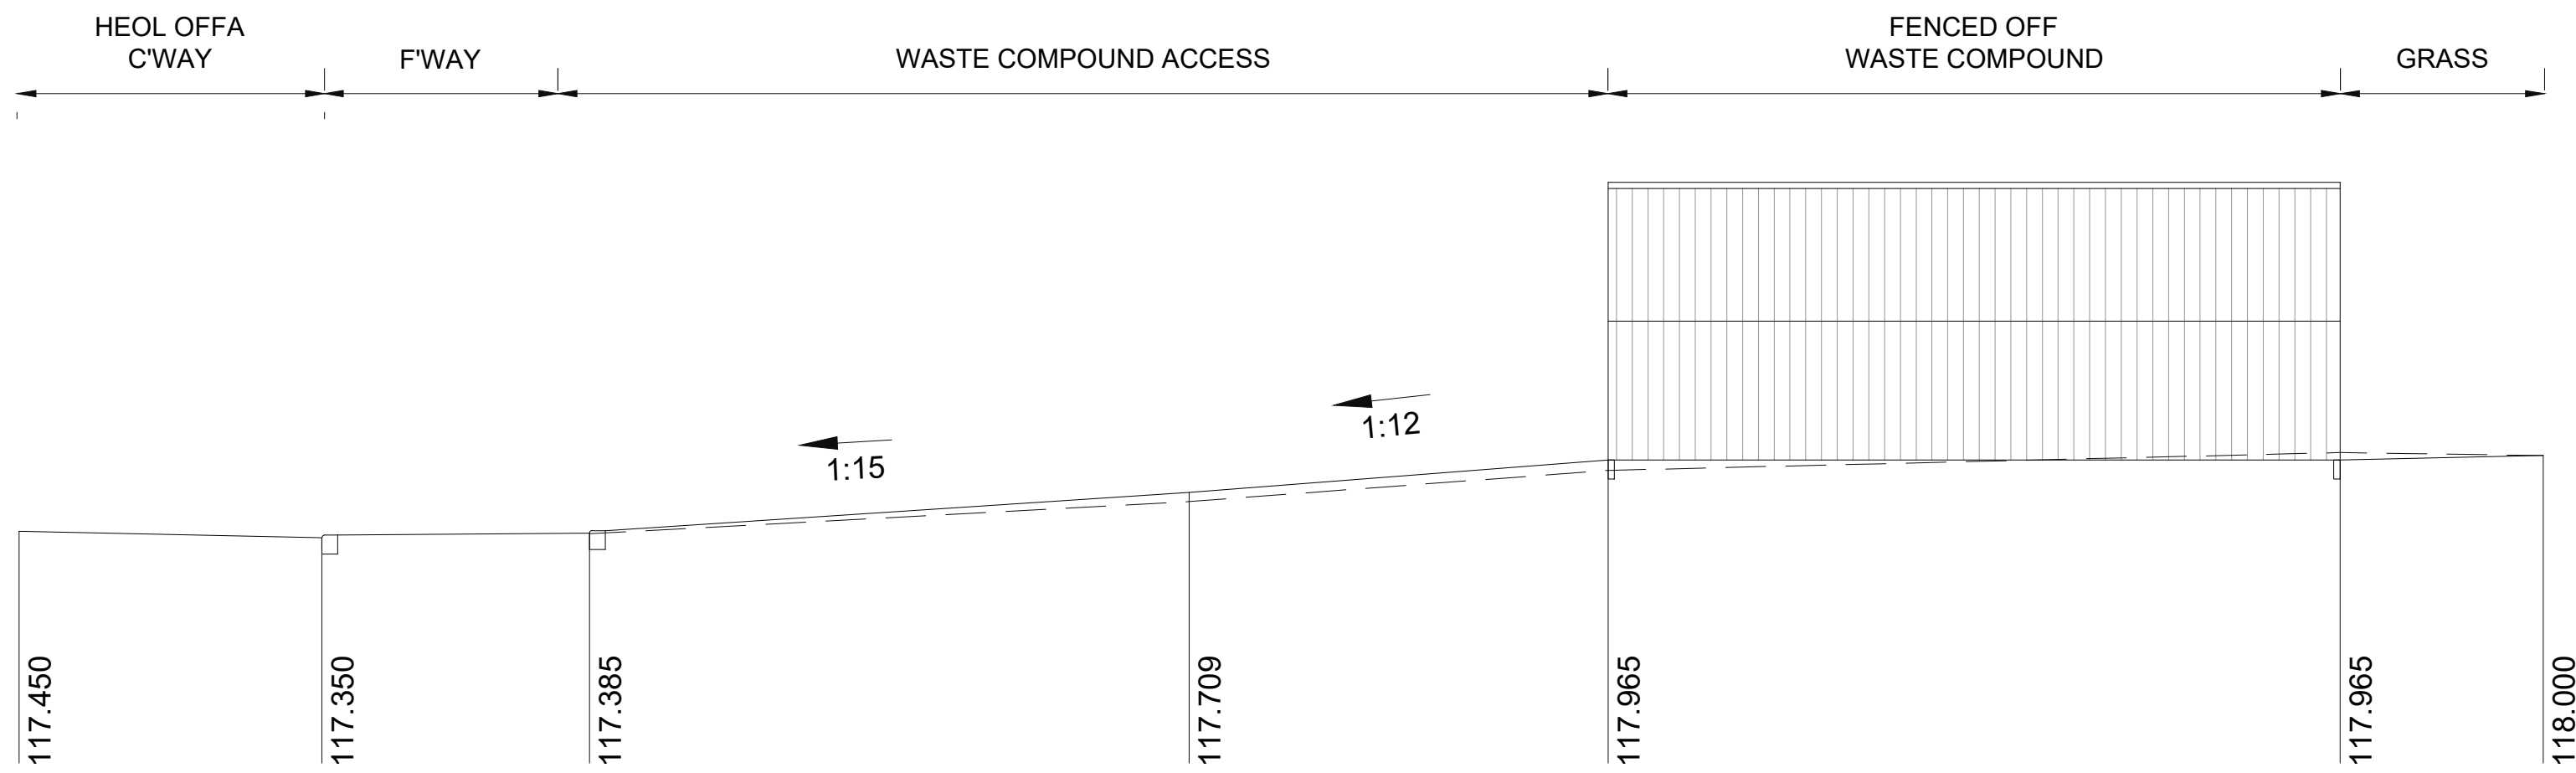


File name: \\UK-WSPGROUP\COMMON\DATA\PROJECTS\70079262-HEOL OFFA, JOHNSTOWN\3 WPCV CIVIL ENGINEERING\3 DRAWINGS\DWG\70079262-WSP-CV-702-PROPOSED CROSS SECTIONS P01.DWG, printed on 29 July 2021 14:32:26, by Rowlands, Calum

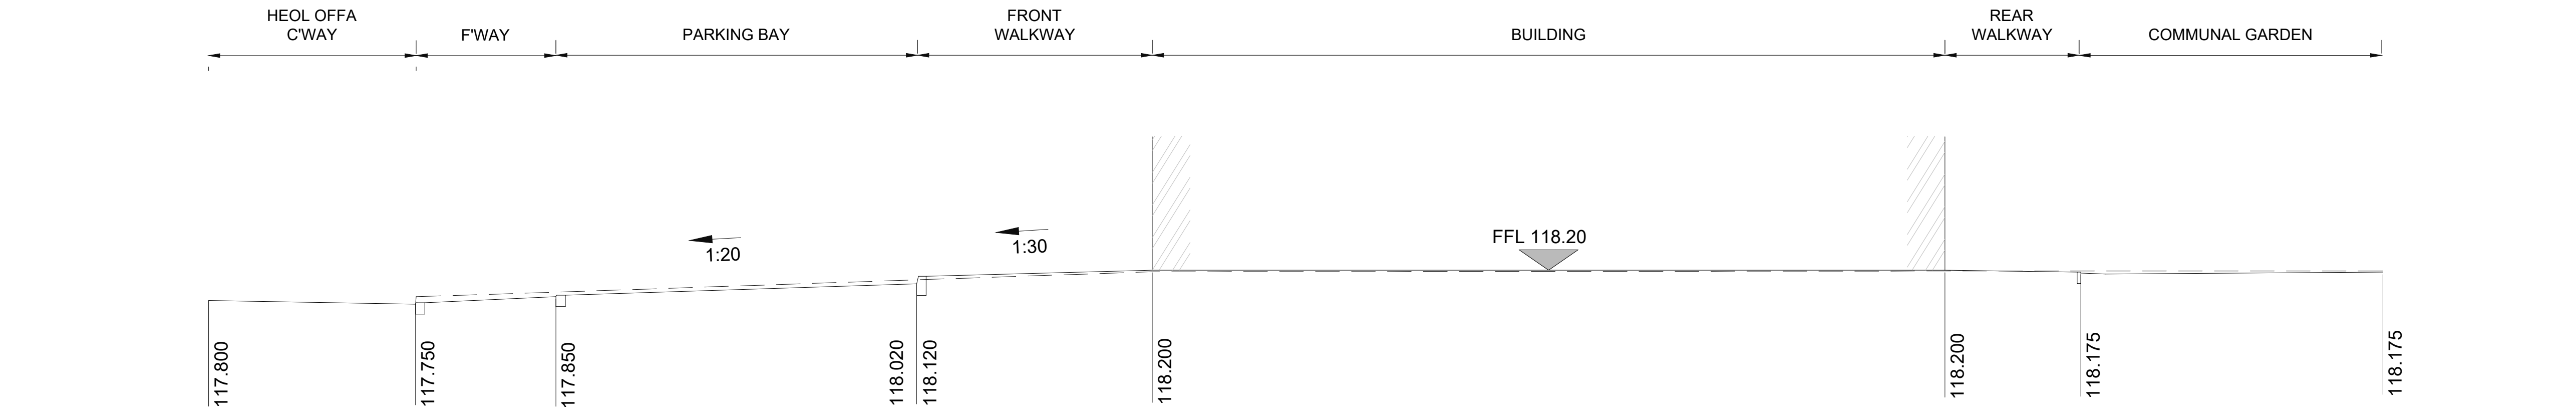

DO NOT SCALE

NOTES

- DO NOT SCALE.
- ALL MEASUREMENTS ARE IN MILLIMETRES UNLESS NOTED OTHERWISE.
- ALL LEVELS ARE TO METRES ABOVE ORDNANCE DATUM (AOD).
- THIS DRAWING IS TO BE READ IN CONJUNCTION WITH ALL RELEVANT ENGINEERS DRAWINGS, ARCHITECTS DRAWINGS, MECHANICAL AND ELECTRICAL DRAWINGS AND SPECIFICATIONS.
- THE LOCATIONS, DEPTHS OR ALIGNMENTS OF THE EXISTING AND PROPOSED UTILITIES AND SERVICES ARE NOT SHOWN ON THIS DRAWING.
- THE CROSS-SECTIONS SHOWN WITHIN THIS DRAWING ARE PROVIDED FOR ILLUSTRATIVE PURPOSES ONLY AND NOT PROVIDED AS CONSTRUCTION DETAILS.

KEY:

- PROPOSED GROUND LEVEL PROFILE
- - - EXISTING GROUND LEVEL PROFILE

TENDER
NOT FOR CONSTRUCTION

P01	28/07/2021	CR	FOR TENDER	HN	AH
REV	DATE	BY	DESCRIPTION	CHK	APP

DRAWING STATUS:	D2 - FOR TENDER
-----------------	-----------------



Opus House
Yale Business Village
Wrexham Technology
Park
Wrexham
LL13 7YL

T+ 44 (0) 1978 368 100
wsp.com

CLIENT:



Wrexham
COUNTY BOROUGH COUNCIL
COUNCIL ENGINEERING SERVICES
wrecsam

SITE/PROJECT:

HEOL OFFA, JOHNSTOWN - WREXHAM

TITLE:

EXTERNAL WORKS
PROPOSED CROSS-SECTIONS

SCALE @ A1: AS SHOWN	CHECKED: HN	APPROVED: AH
PROJECT NO: 70079262	DESIGNED: CR	DRAWN: CR
	DATE: JULY 2021	

DRAWING No: 70079262-WSP-DR-703	REV: P01
------------------------------------	-------------

© WSP UK Ltd