



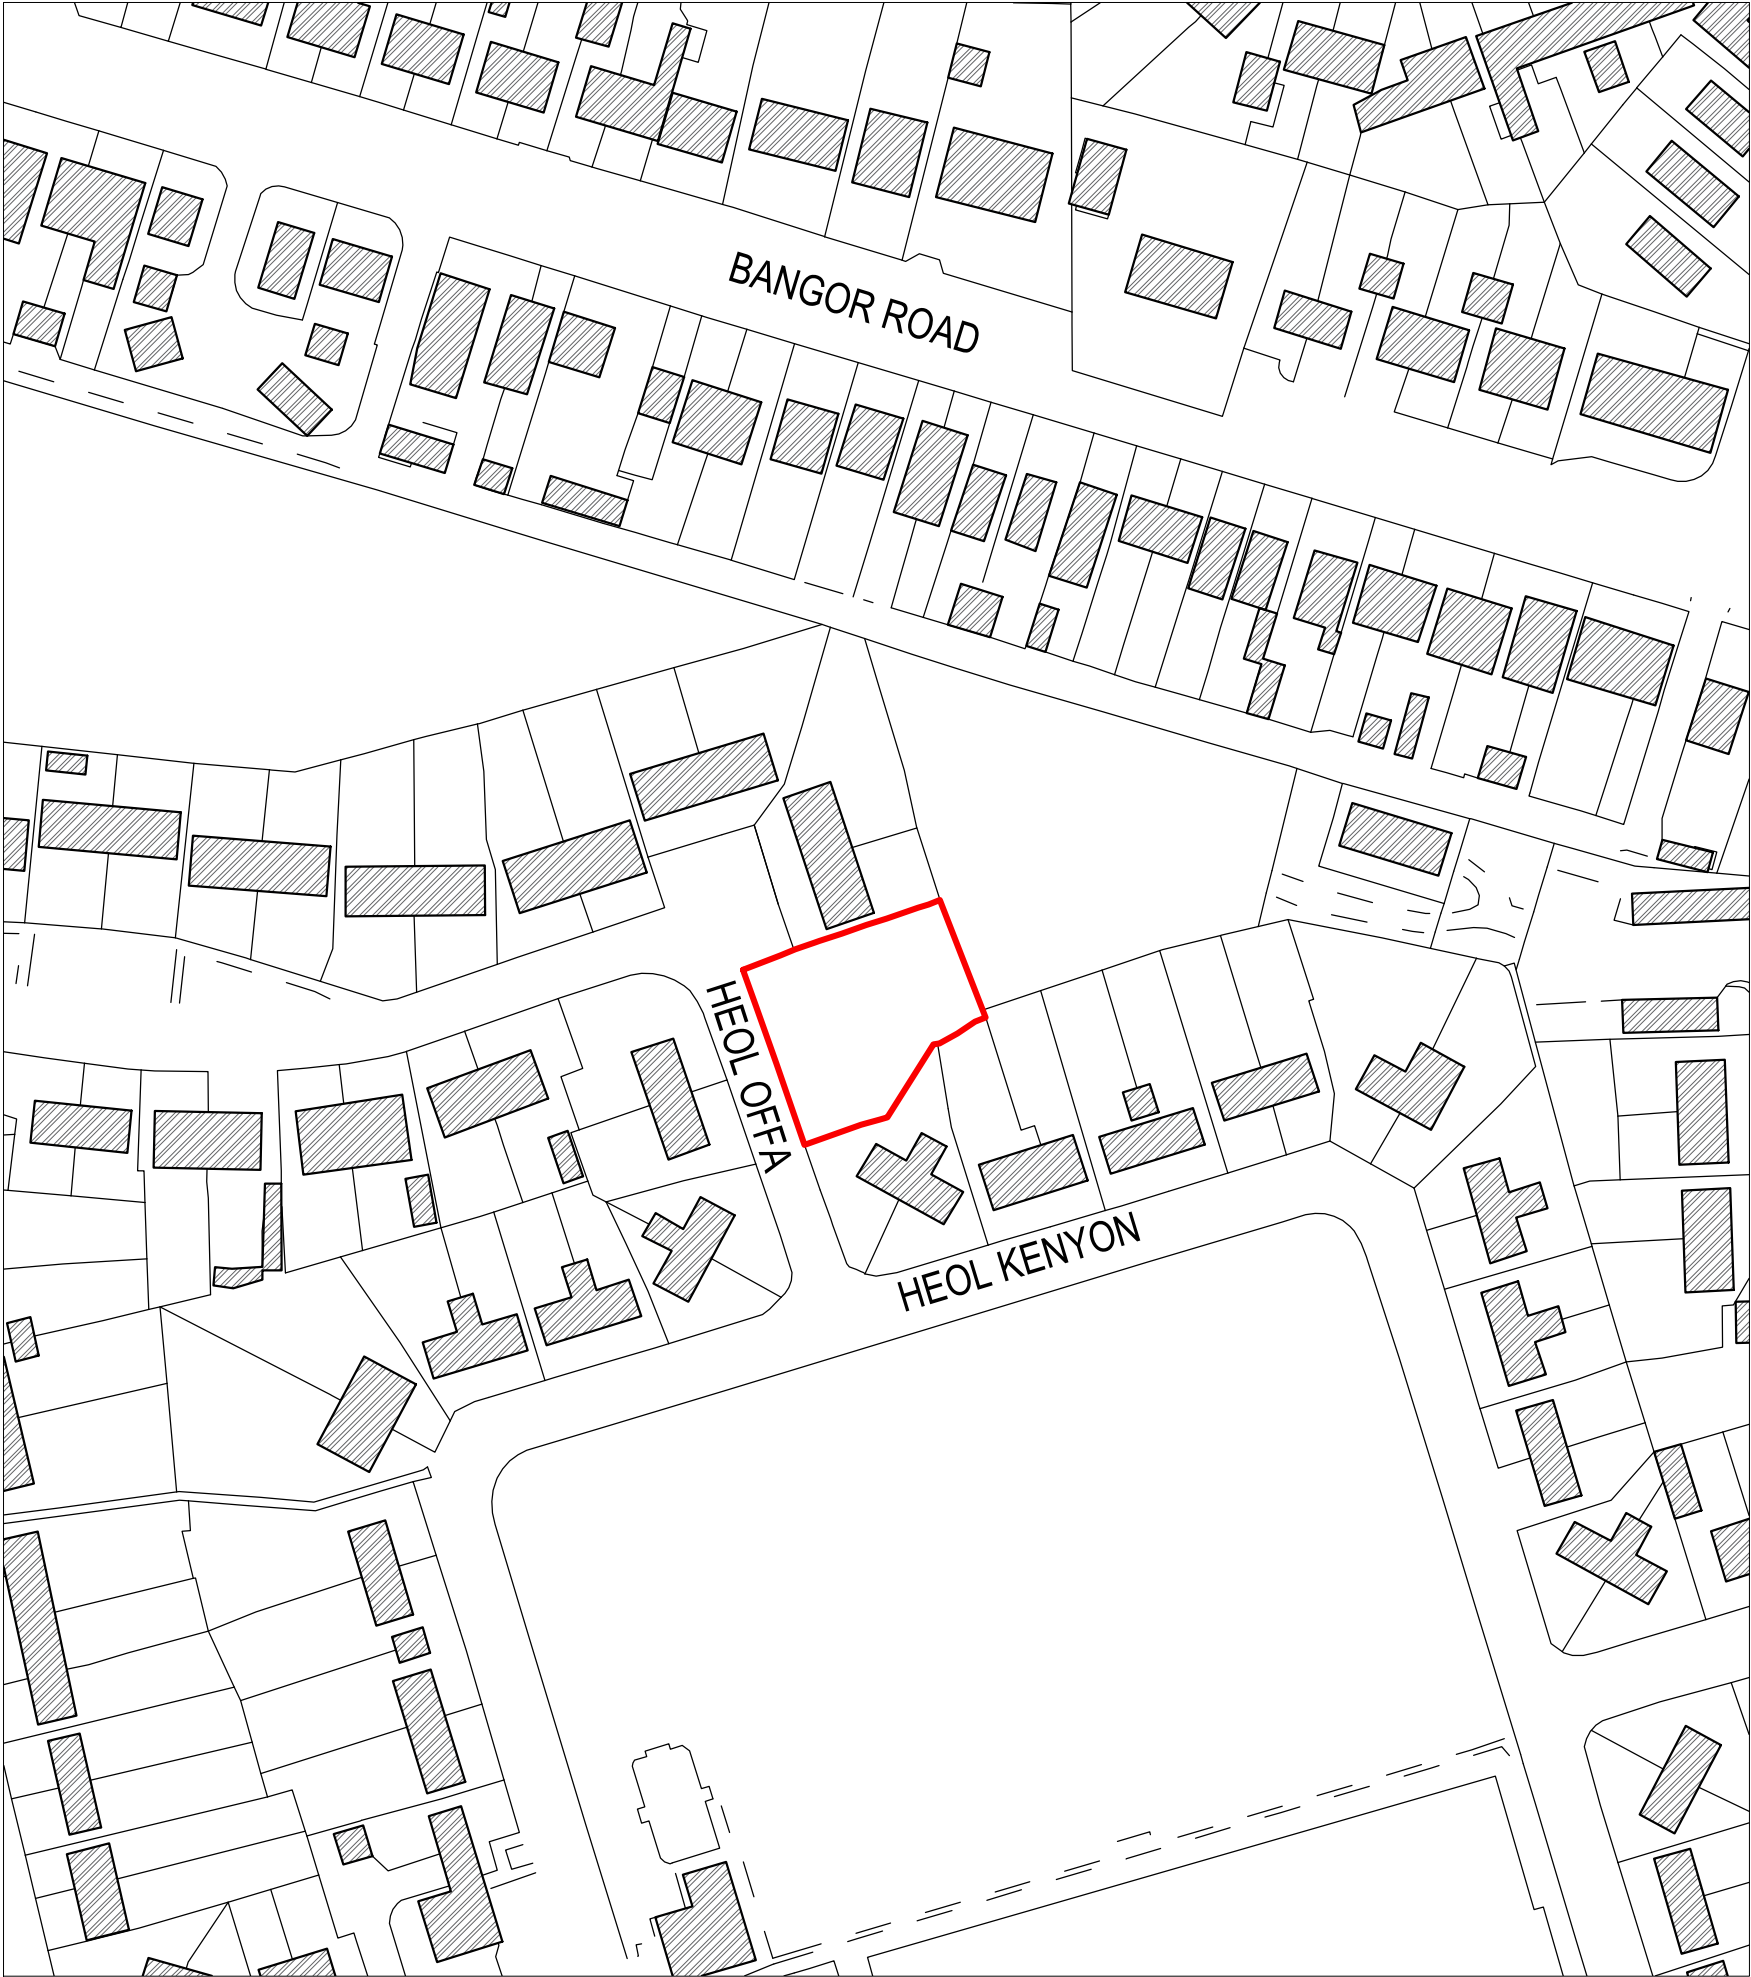


LOCATION PLAN
Scale 1:1250

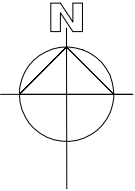

Construction (Design & Management) Regulations 2015

Design risk assessments are carried out throughout the design stage of this project in accordance with company procedures and manuals. Where reasonably possible all areas of risk applicable to design and end use of the construction have been identified and then eliminated, mitigated or recorded as a residual risk.

Note that general risks of which a competent designer or contractor should be aware are not included. This drawing is to be read in conjunction with the Pre Construction Information and all related documents prepared in accordance with the current Construction (Design and Management) Regulations 2015 and all applicable Health and Safety legislation as currently amended.

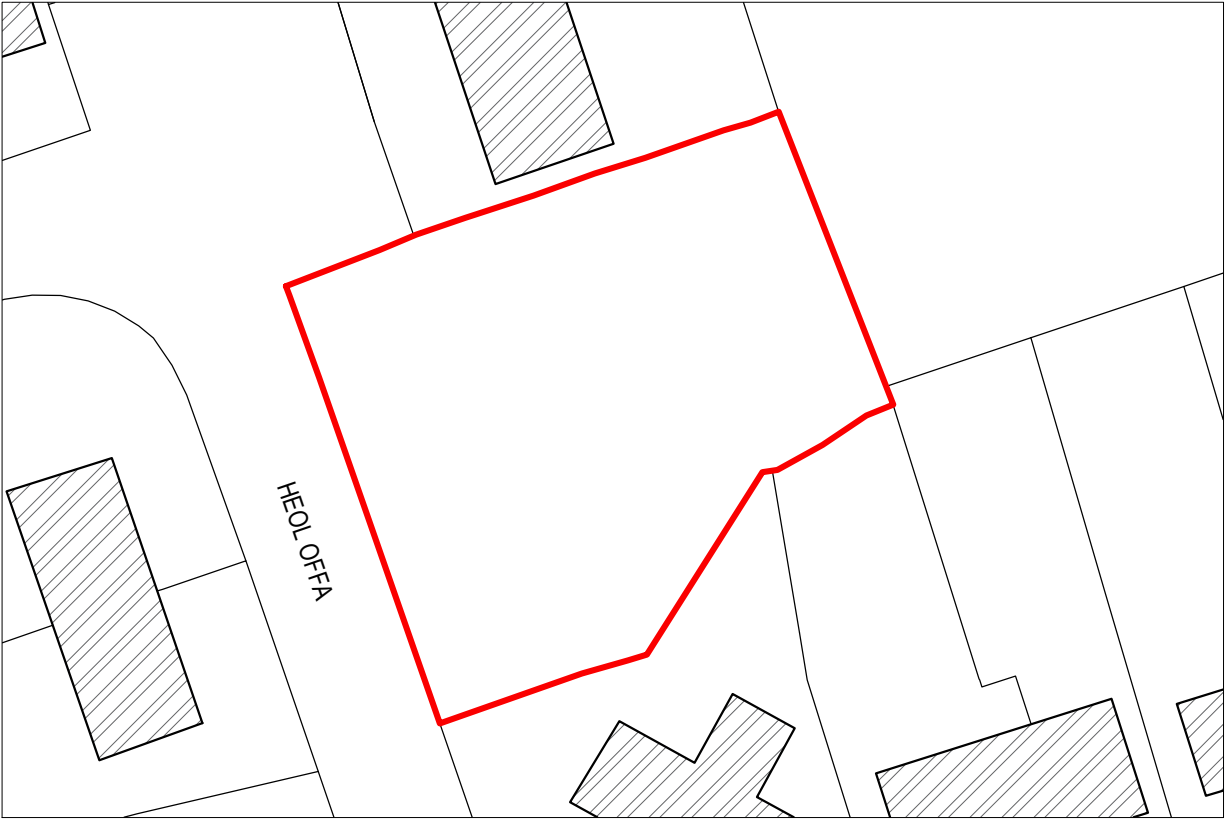

BLOCK PLAN
Scale 1:500

P02	Revised Issue AJ KOH	09.03.21
P01	Initial Issue AJ KOH	22.12.20
REV	DESCRIPTION BY CHK APP	DATE
RIBA PLAN OF WORK 2013 WORKSTAGE LEVEL OF MODEL DEFINITION (LOD)		
PURPOSE OF ISSUE - FIT FOR ...		STATUS



lawray architects

CARDIFF
029 2076 2511
www.lawray.co.uk

LONDON
0207 138 3560

WREXHAM
01978 357 887

CLIENT
WREXHAM COUNTY BOROUGH COUNCIL

PROJECT TITLE
HEOL OFFA JOHNSTOWN

DRAWING TITLE
EXISTING SITE BLOCK PLAN & LOCATION PLAN

DATE	SCALE @ A3	DRAWN	CHECKED	APPROVED
22.12.20	VAR	AJ	DH	-
PROJECT NO	DRAWING NO (BS1192:2007)			REV
	PROJECT - ORIGINATOR - ZONE - LEVEL - TYPE - ROLE - CLASSNUMBER			
19427	HOJ-LAW-X-X-DR-A-039001			P02
DO NOT SCALE: Any discrepancy or query concerning this drawing should be referred to the Architect.				
Copyright © LAWRAY LIMITED				
Registered Office: Greenmeadow Springs, CARDIFF CF15 5AB Reg. Co. No. 2724178, VAT Reg. No. 134 2146 06				