



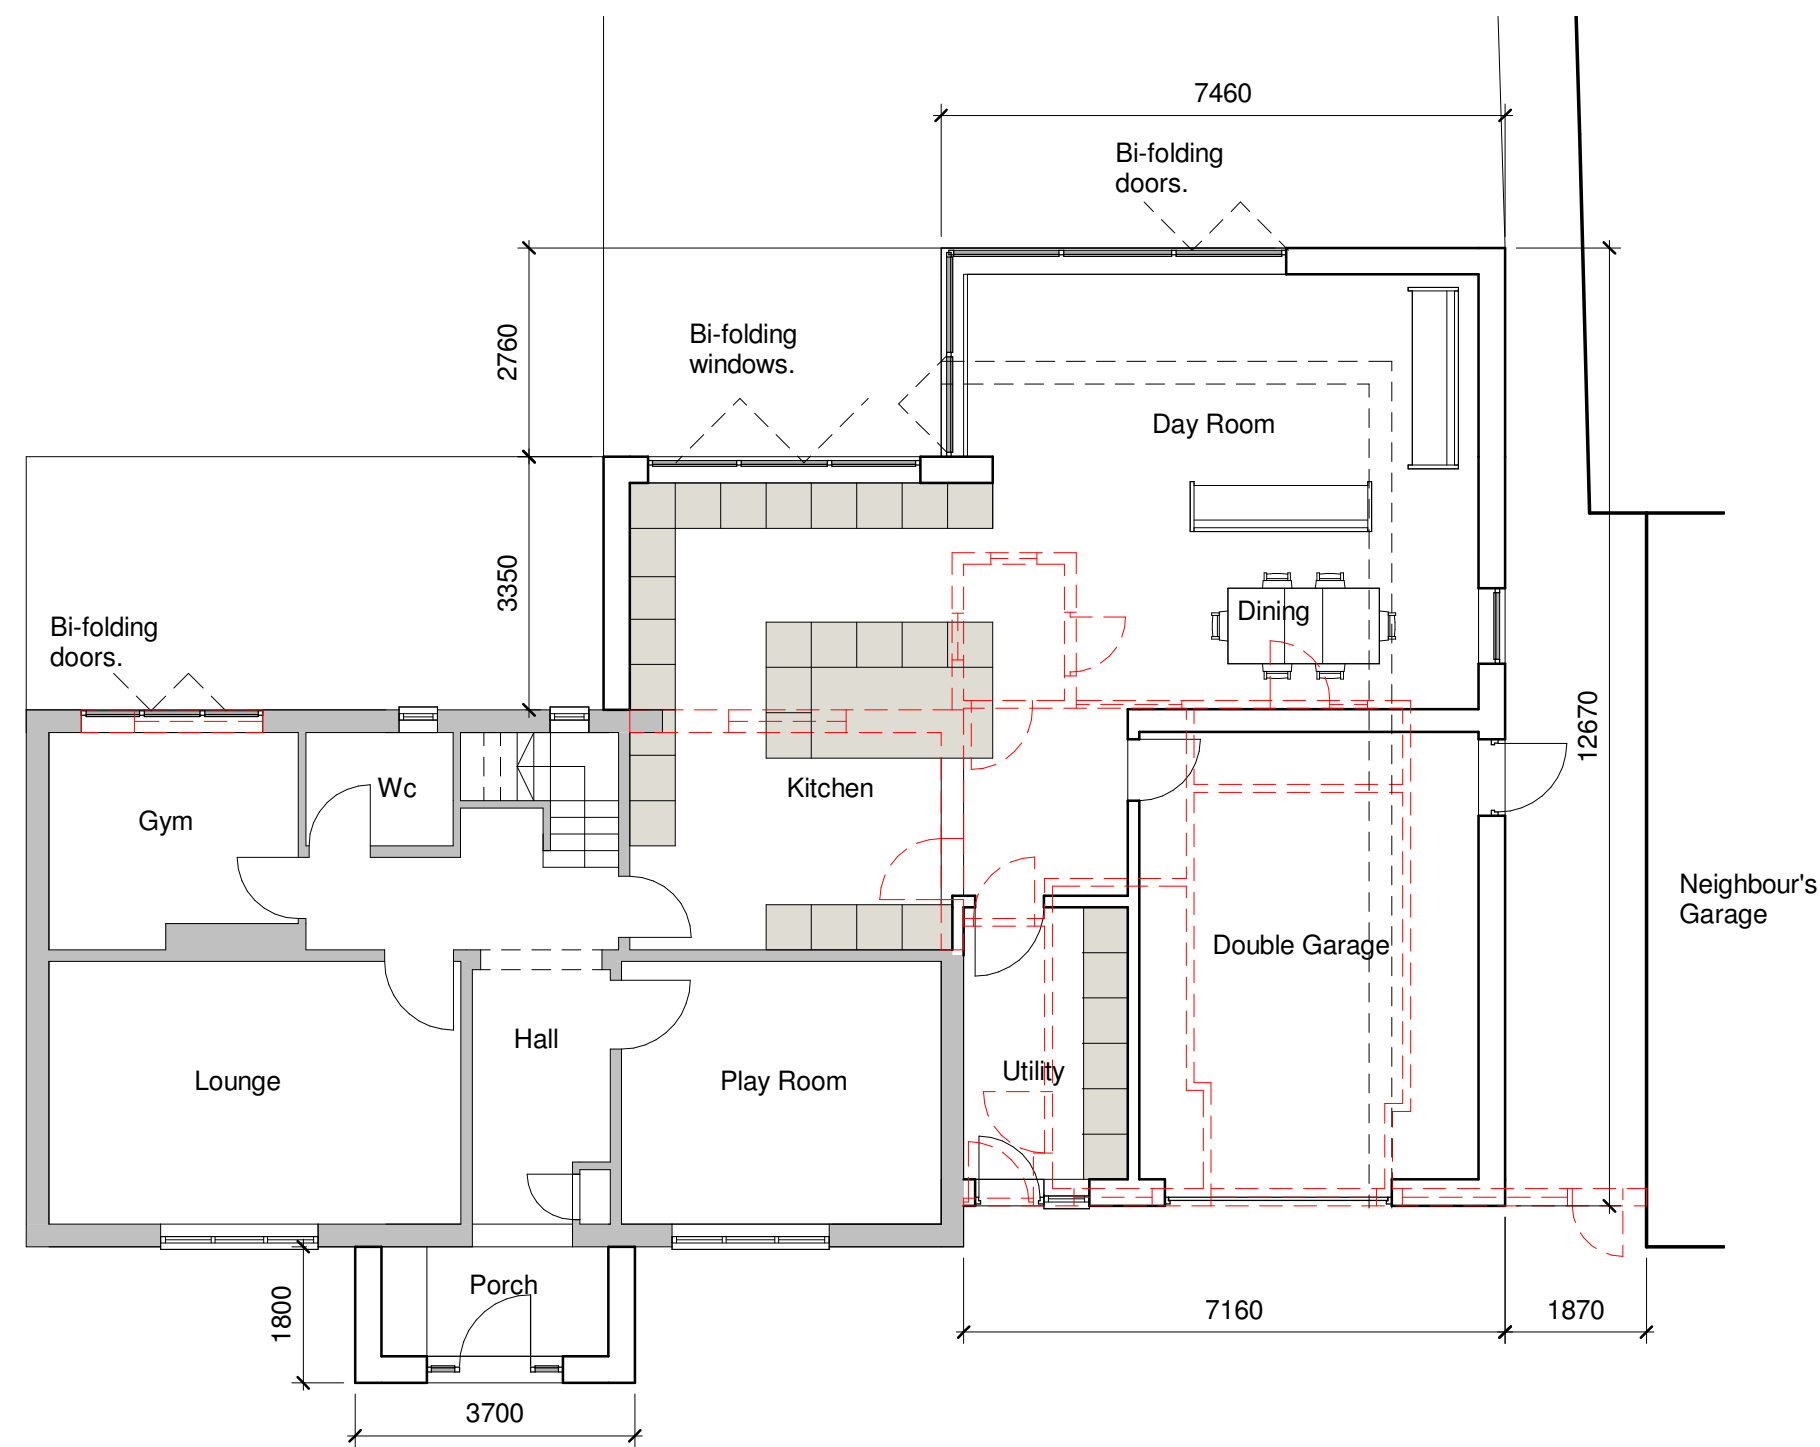


GROSS INTERNAL FLOOR AREA = 175SQM

Ground Floor Plan
1 : 100

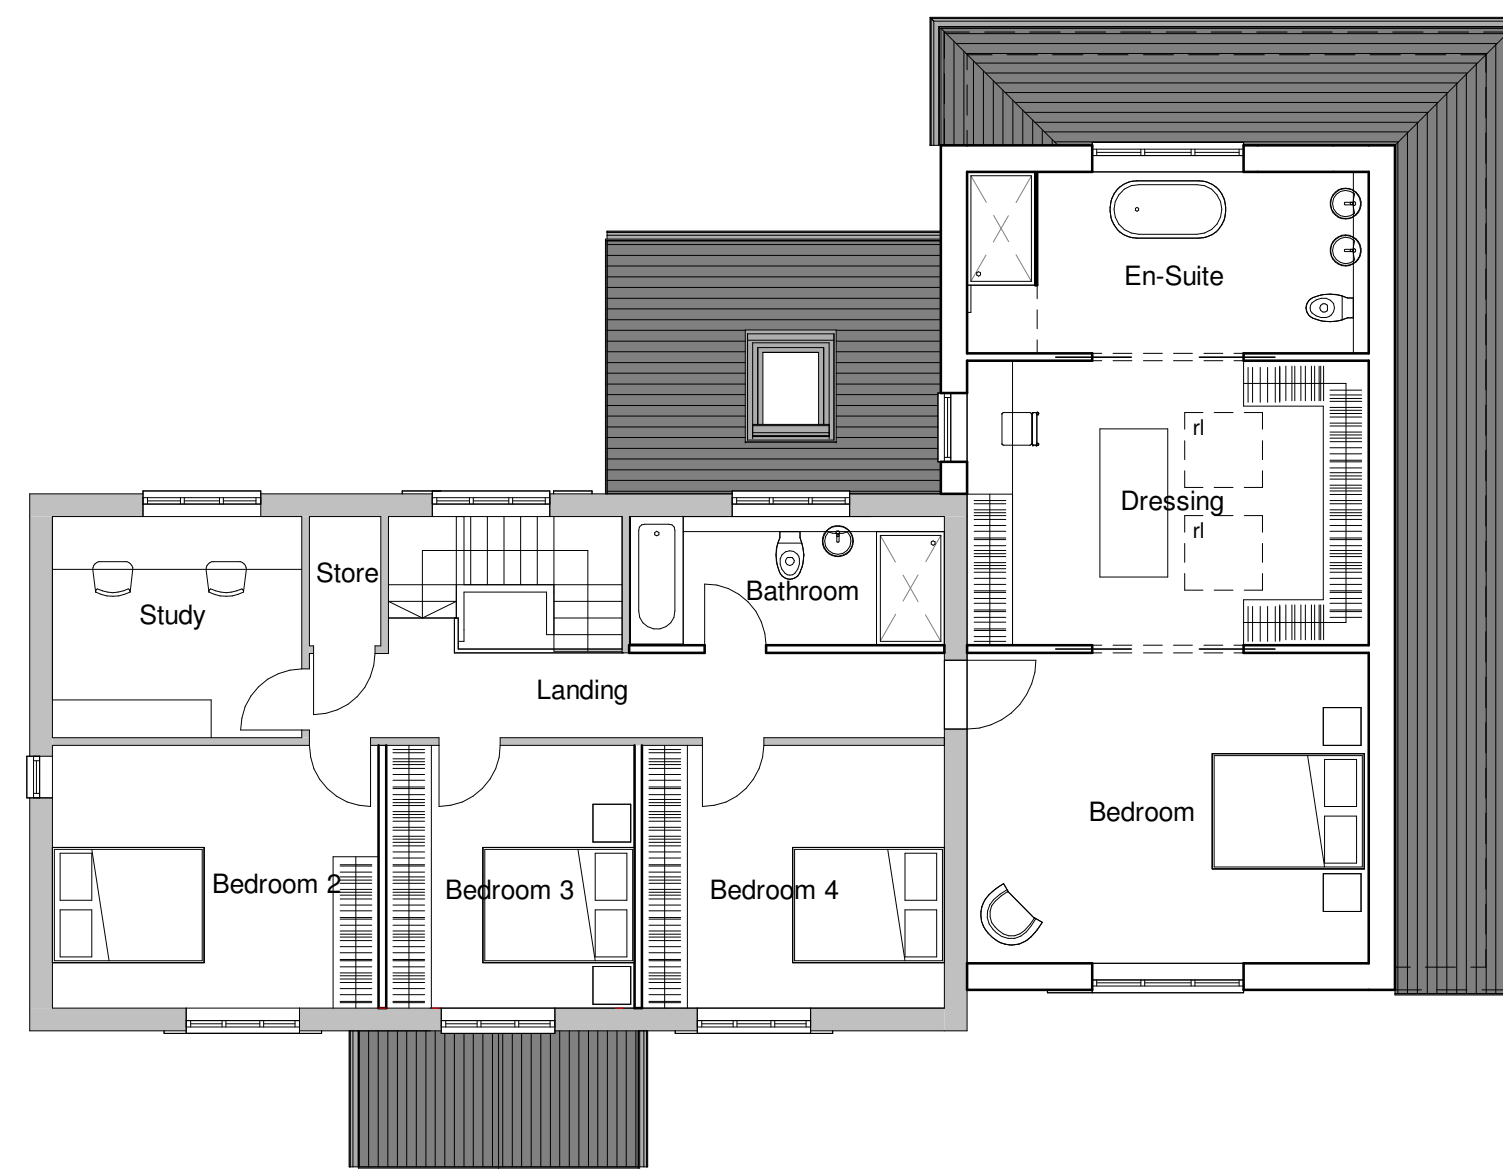

GROSS INTERNAL FLOOR AREA = 134SQM


First Floor Plan
1 : 100

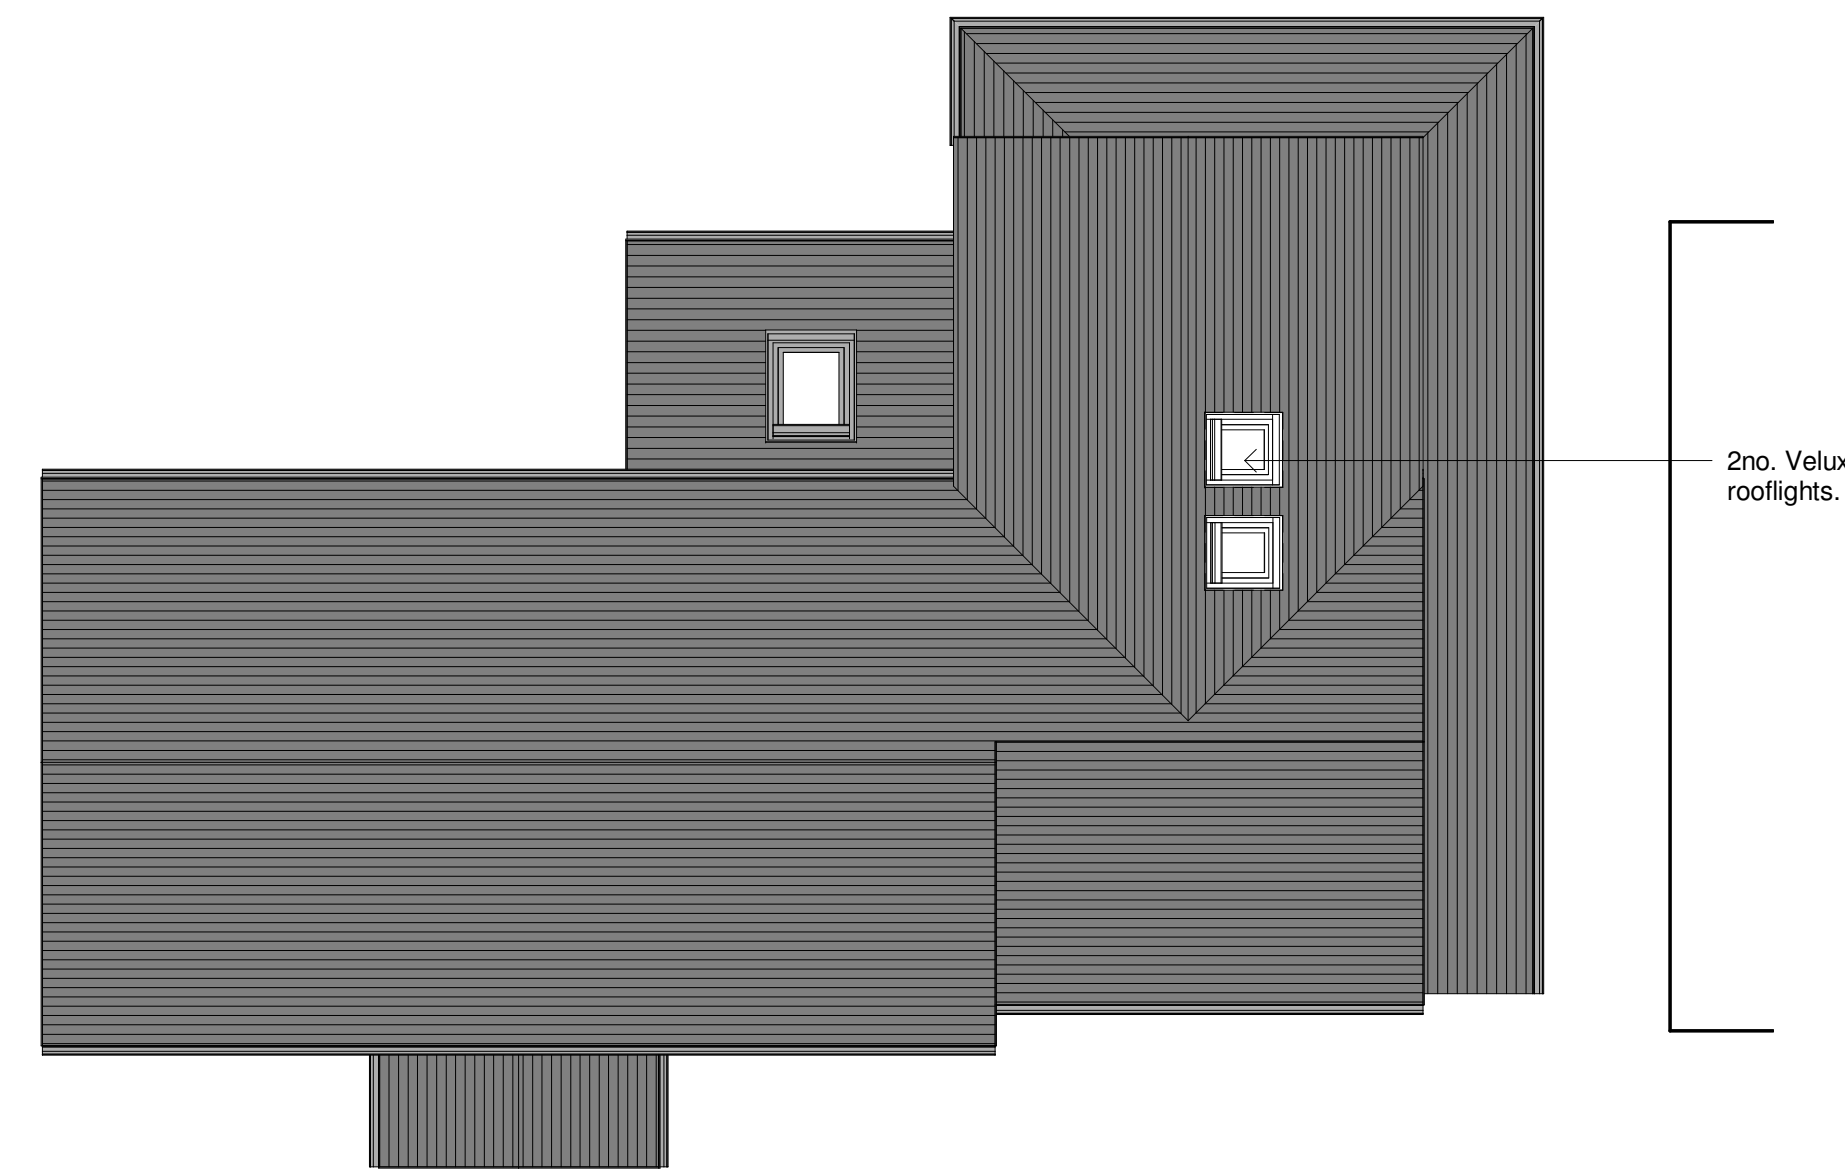


02 Proposed Roof Plan
1 : 100




South Elevation
1 : 100

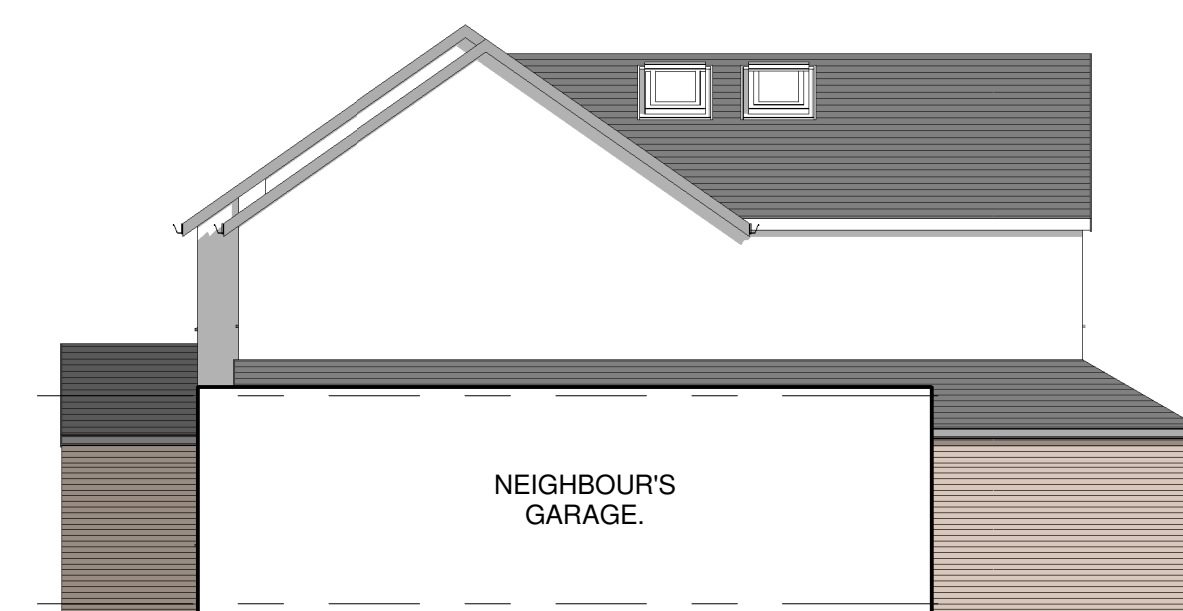

East Elevation
1 : 100

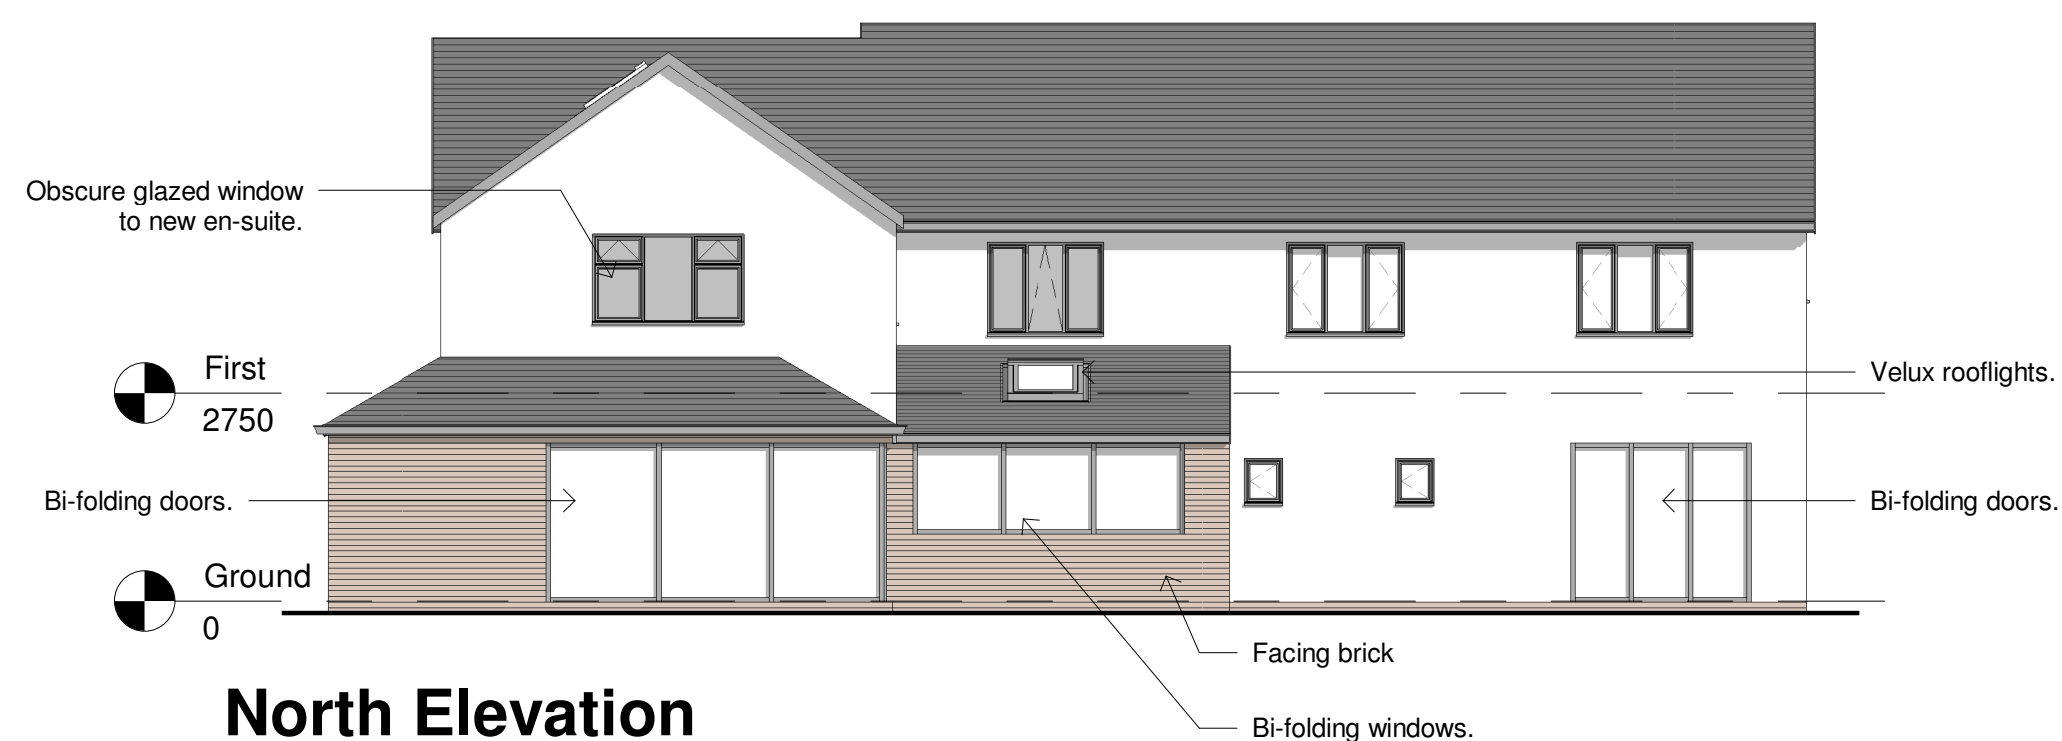

North Elevation
1 : 100

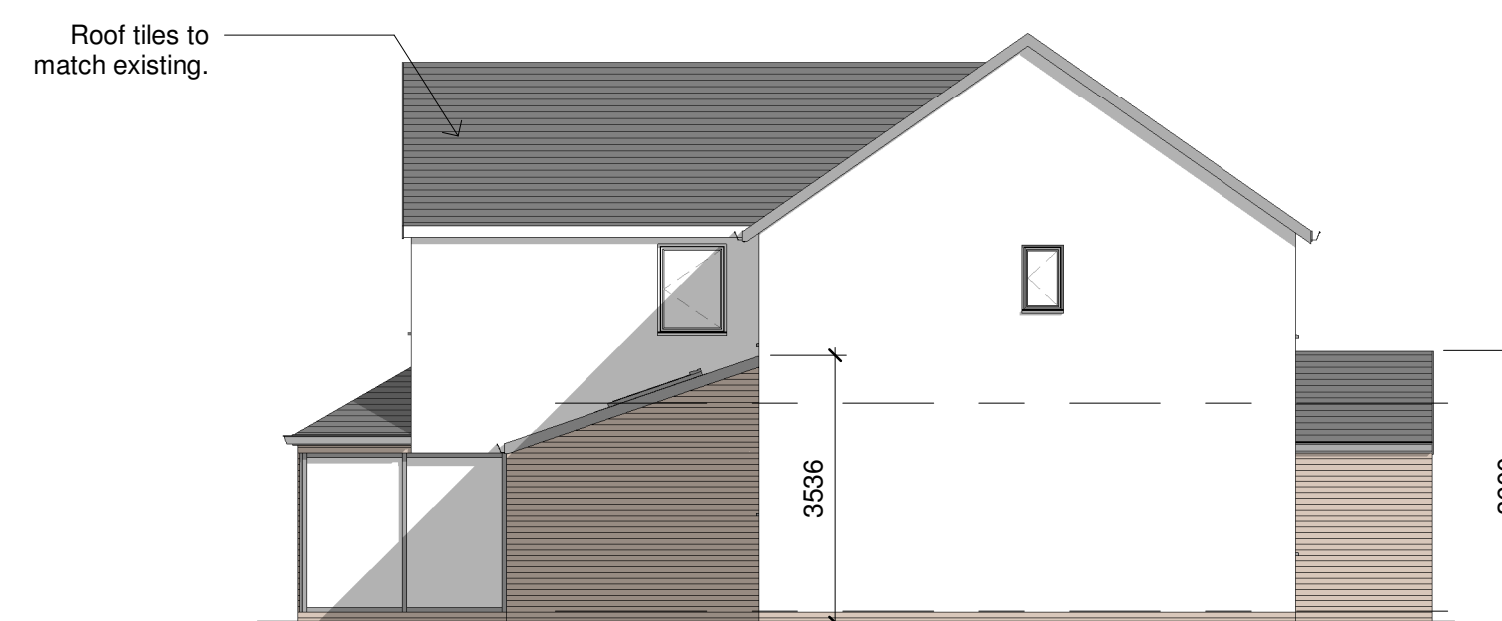

West Elevation
1 : 100

