




North
Elevation



South
Elevation

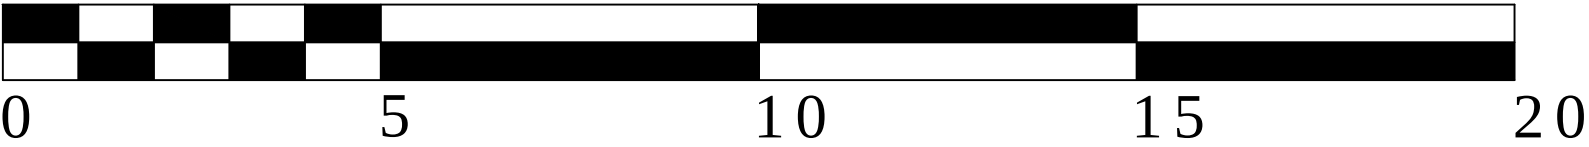

SCALE BAR 1:100

Grantley Lowe

chartered surveyors

34 St Anne Street
Liverpool
L3 3DS

t:0151 298 9669
f:0151 298 9670

www.grantleylowe.co.uk

Rev	Date	Revisions

Client

Fairpark Care Limited

Job Title

Hullah Farm

Drawing Title

Farmhouse - Proposec Elevations

Draft / initial / schematic plan

Planning

Building Regulations

Structural

Construction

As Built

Scale

1:100 @ A3

Date

Nov 2021

Drawn By

WJJ

Drawing No.

3513-18

Rev