


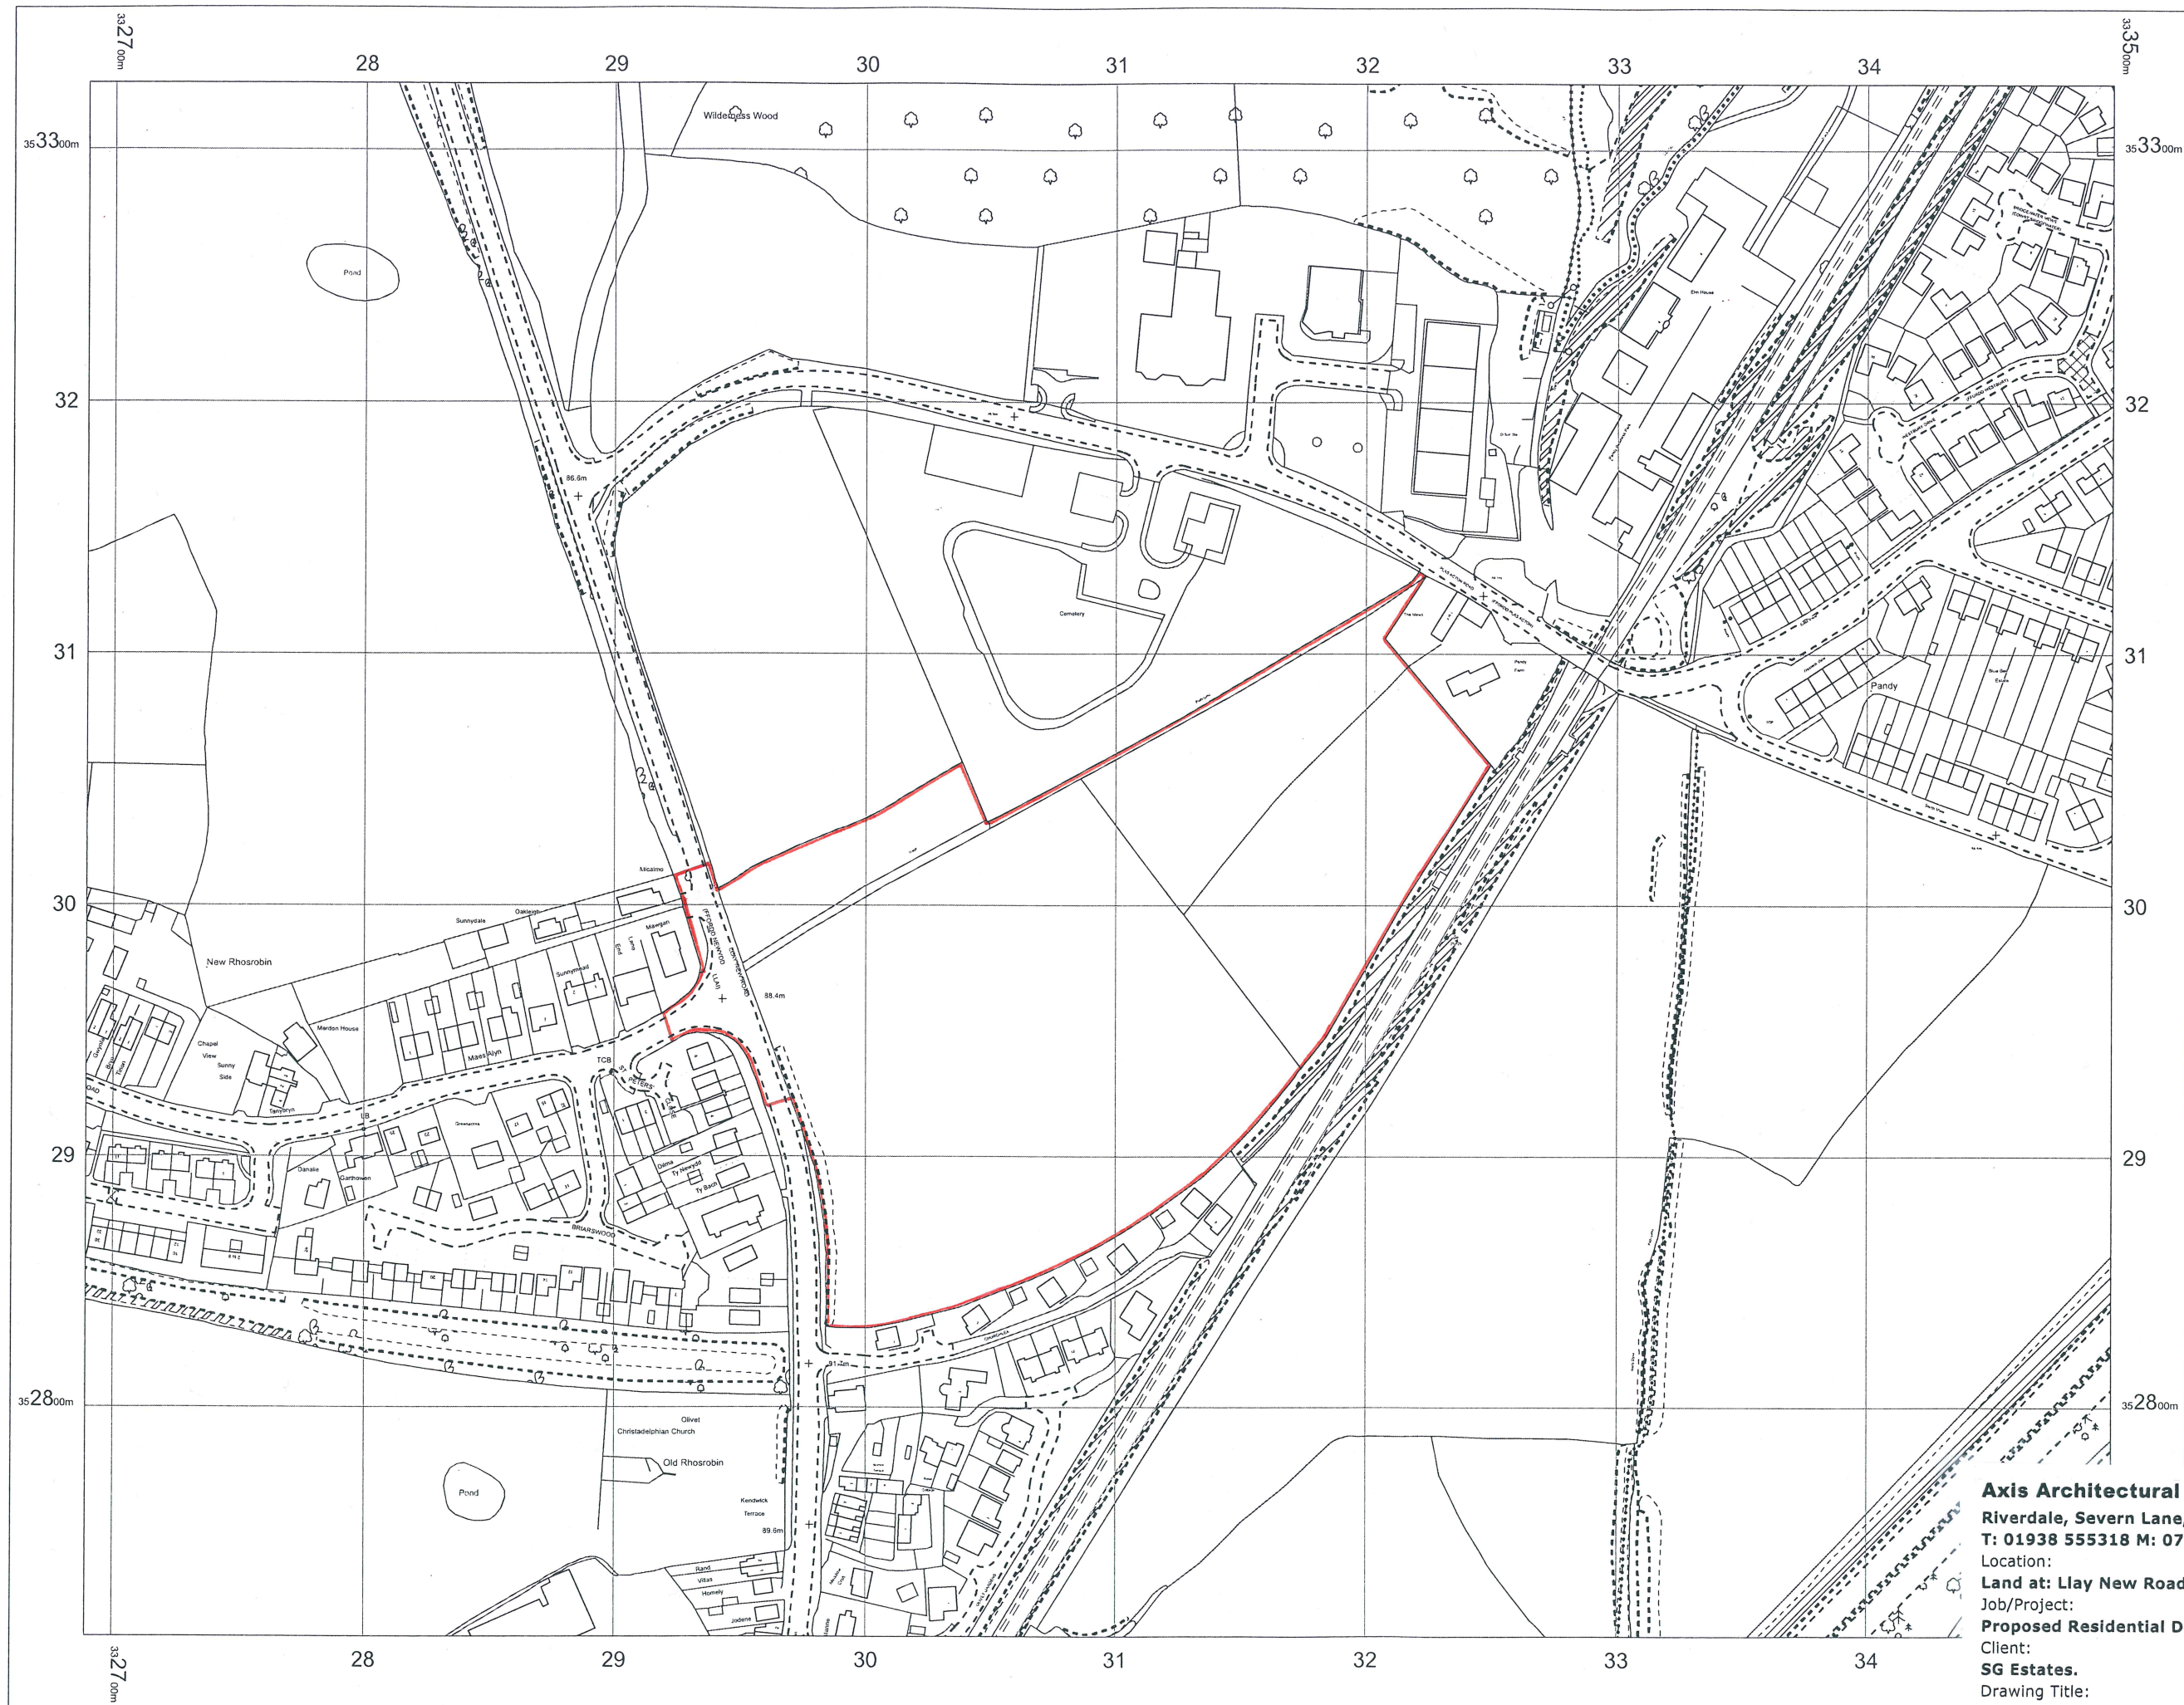

OS MasterMap 1250/2500/10000
scale
29 March 2016, ID:
HMC-00514616
www.themapcentre.com

1:2500 scale print at A3, Centre:
333093 E, 353018 N

©Crown Copyright Ordnance
Survey. Licence no. 100018971

Axis Architectural Services Ltd.
Riverdale, Severn Lane, Welshpool, Powys, SY21 7BB.
T: 01938 555318 M: 07790 506633 E: timjones@post.com
Location:
Land at: Llay New Road, Rhosrobin, Wrexham, LL11 2UB.
Job/Project:
Proposed Residential Development.
Client:
SG Estates.
Drawing Title:
Location Plan
Scale: Drawing. Nº: Revision: Drawn by: Date:
1:2500(A3 size) SGE1.TMJ-01 A. T.M.J. Mar. 2021.