
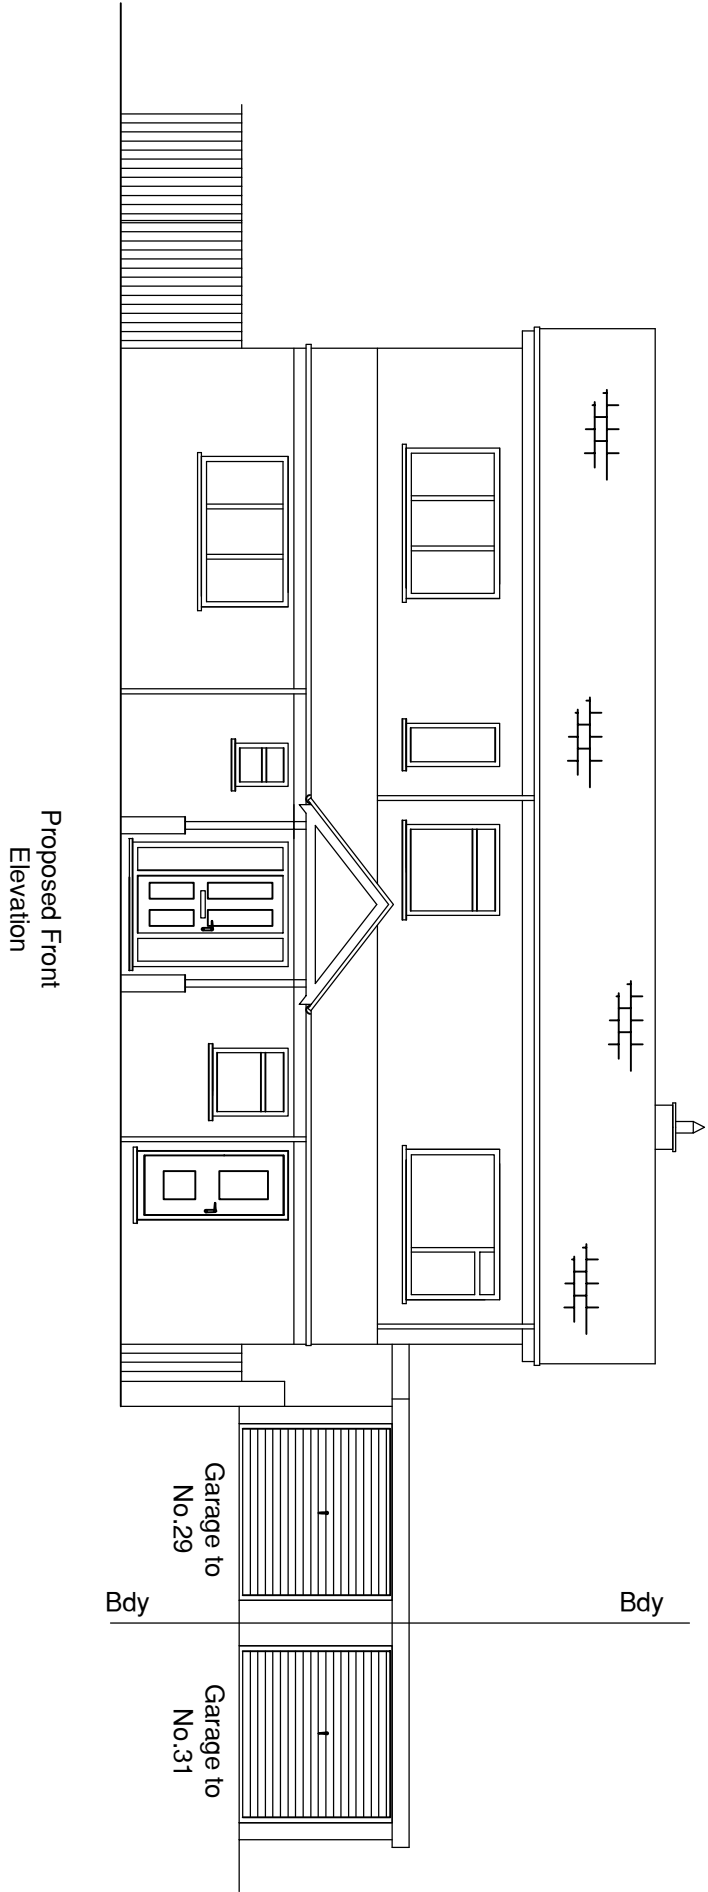


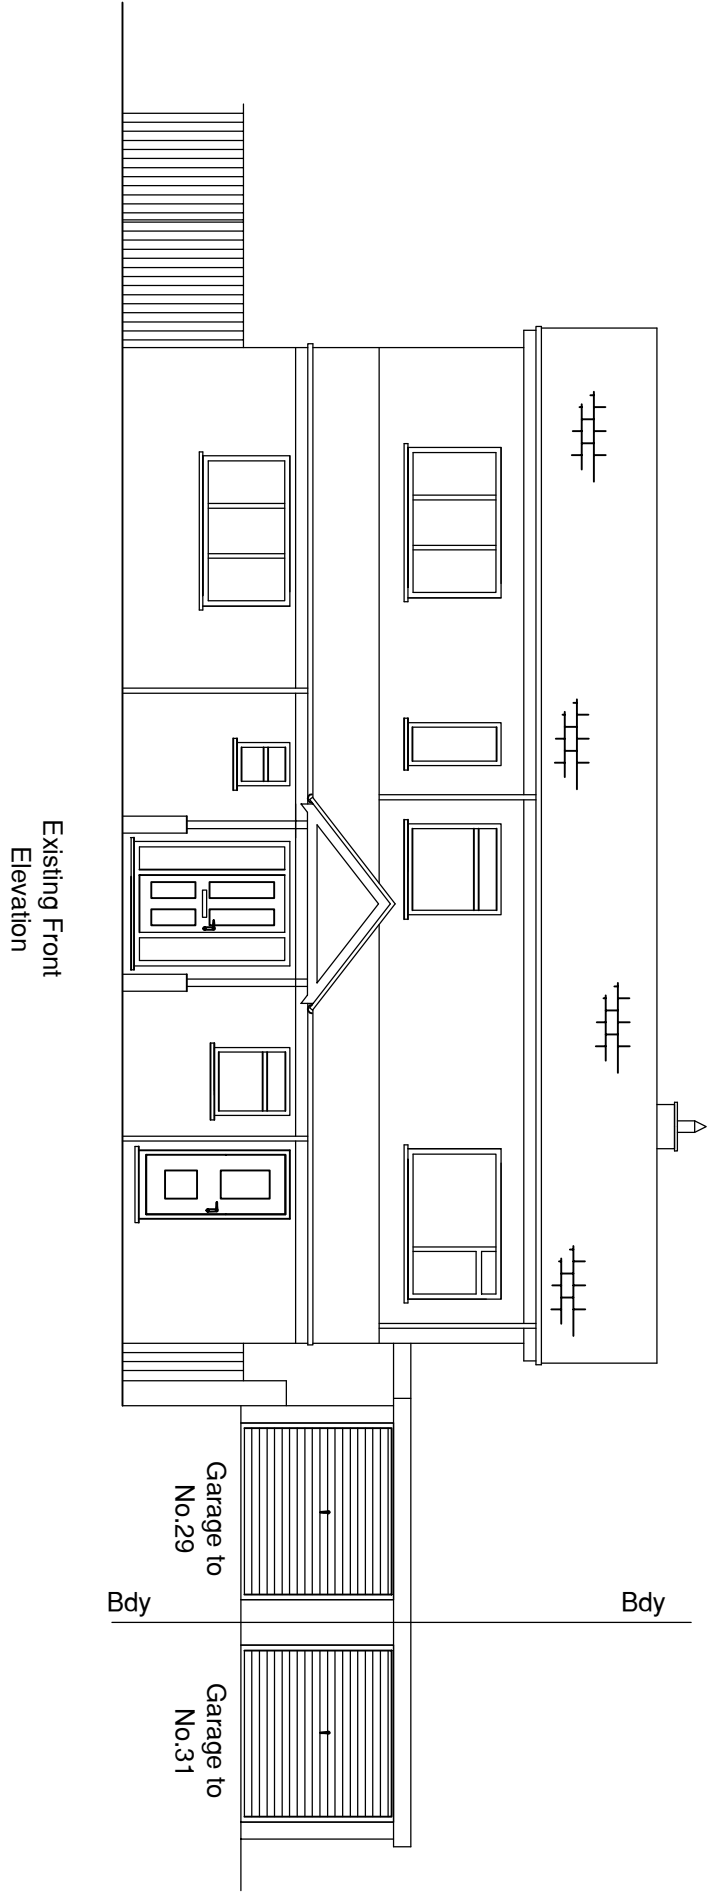

Notes:		
A	Original Drawing	06/01/22
Pr/Rev.	Revision Details	Date Rev.by
Project: Proposed Ground Floor and Basement Extension		
Location: 29 Marford Hill Marford Wrexham LL12 8SW		
Client: R Sharma		
Drawing: Planning Application Drawing No.3		
Contact Name: Mr J Winder		
Tel: 07814 880875		
Date: January 2022		
Scales at A2: 1:100		Sheet 1 of 1
Drawing No: 29Marford/P.App/03		Phase/Rev: A