




Proposed extensions and alterations at 3 Smithfield Drive, Holt, Wrexham, LL13 9AQ

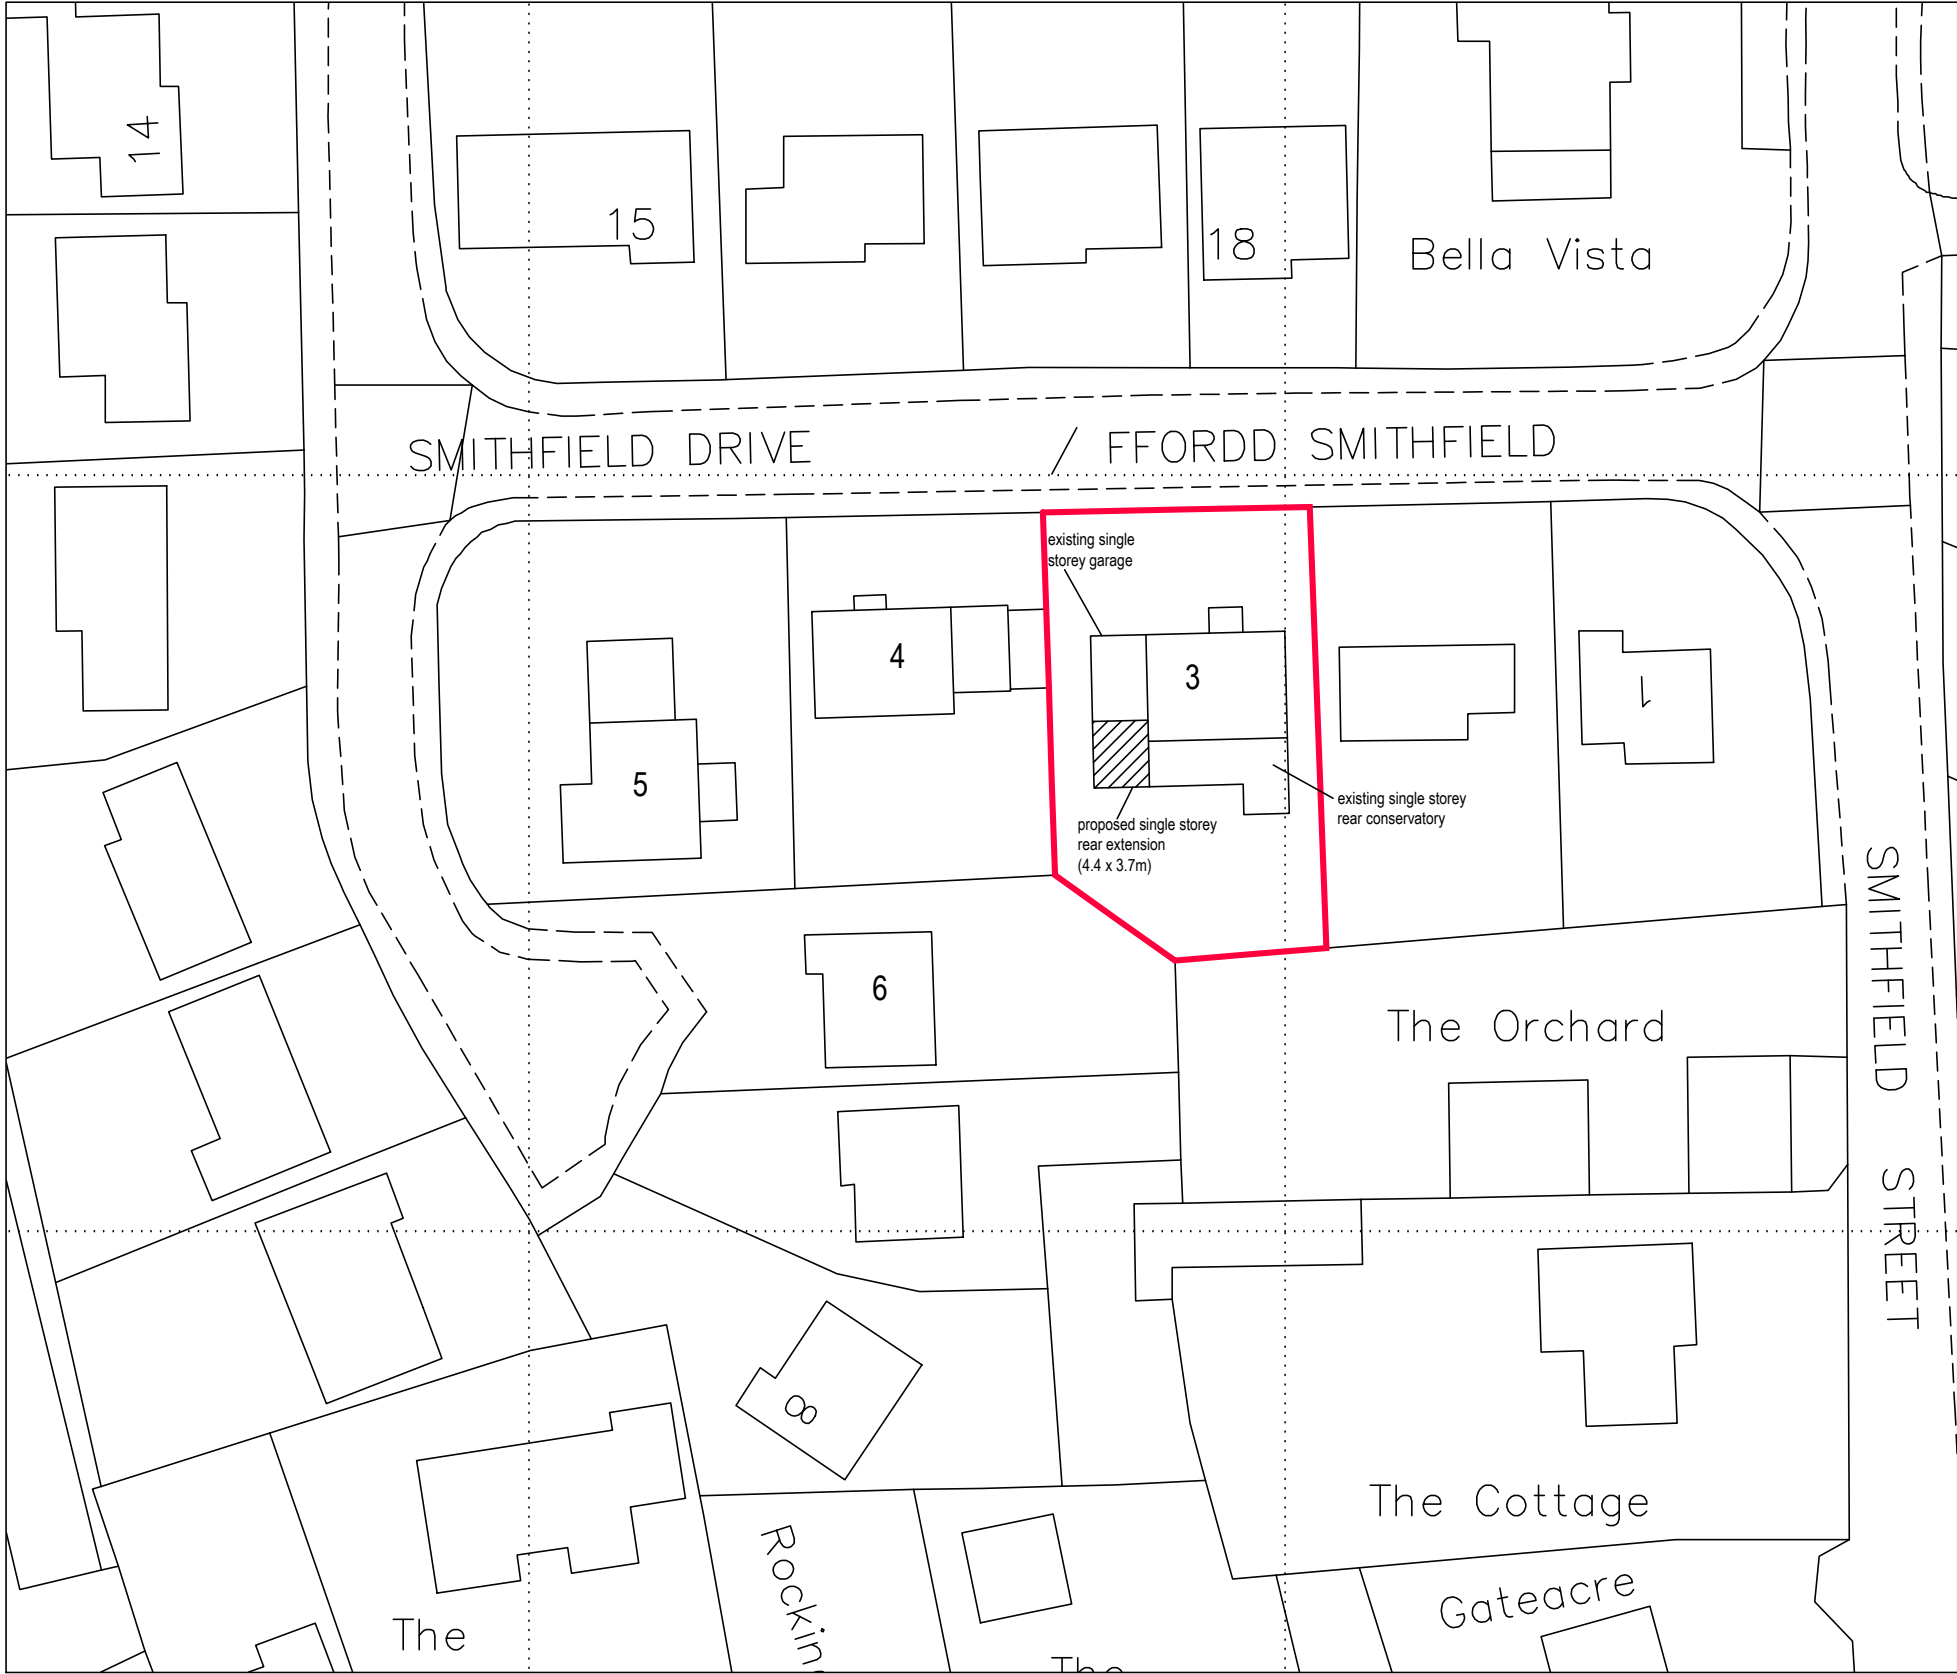

Site block plan as proposed 1:500 scale

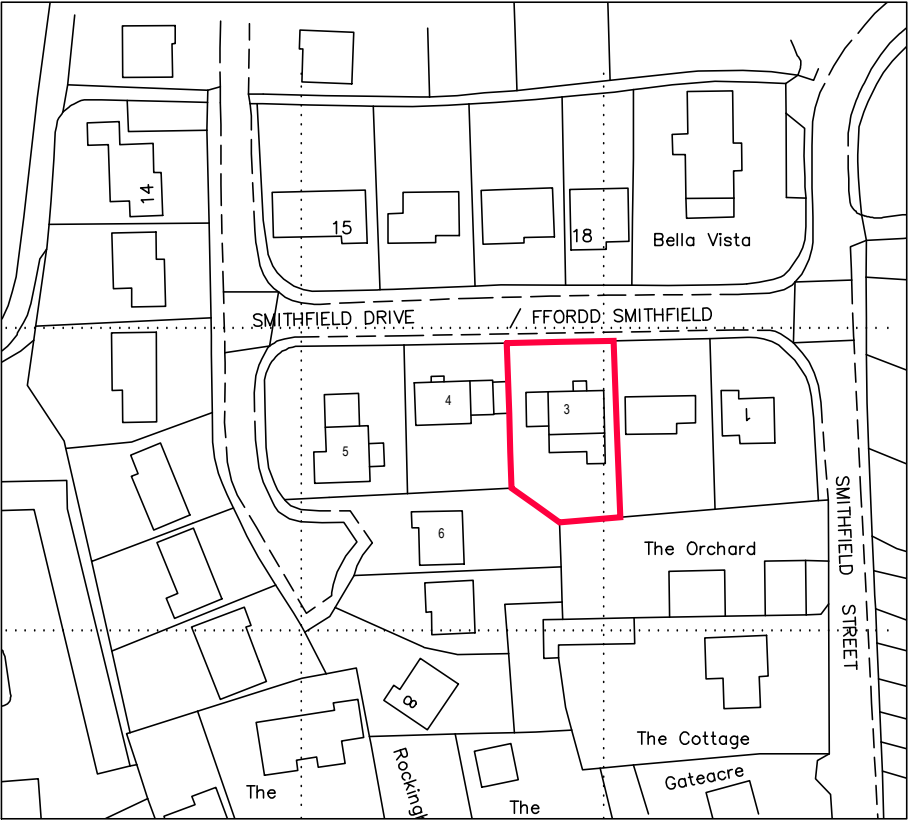

Site location plan 1:1250 scale

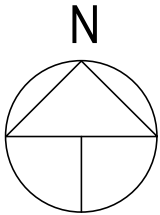

MHA

MARTIN HOLLAND ARCHITECT

5 Hallowsgate Court, Kelsall, Tarporley, Cheshire, CW6 0RE  
t. 07966 099148  
e. martin holland100@hotmail.com

Project:

Proposed extension & alterations at  
3 Smithfield Drive, Holt, Wrexham, LL13 9AQ

Dwg Title:

SITE LOCATION PLAN 1:1250 +  
SITE BLOCK PLAN 1:500 AS PROPOSED

Project:

188

Dwg No:

10

Rev:

B

Date:

MAY 2022

Scale:

1:1250 /  
1:500 @A3

Stage:

PLANNING

Disclaimer

This drawing and the building works depicted are the copyright of the Architect and may not be reproduced without permission.  
All measurements are to be checked on site and any discrepancies reported to the Architect.  
This drawing was prepared for the Client, Project & Site stated above. No responsibility is accepted whatsoever should the drawing be  
used by any other person, on any other site or for any other purpose than those stated.  
This drawing is to be read in conjunction with all relevant drawings and specifications.

|      |          |                                                 |
|------|----------|-------------------------------------------------|
| B    | 22 05 12 | S73 Variation of Condition Planning application |
| A    | 20 10 20 | Planning application                            |
| Rev. | Date     | Notes                                           |