
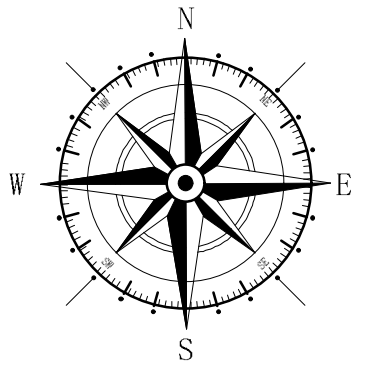


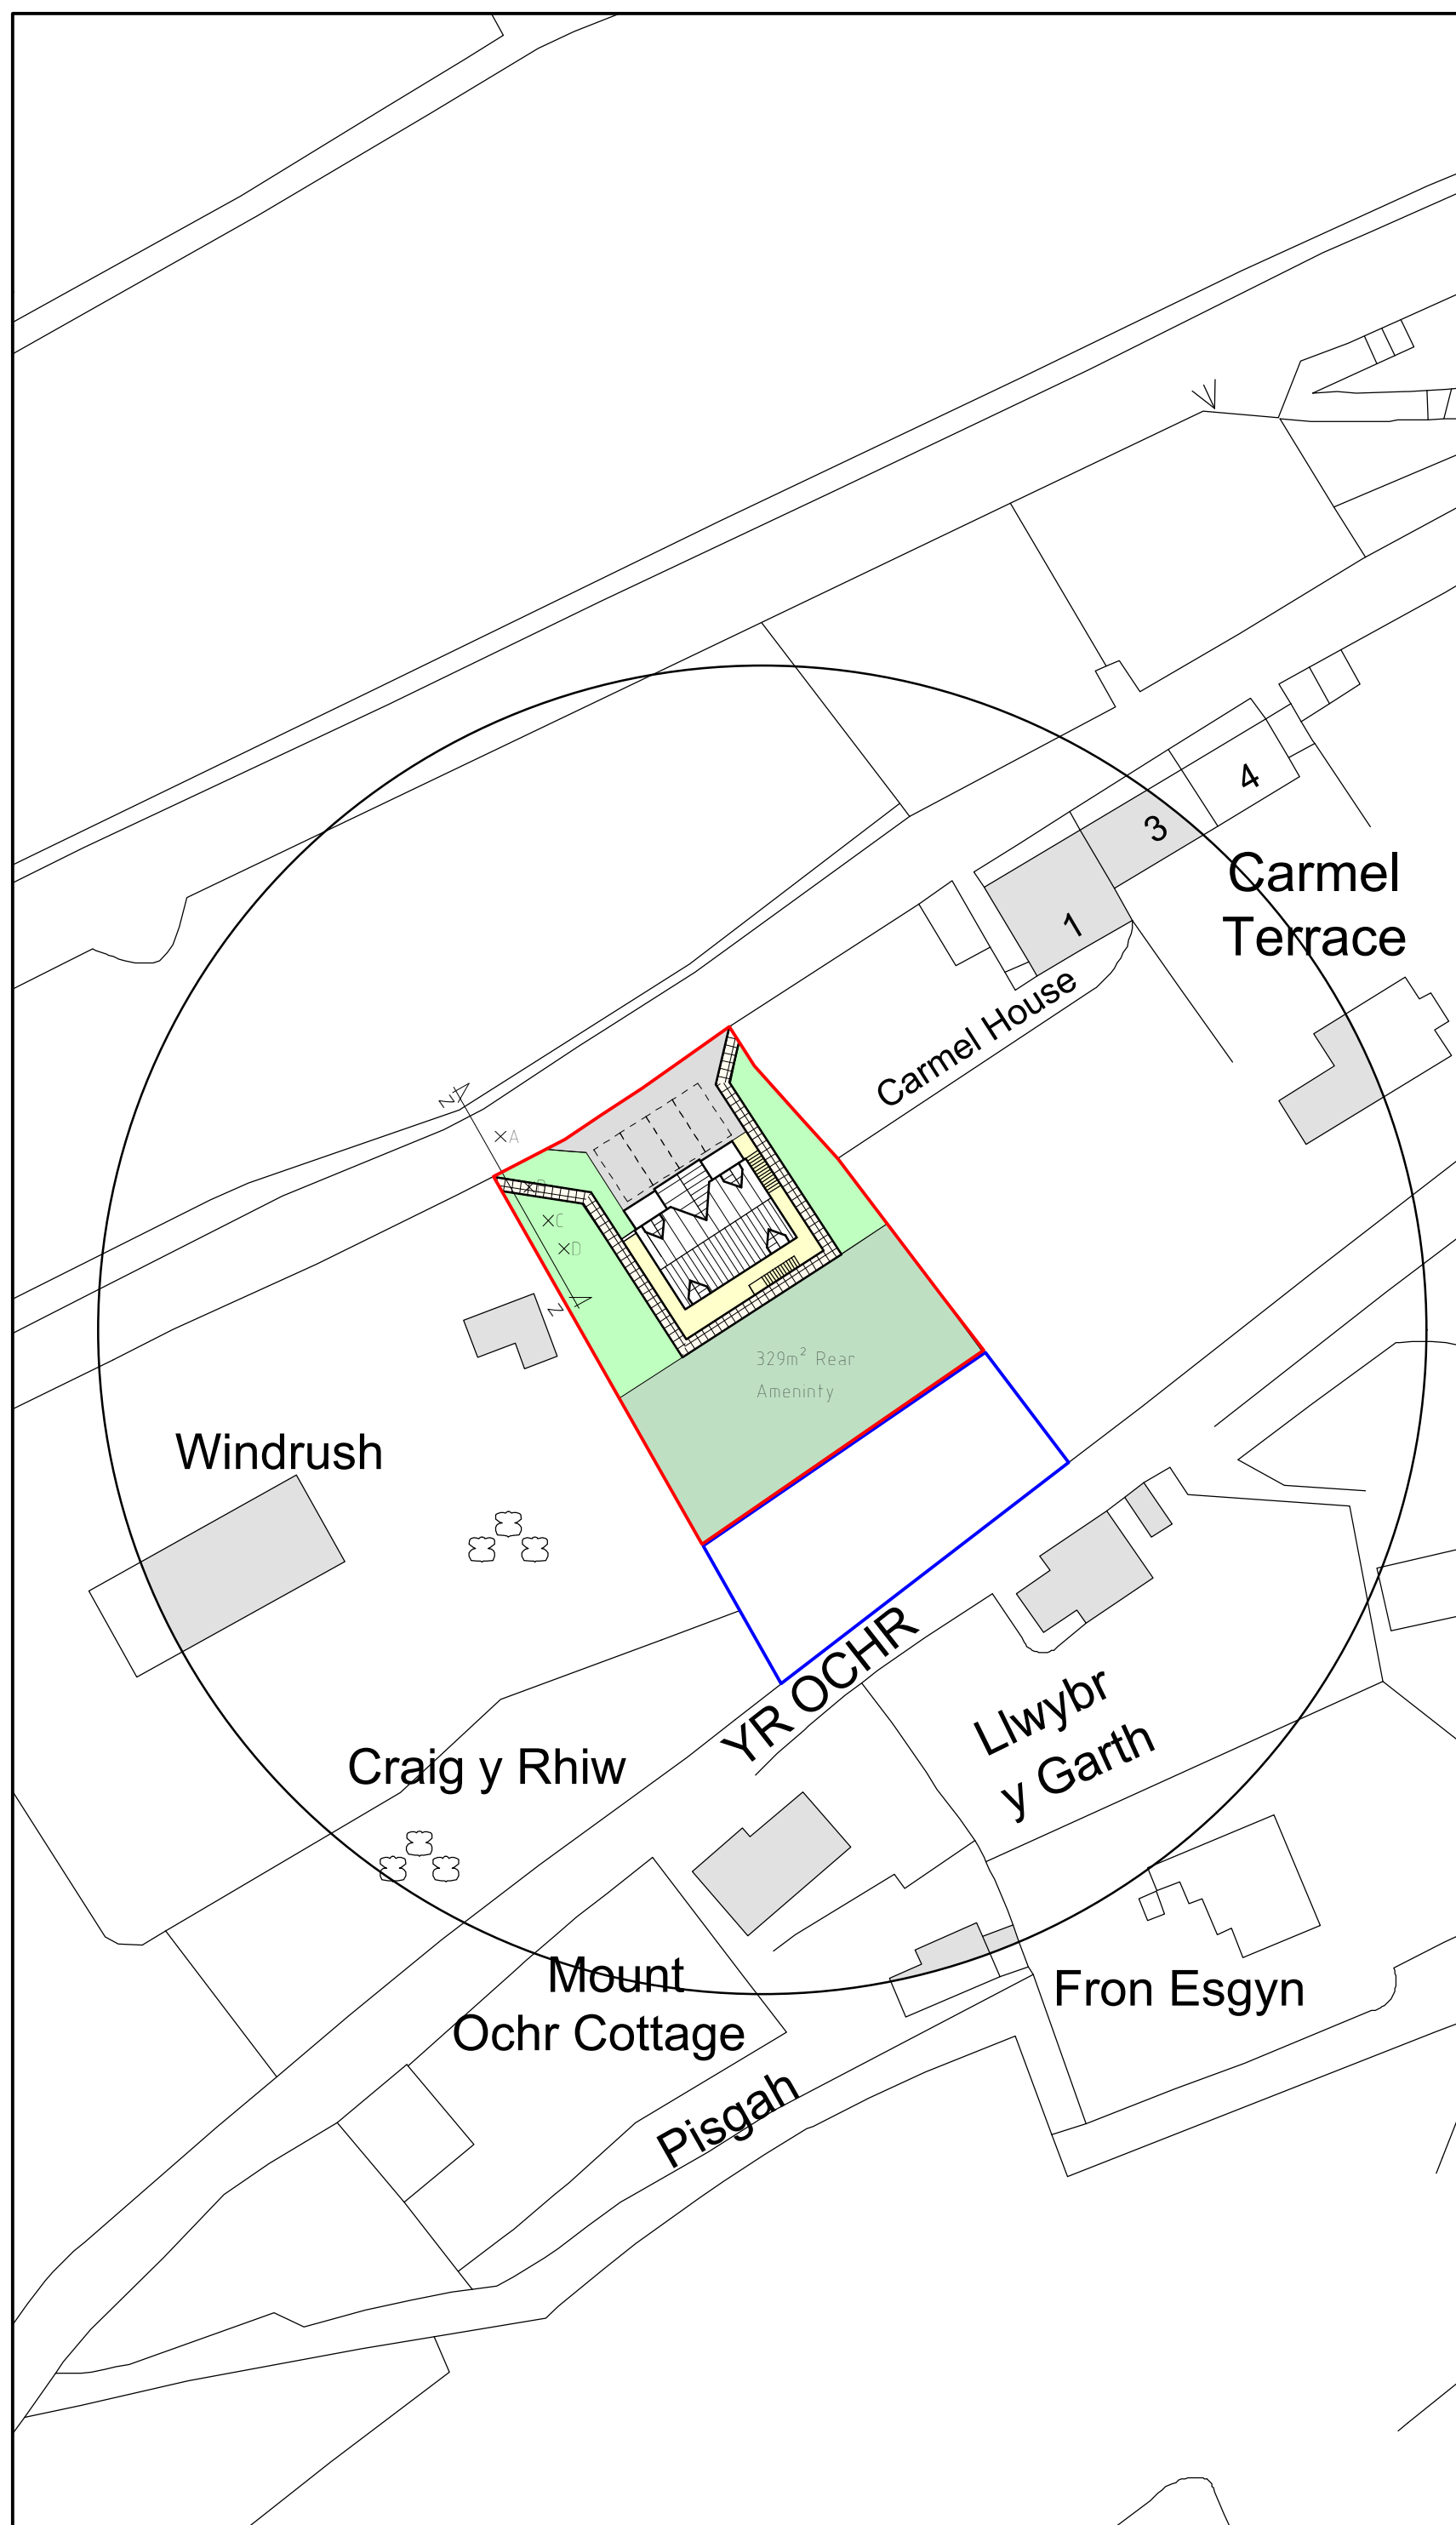

Key

 Surrounding Buildings

 Application Site

 Land owned by Applicant

<u>Building Parameter</u>	<u>Minimum (mm)</u>	<u>Maximum (mm)</u>
<u>Depth</u>	8650	9150
<u>Width</u>	9800	10300
<u>Height</u>	8880	9380

Rev	Date	Detail	Initial

Project:
Proposed Alterations to
Land Opposite,
Llwybr Y Garth, Yr Ochr,
Fron, Llangollen, LL20 7RS.

Title: Planning: Site & Location Plan	Scale: (A2) 1:500 & 1:1250
---	----------------------------------

Drawn By: D.J.Edwards	Date: Feb 2021
--------------------------	-------------------

Drawing No: E075/002	Sheet: 1 of 1
-------------------------	------------------