


SHOWING RECOMMENDATIONS AND PROTECTION

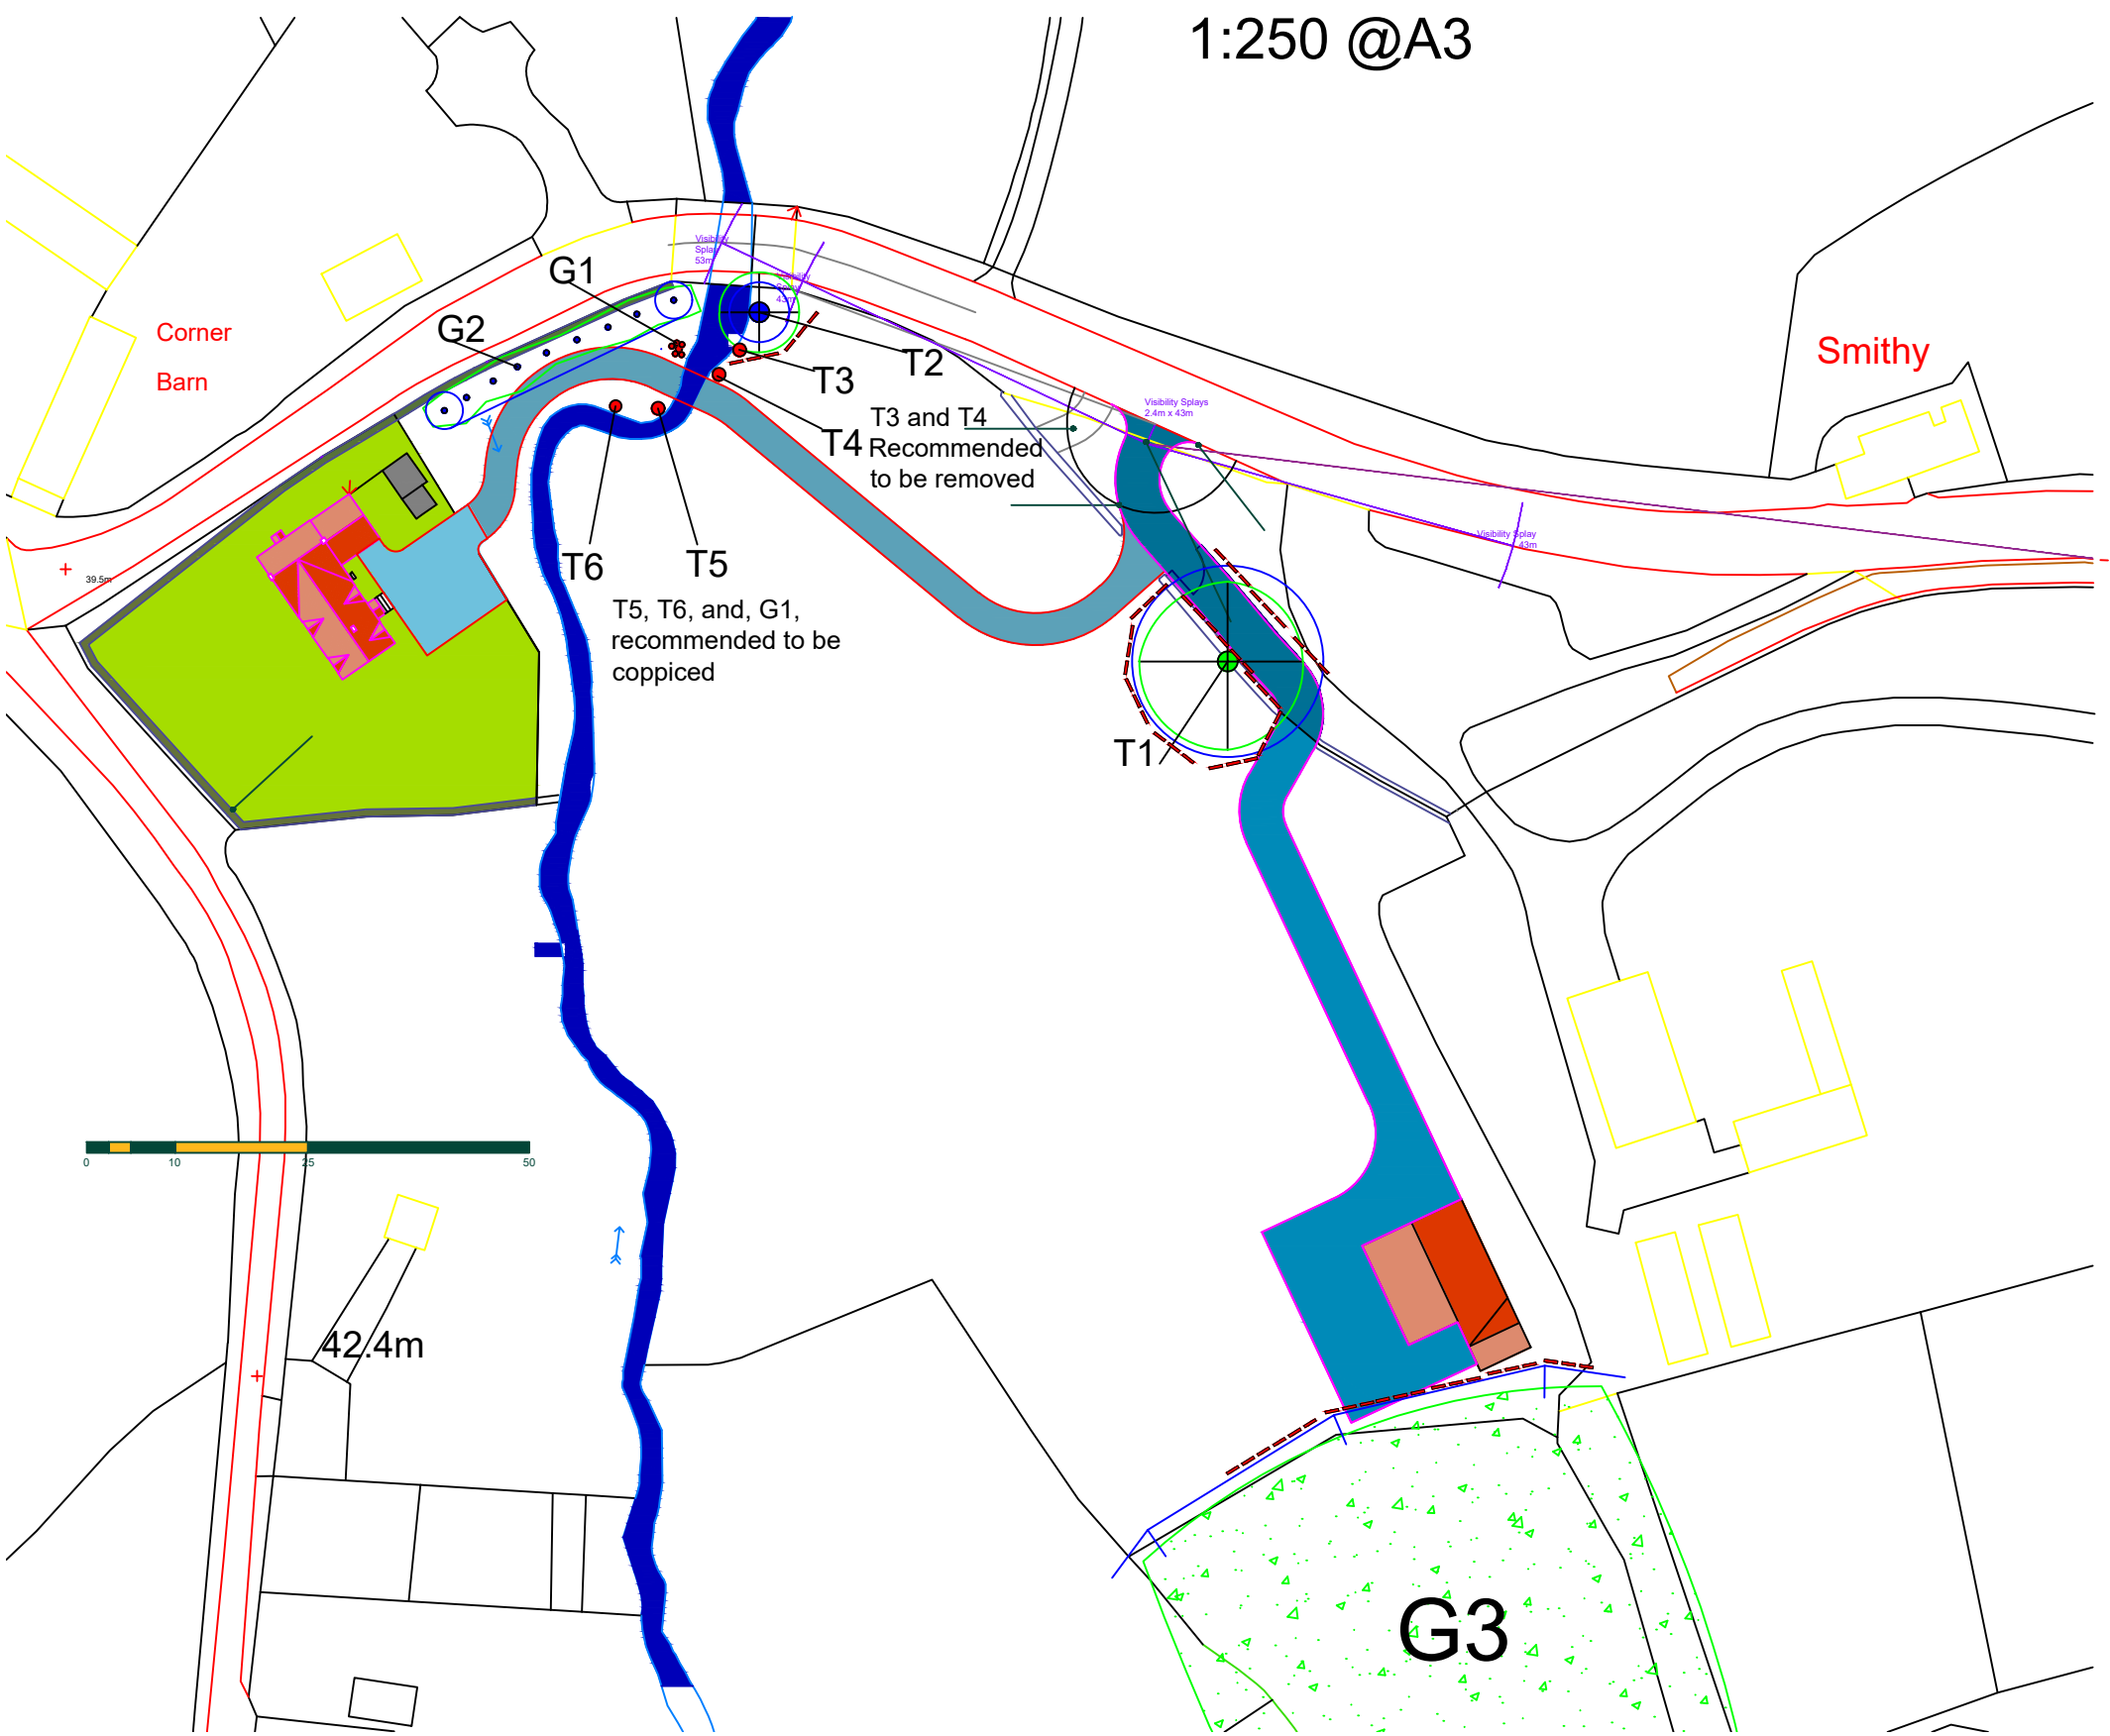

1:250 @A3

ELITE ECOLOGY

Professional Ecological and Arboricultural Consultants

Wellesley House

Wellesley Street

Stoke -on-Trent

Staffordshire

ST1-4NF

www.eliteecology.co.uk

www.facebook.com/eliteecology

www.twitter.com/eliteecology

TEL 01782 287990

EMAIL: Enquiries@eliteecology.co.uk

TREE PROTECTION DRAWING

DRAWN BY: D. WHITEHEAD

DATE: 28/04/21

SCALE: 1/250

= TREE CATEGORY

CAT: A

CAT: B

CAT: C

CAT: U

= RPA

= CANOPY DISTRIBUTION

= PROTECTIVE FENCING/ BARRIER

Cheshire Cheese, Overton Rd, Wrexham.