

The Architect takes no responsibility for any dimensions that are scaled from this drawing. If no dimension is shown the recipient must ascertain the dimension specifically from the Architect or by site measurement. Copying this drawing in digital form is solely for convenience and no liability may be placed on digital data. All data must be checked against hard-copy. Dimensions must be checked on site. Any discrepancies must be reported to the Architect immediately.

All drainage runs, connections, lines, levels and inlets are assumed, these are to be confirmed on site and agreed with LA Building Inspector and Building Works before any work commences.

This drawing to be read in conjunction with consultants drawings, calculations and report, and the designer's risk assessment.

The Architect will not be held responsible for any works carried out prior to Building Regulation/Planning Approval.


The Architect takes no responsibility for any material/product changes/alterations on site without their written consent.

Copyright:
These drawings and designs are protected by the copyright design and patent act of 1988 which prevents any copying of the drawings/design without the architect's permission. Under the RIBA standard form of appointment, JPH Architects Ltd retain the copyright.


1 Front
1 : 100



3 Side B
1 : 100

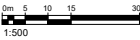

2 Rear
1 : 100

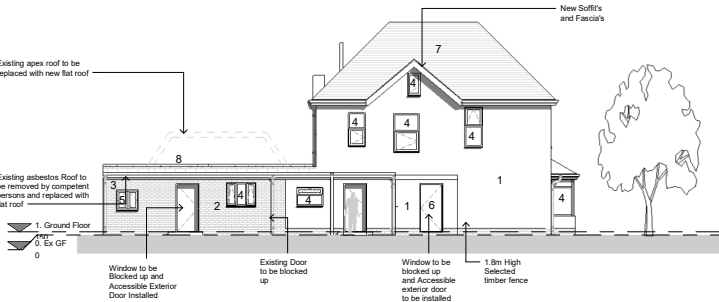

4 Side A
1 : 100



- Materials**
- 1.Selected Render
 - 2.Existing Brick
 - 3.Selected Brick
 - 4.Existing Windows
 - 5.New Windows
 - 6.New Doors
 - 7.Existing Tile Roof
 - 8.New GRP Grey Flat roof



5 Porch Addition 3d View

A General Amendment WG 10/02/22

Rev. Description Issued Date

8 Brighton Road, Rhyll, LL18 3HD Tel: (01745 350650)		
e: info@jpharchitects.co.uk www.jpharchitects.com		
Certified Passivhaus Designers		
PROJECT 48 Alexandra Road		
CLIENT FCHA		
DRAWING NAME Proposed Elevations & 3d View		
DRAWING NUMBER 0622-JPH-ZZ-XX-DR-A-102		
DATE 29.04.22	ISSUED S1	REV A
SCALE 1 : 100	DISCIPLINE OR WORK Planning	