


Z:\projects\3261 DD S278 Rossett Road, Wrexham, Castle Green\CAD\Craft Drawings\S278 Rossett Road, Wrexham Mastercopy (3261) REV H.dwg

TYPICAL CARRIAGEWAY CONSTRUCTION DETAIL



TIE IN CONSTRUCTION

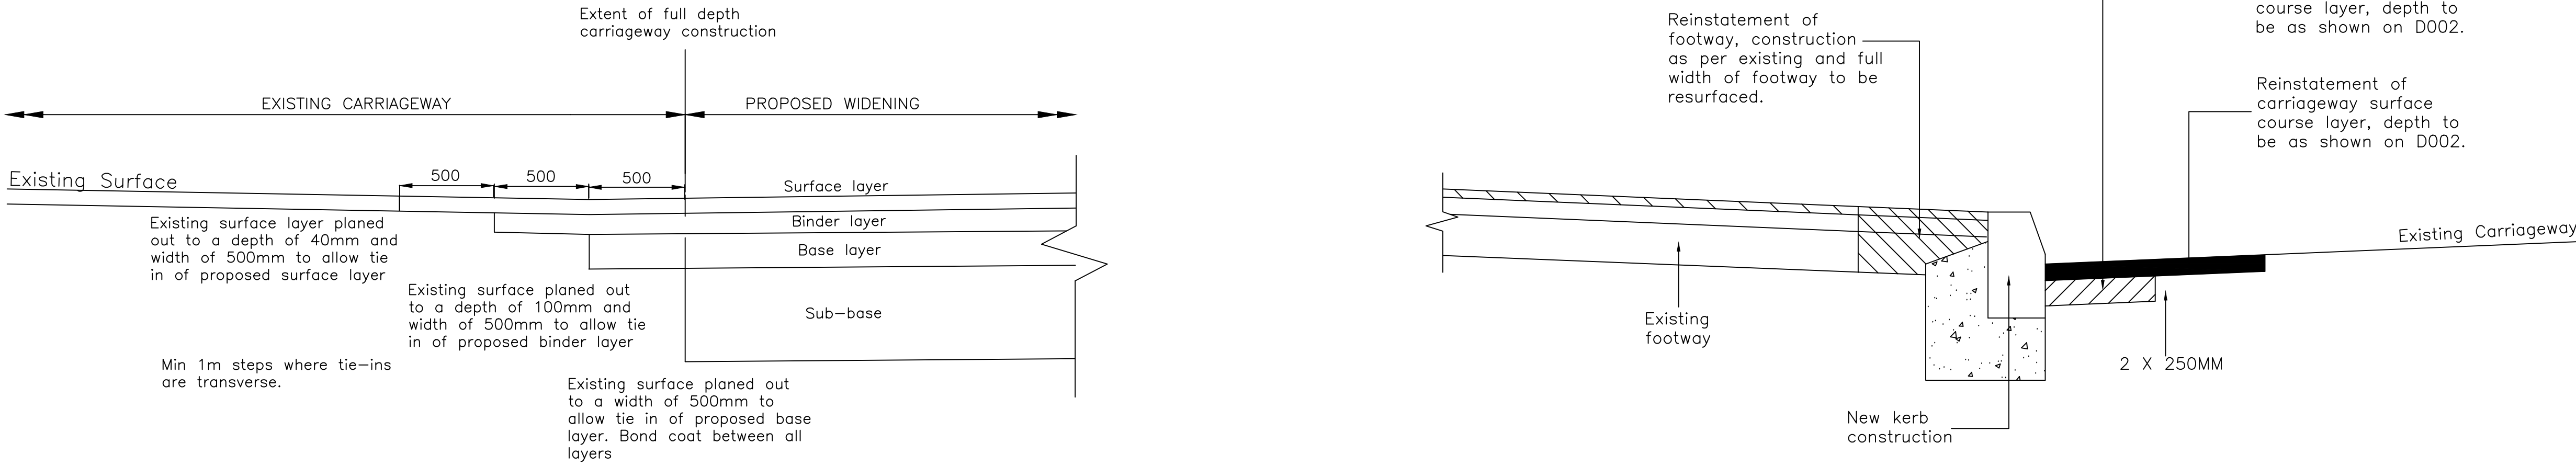

DUCT CROSSING DETAILS-FOR ALL DUCT DETAILS RELATING TO STREETLIGHTING REFER TO LIGHTING DESIGNS SEPARATELY

Standard 255x125 Precast concrete Half Battered Kerb (K1). To comply with BS7263 Pt2 H82

125mm Kerbface

Carriageway Surface

150

75

70

75

Bed width of 325mm with 50mm lip to front face

150

Type 1 Sub-base Stone, depth varies

HALF BATTERED KERB

KERB BASE, KERB AND KERB
BACKING LAID BEFORE CONCRETE
SETS

[illegible]

Eddisons | Incorporating
Croft