




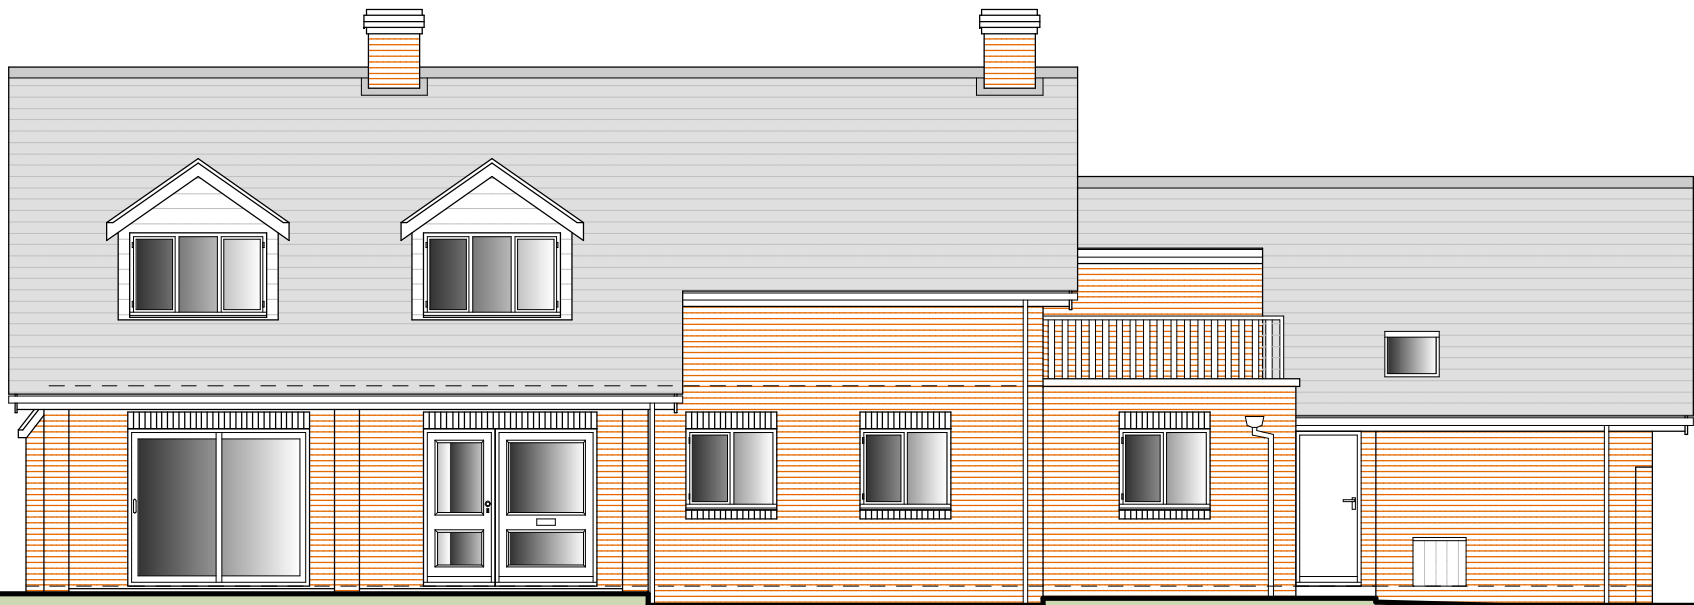



1 EXISTING FRONT (SOUTH) ELEVATION 1 : 100

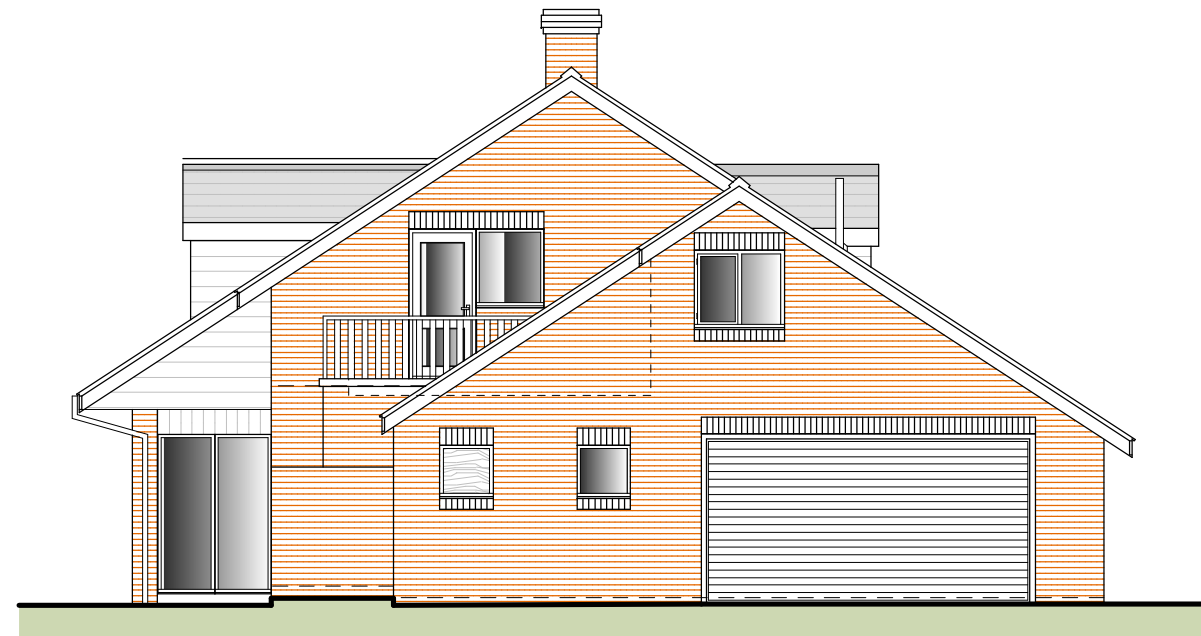

2 EXISTING SIDE (EAST) ELEVATION 1 : 100

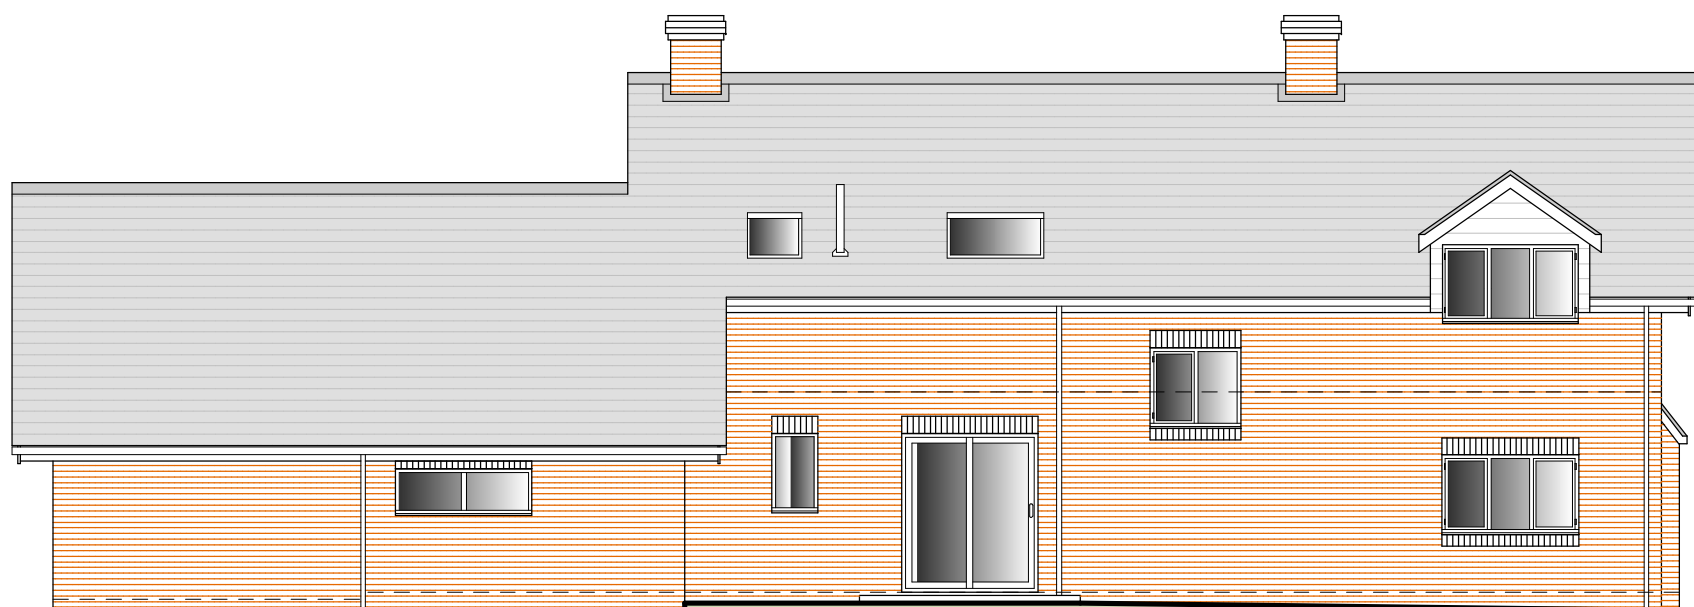

3 EXISTING REAR (NORTH) ELEVATION 1 : 100

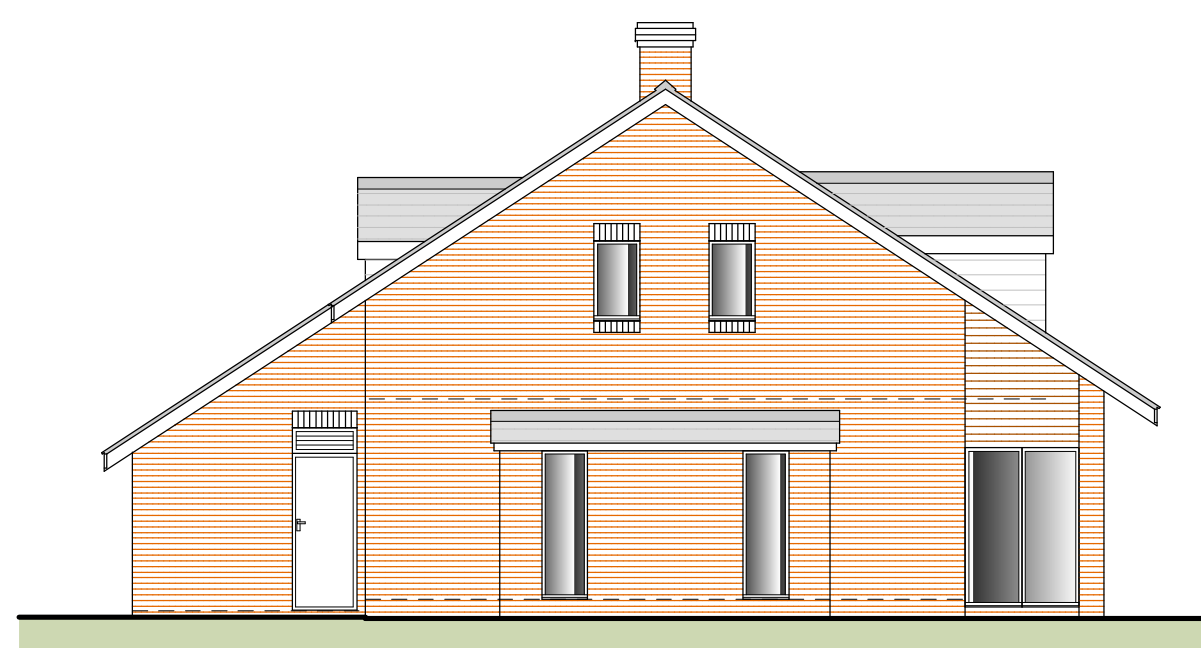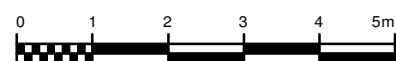

4 EXISTING SIDE (WEST) ELEVATION 1 : 100

NOTES:
All dimensions must be checked on site and not scaled from the drawings. All discrepancies must be notified to the Agent immediately.

KEY :

Rev	Date	Revisions
Drawn by :	A.R. HEWITT	Date : OCTOBER 2021

ARH Architectural Design

206 Liverpool Road,
Whitchurch,
Shropshire,
SY13 1UT

Tel: 07891 147512
e-mail
arharchitecturaldesign@gmail.com

ARH Architectural Design is the trading name of Sarly Hewitt & Associates Ltd.
Company Registered in England and Wales No: 12330458

© copyright This drawing must not be reproduced without first obtaining written permission

Client :

Mr And Mrs J. Parker

Job Title :

PROPOSED EXTENSION AND ALTERATIONS TO
PROVIDE ANNEXE ACCOMMODATION AT
BETTISFIELD HALL FARM
LANE FROM AVENUE FARM TO
BETTISFIELD HALL FARM
BETTISFIELD
WHITCHURCH
SHROPSHIRE
SY13 2LB

Drawing Title :

EXISTING ELEVATIONS

Dwg No :
SHA109/03

Scale :
As Shown @ A2

Rev :
-