



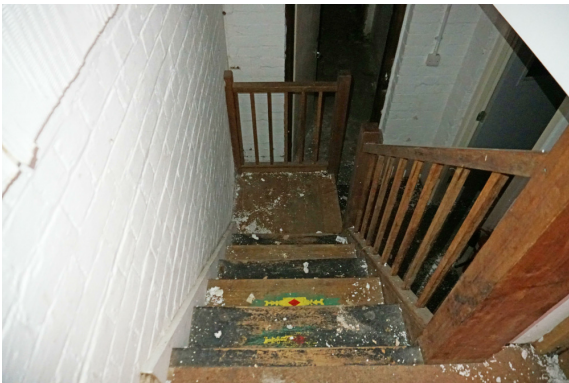

KEY

- WALLS RETAINED
- WALLS/ STAIRS/ DOORS TO BE REMOVED

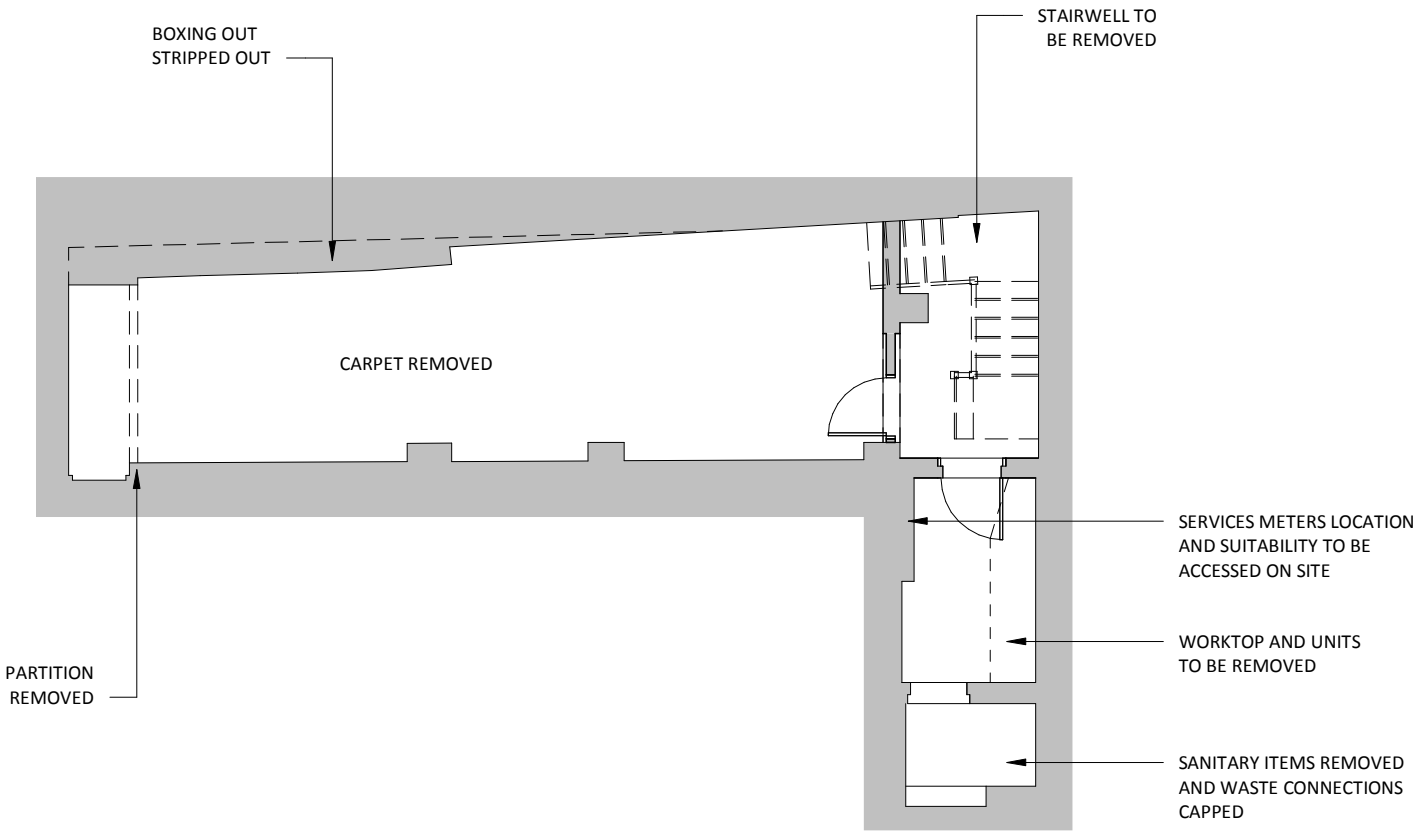

REV	DESCRIPTION	DATE	BY

THIS DRAWING IS THE COPYRIGHT OF AINSLEY GOMMON ARCHITECTS. CHECK ALL DIMENSIONS ON SITE. DISCREPANCIES TO BE NOTIFIED TO ARCHITECT. ELEMENTS OF STRUCTURE SHOWN ARE INDICATIVE AND FOR GUIDANCE. FINAL DESIGN TO BE AS STRUCTURAL ENGINEERS DETAILS AND SPECIFICATION.

PROJECT
58 HOPE STREET,
WREXHAM
for JULIE ROWLANDS AND
DERI ROWLANDS

DRAWING TITLE
BASEMENT - PROPOSED
DEMOLITION AND
RETENTION PLAN

SCALE 1 : 100 @A3	DATE OCT 21	DRAWN NM	CHECKED TM
----------------------	----------------	-------------	---------------

DRAWING STATUS	PLANNING
-------------------	----------

JOB No 2142	DRAWING No 005	REVISION
----------------	-------------------	----------

AG | **A** AINSLEY GOMMON ARCHITECTS
1 PRICE STREET, HAMILTON SQUARE, BIRKENHEAD, MERSEYSIDE, CH41 6JN
Tel: 0151 647 5511 | birkenhead@agarchitects.co.uk | www.agarchitects.co.uk

PRINTED: 08/11/2021 11:04:33

A3

00 - BASEMENT - DEMOLITION AND RETENTION PLAN

SCALE: 1 : 100