




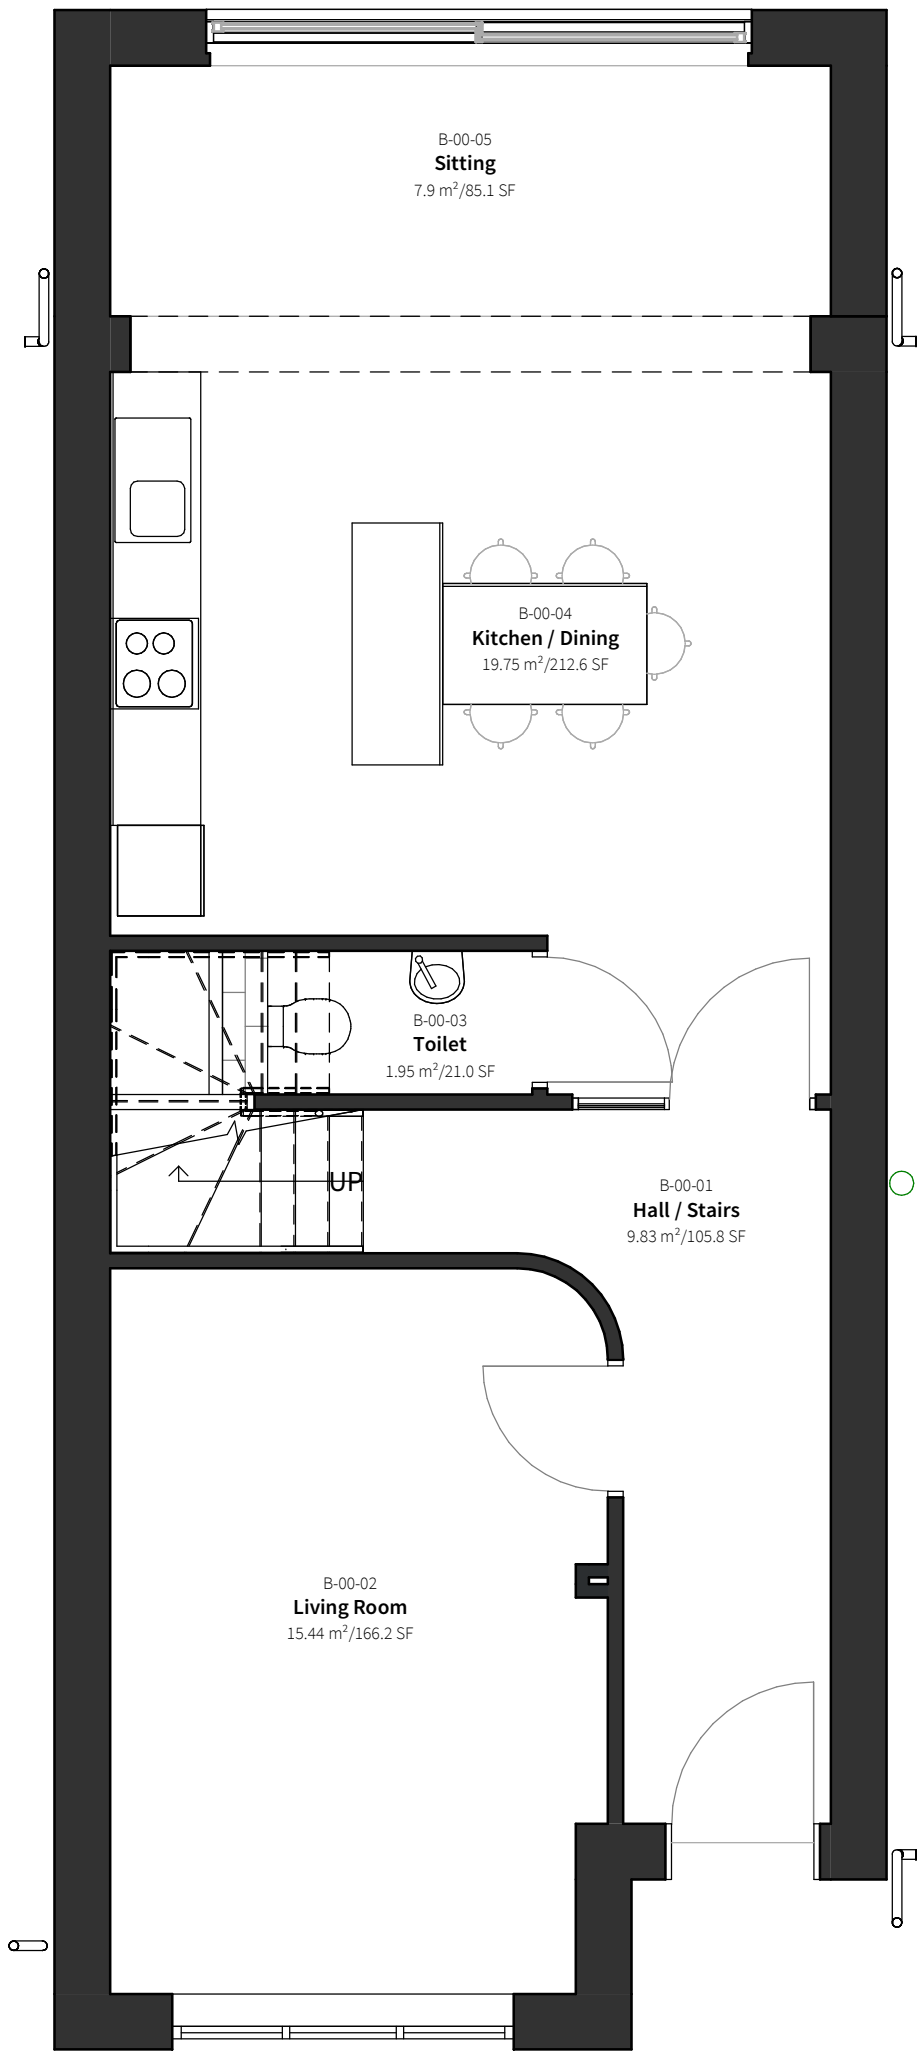


1 General-Arrangement_00-Ground
1:50

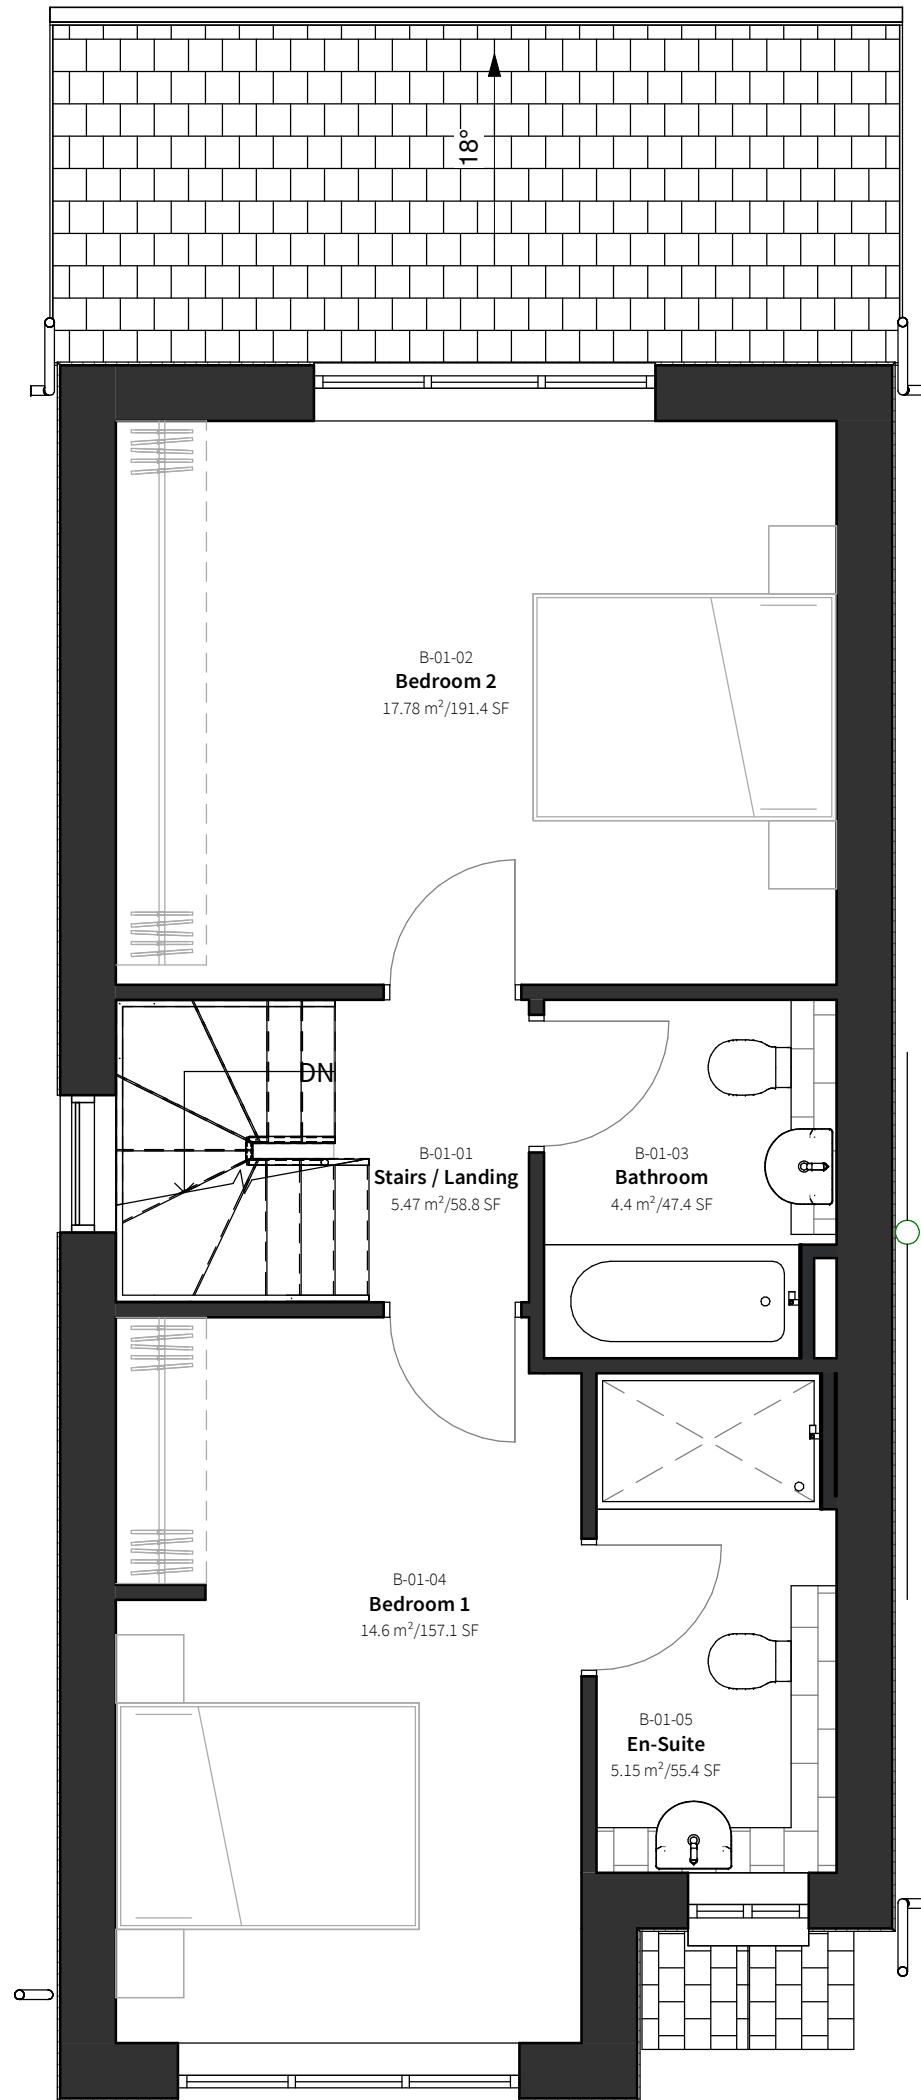

2 General-Arrangement_01-First
1:50

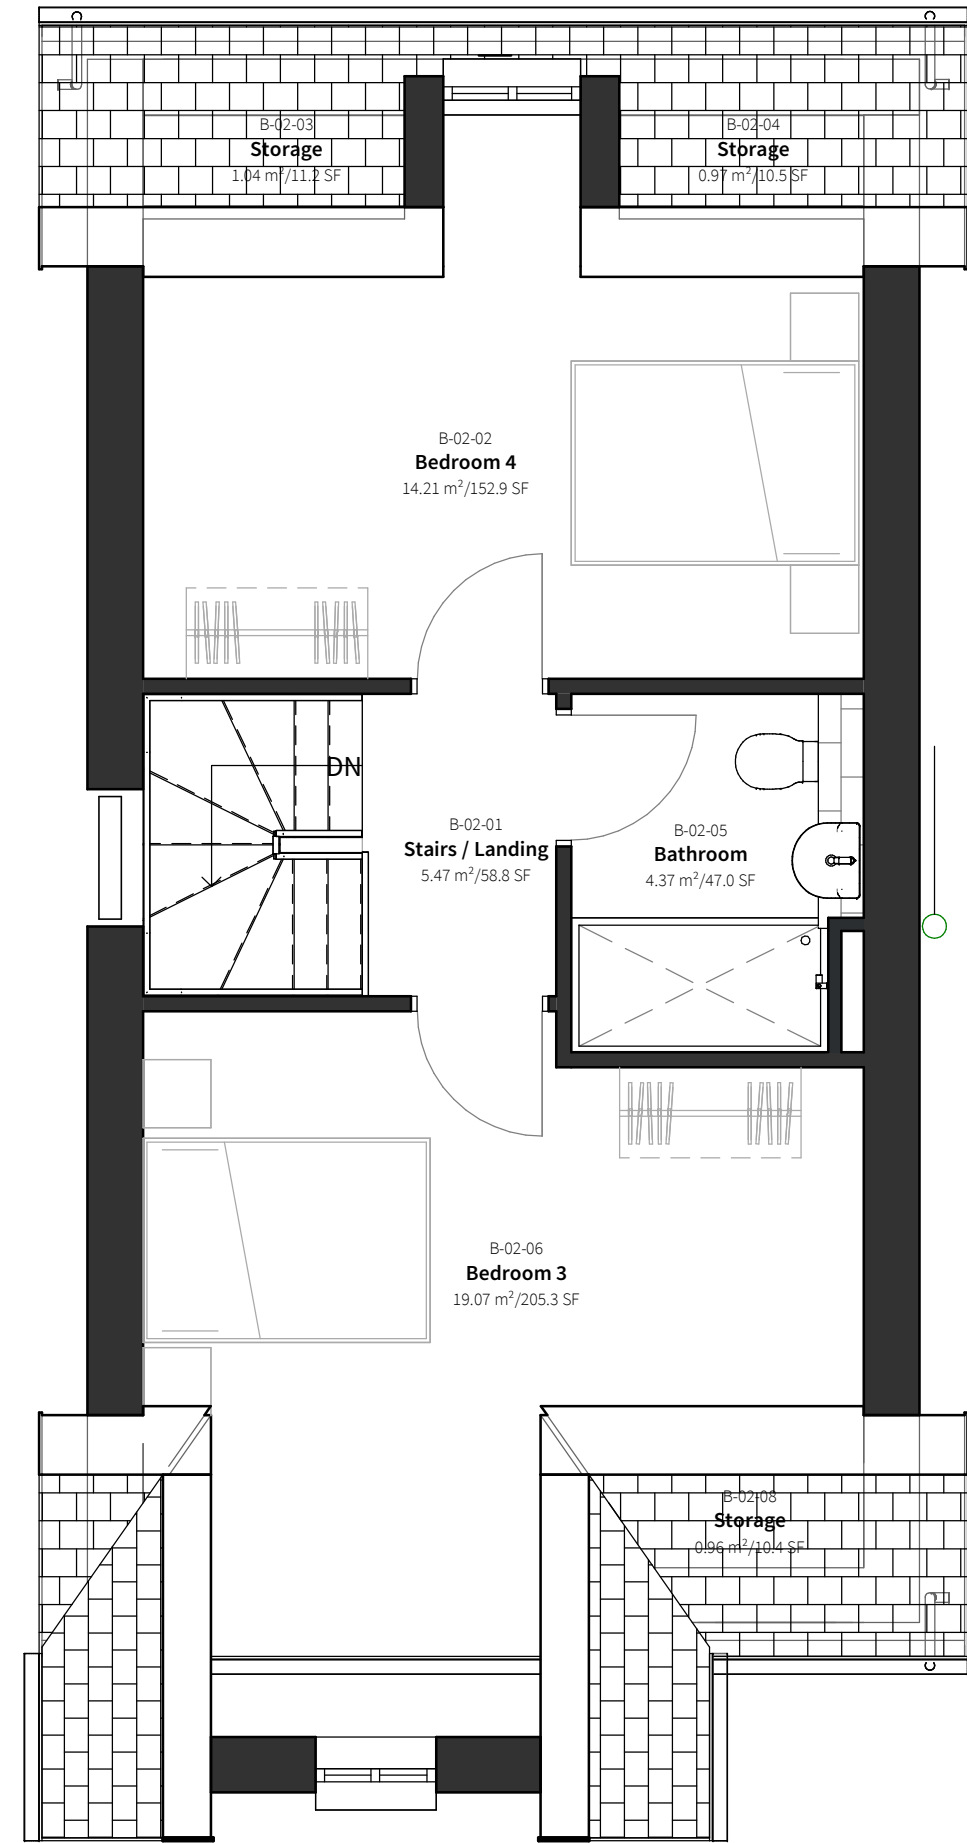

3 General-Arrangement_02-Second
1:50

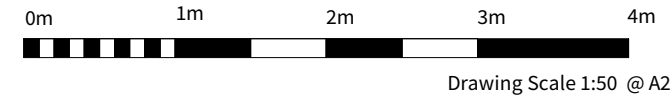

GENERAL NOTES

- Contractor must ensure that all work on site is carried out in a safe & satisfactory manner, in accordance with Health & Safety At Work Act 1974, COSHH Regulations 2002 & requirements of C.D.M.
- Structural Design shown in abeyance - refer to Structural Engineer's drawings and specifications.
- Mechanical & Electrical shown in abeyance - refer to M&E Engineer's drawings and specifications.
- All dimensions shown are to wall structure (Block/Stud) unless otherwise stated.

Schedule_Apartments_00-Ground

Number	Room Name	Occupancy	Area	Area (Imperial)
B-00-01	Hall / Stairs		9.83 m²	106 SF
B-00-02	Living Room		15.44 m²	166 SF
B-00-03	Toilet		1.95 m²	21 SF
B-00-04	Kitchen / Dining		19.75 m²	213 SF
B-00-05	Sitting		7.9 m²	85 SF

B-01-01	Stairs / Landing		5.47 m²	59 SF
B-01-02	Bedroom 2		17.78 m²	191 SF
B-01-03	Bathroom		4.4 m²	47 SF
B-01-04	Bedroom 1		14.6 m²	157 SF
B-01-05	En-Suite		5.15 m²	55 SF

B-02-01	Stairs / Landing		5.47 m²	59 SF
B-02-02	Bedroom 4		14.21 m²	153 SF
B-02-03	Storage		1.04 m²	11 SF
B-02-04	Storage		0.97 m²	10 SF
B-02-05	Bathroom		4.37 m²	47 SF
B-02-06	Bedroom 3		19.07 m²	205 SF
B-02-08	Storage		0.96 m²	10 SF

Grand total: 17 148.35 m² 1597 SF

Four Architects Limited (11613893)
Note:
This drawing is copyright.
Do not scale dimensions from drawings.
All dimensions must be checked on site by contractor or suitable qualified individual.
Contractor to report any discrepancies, errors or omissions prior to commencing work.

Notes:

Project Title:
Darland Road, ROSSETT

Location:
Darland Road, ROSSETT

Drawing title:
GA_Plans

Status:
PLANNING

Scale:
As indicated

Job Number:
21-006

Drawing Number:
FA-DR-03-201

Date:
21-06-16

Revision:
P1

F

Four
Architects

113 Portland Street, Manchester, M1 6DW
Tel. 01614707969 Email. info@fourarchitects.co.uk