




Elevation D

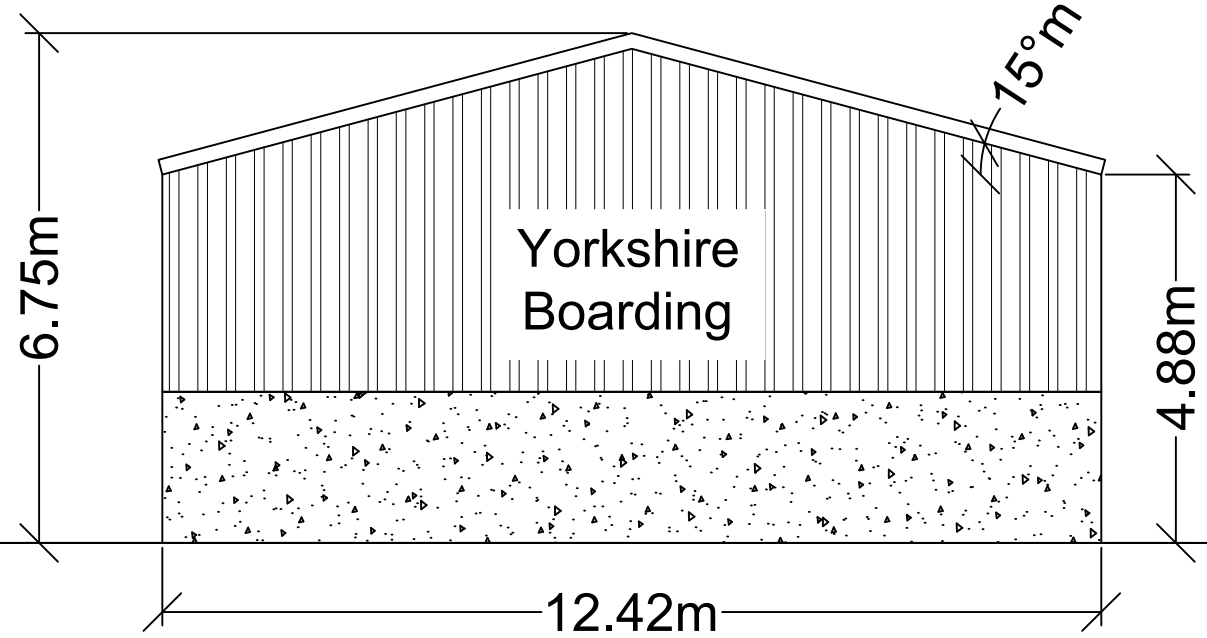

Elevation A & C

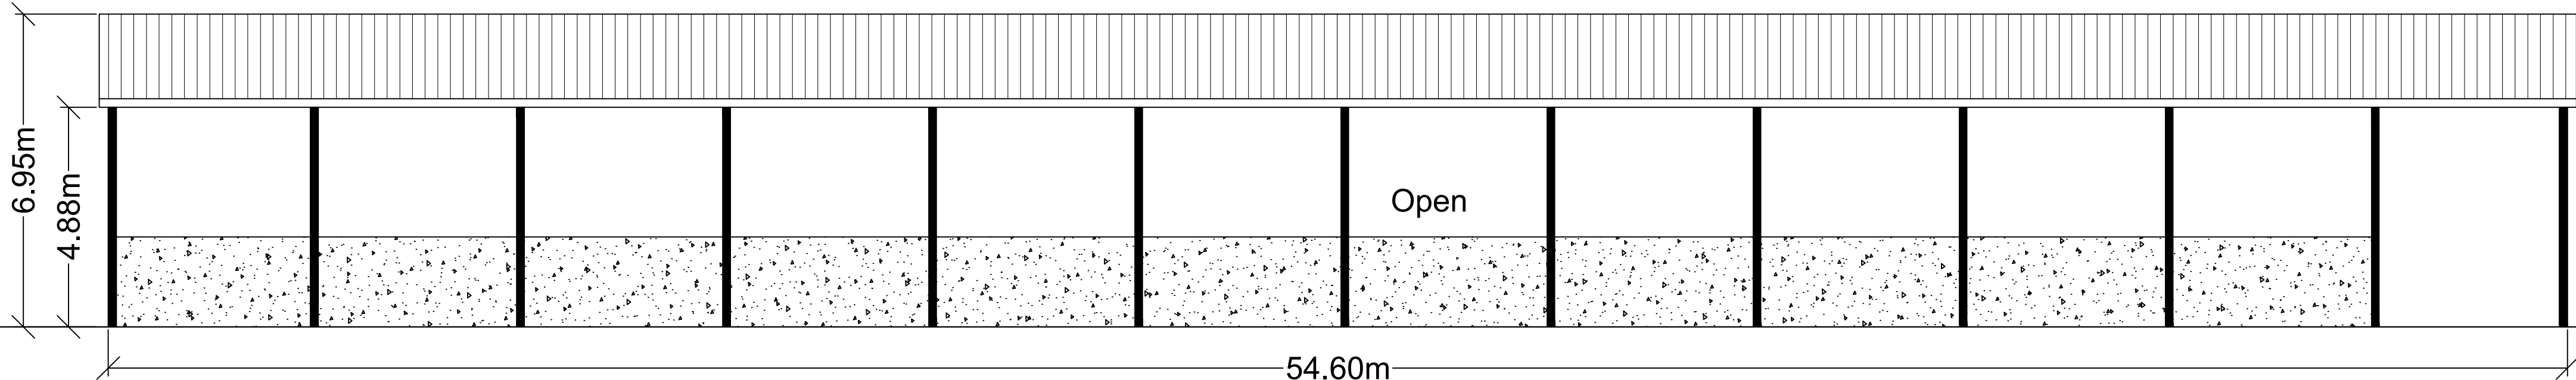


Elevation B

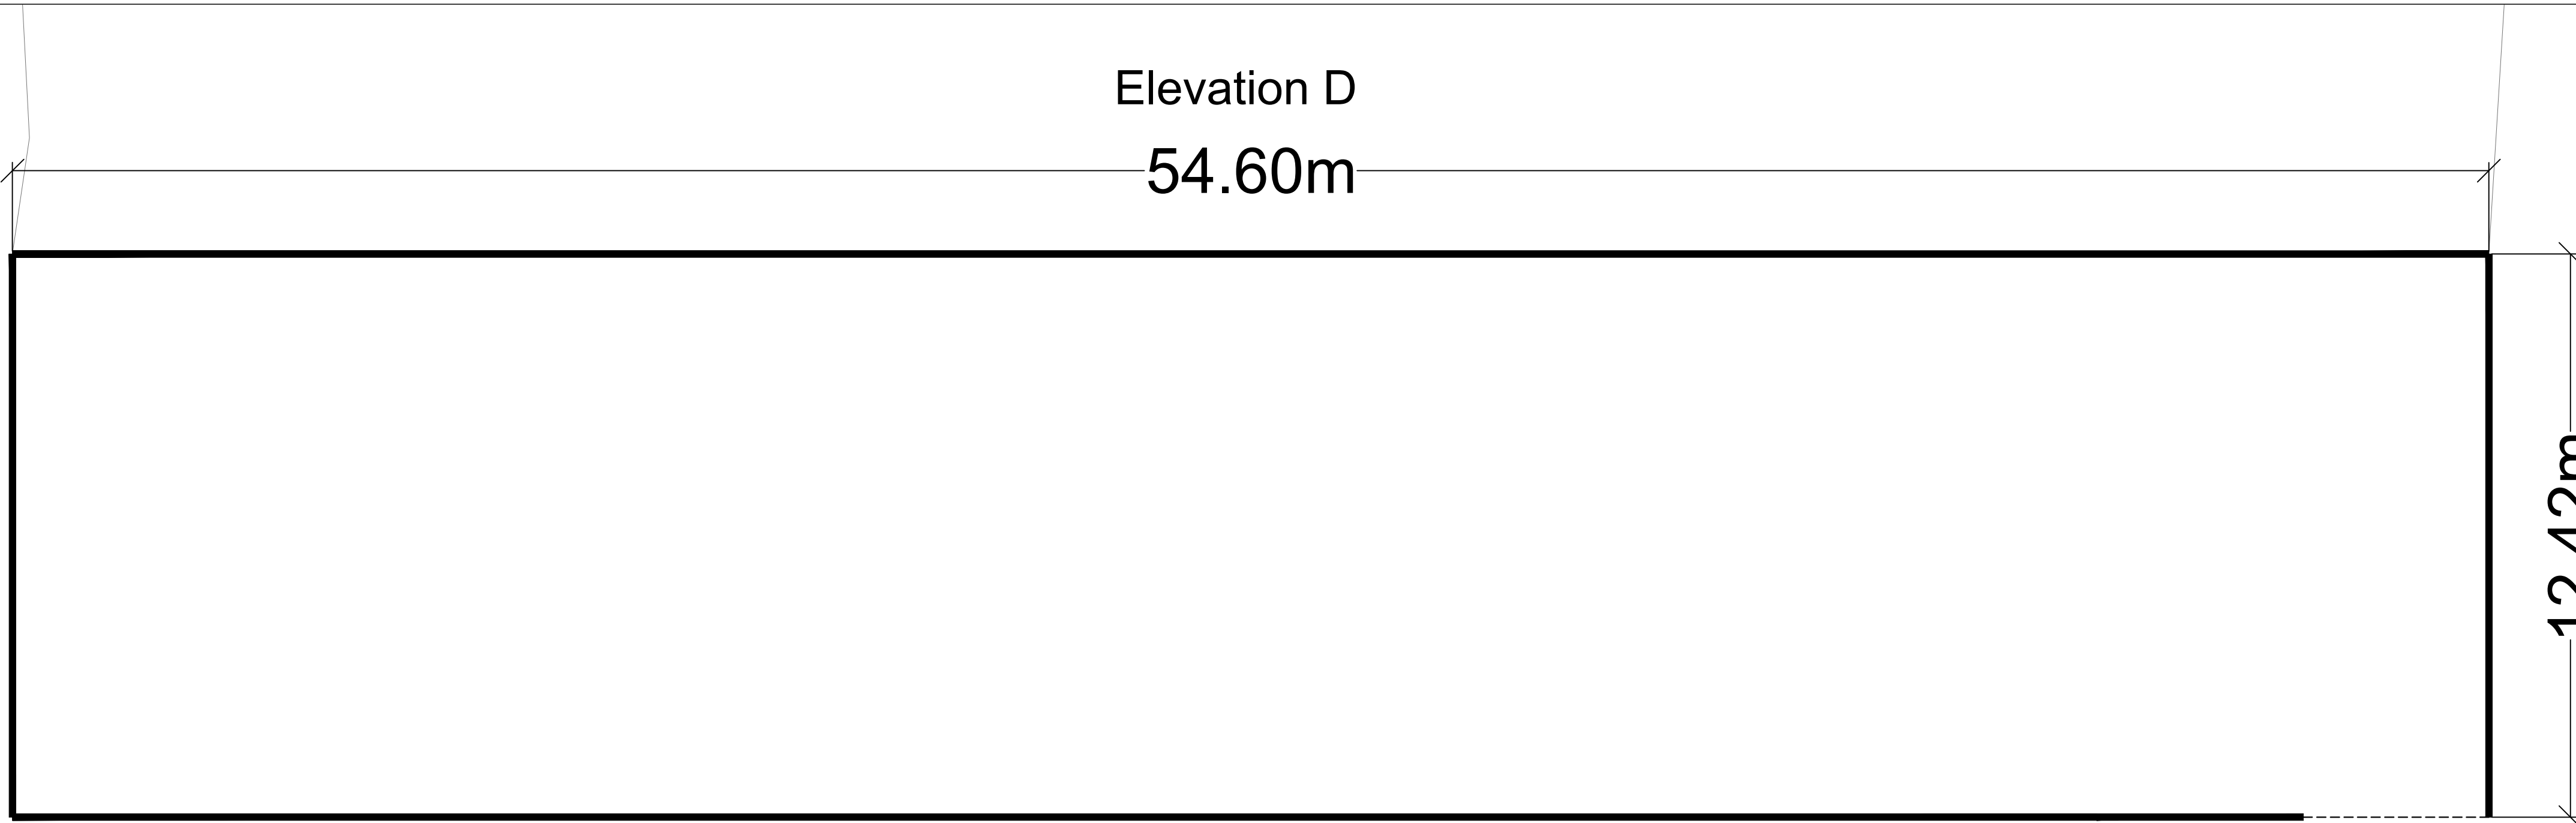

Elevation D

54.60m

12.42m

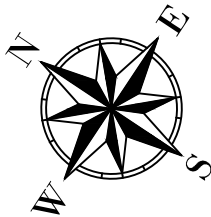

THIS DRAWING IS TO BE READ IN CONJUNCTION WITH ALL RELATED DRAWINGS. ALL DIMENSIONS MUST BE CHECKED AND VERIFIED ON SITE BEFORE COMMENCING ANY WORK OR PRODUCING SHOP DRAWINGS. THE ORIGINATOR SHOULD BE NOTIFIED IMMEDIATELY OF ANY DISCREPANCY. THIS DRAWING IS COPYRIGHT AND REMAINS THE PROPERTY ROGER PARRY & PARTNERS.

Rev	Description	Date	Dr by	App by
Original by				



Residential - Agricultural - Commercial

Job	Commercial Storage Building B1/B8 use		
Title	Floor & Elevation Plan		
Location	Stryt Yr Hwch Farm LL13 0YA		
Client	Williams		
Scales	1:100 @ A1		
Drawing No.	RJC-MZ426-03		
Drawn by	AZ	Date 26/04/2022	

HOGSTOW HALL, MINSTERLEY
SHREWSBURY, SHROPSHIRE. SY5 0HZ
Tel: 01743 791336 Fax: 01743 792770
email: mail@rogerparry.net
Web address: www.rogerparry.net
Roger Parry & Partners LLP partnership no. 06312203
Registered Office: Hoggston Hall, Minsterley, Shropshire, SY5 0HZ
Registered in England and Wales
A list of members of the LLP is available at the above address.