


SHOWING CONSTRAINTS

1:250 @A3

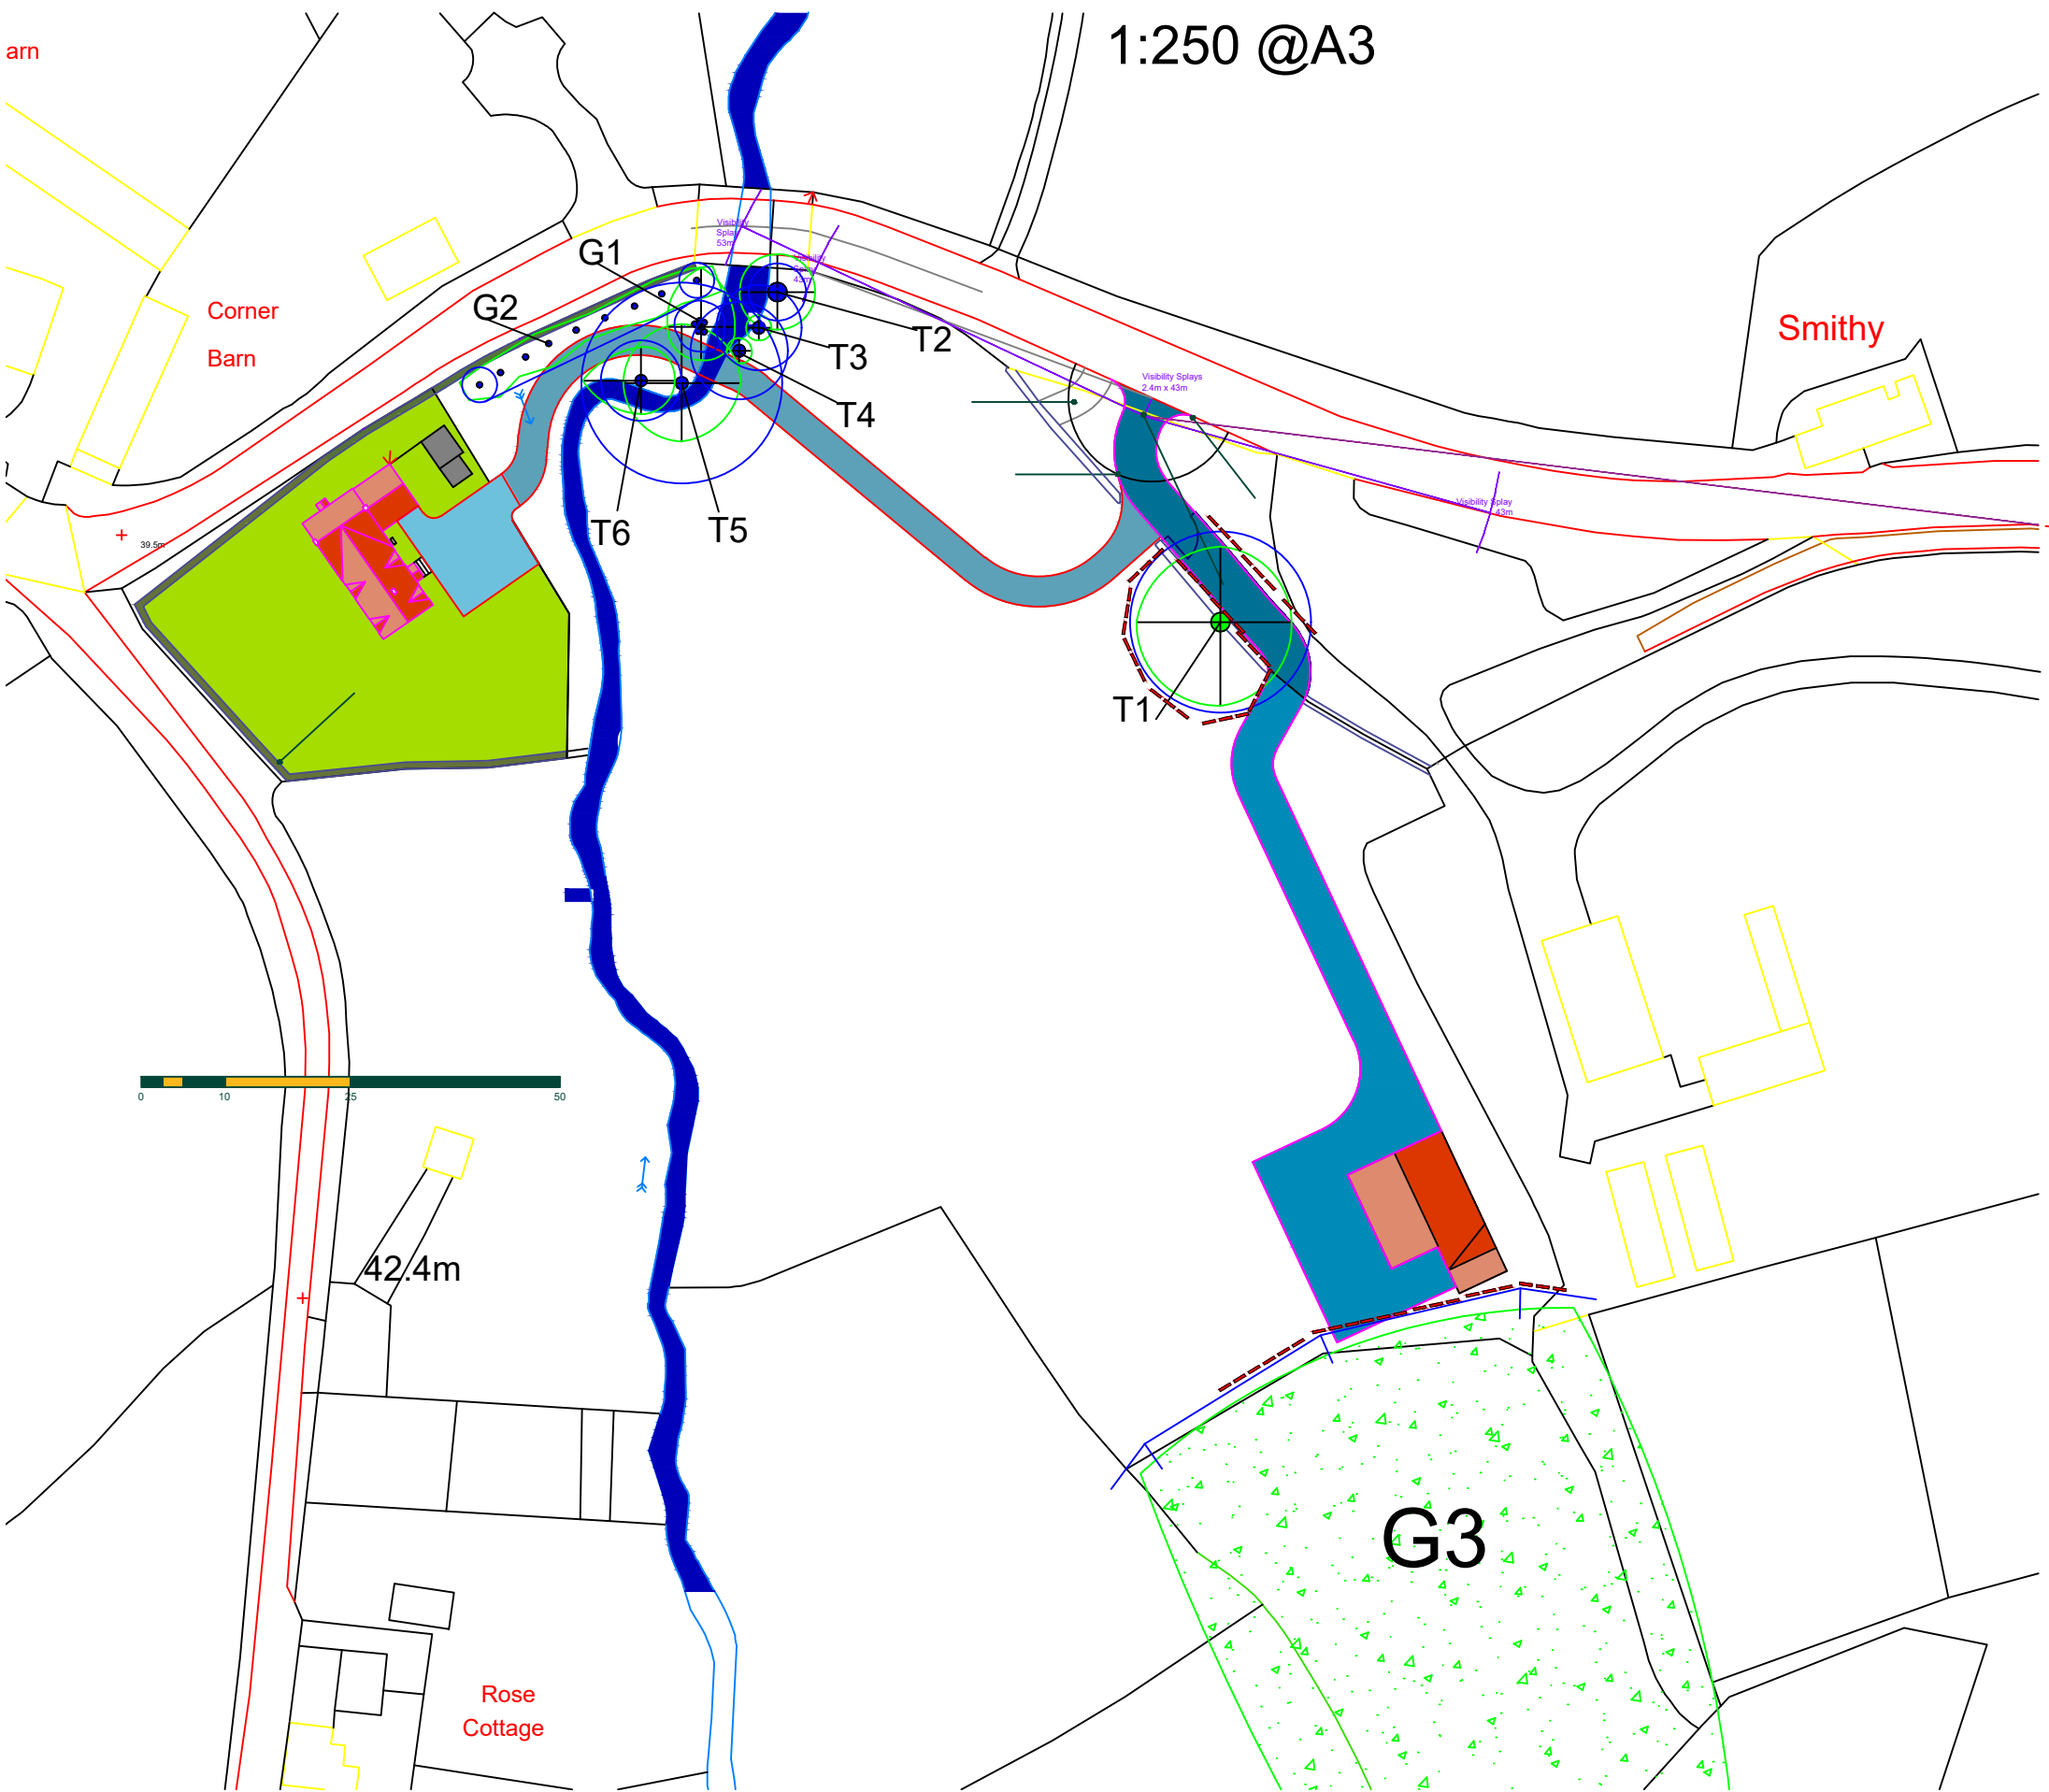

ELITE ECOLOGY

Professional Ecological and Arboricultural Consultants

Wellesley House
Wellesley Street
Stoke -on-Trent
Staffordshire
ST1-4NF

www.eliteecology.co.uk
www.facebook.com/eliteecology
www.twitter.com/eliteecology

TEL 01752 267950
EMAIL Enquiries@eliteecology.co.uk

TREE CONSTRAINTS DRAWING

DRAWN BY: D. WHITEHEAD

DATE: 28/04/21

SCALE: 1/250

=

TREE CATEGORY

CAT: A

CAT: B

CAT: C

CAT: U

=

RPA

=

CANOPY DISTIBUTION

=

PROTECTIVE FENCING/ BARRIER

Cheshire Cheese, Overton Rd, Wrexham.