


NOTE:
THIS DRAWING IS FOR PLANNING
APPLICATION PURPOSES ONLY


NOTES:
THIS DRAWING IS THE PROPERTY OF McCORMICK ARCHITECTURE LTD AND COPYRIGHT IS RESERVED BY THEM. THE DRAWING IS NOT TO BE COPIED OR DISCLOSED BY OR TO ANY UNAUTHORISED PERSONS WITHOUT THE WRITTEN CONSENT OF McCORMICK ARCHITECTURE LTD. DO NOT SCALE FROM THIS DRAWING. CONTRACTORS TO CHECK ALL DIMENSIONS ON SITE AND TO REPORT ANY DISCREPANCIES. ELECTRONIC ISSUE VERSIONS OF THIS DRAWING ARE NOT TO BE CHANGED BY RECIPIENTS OR 3rd PARTIES.

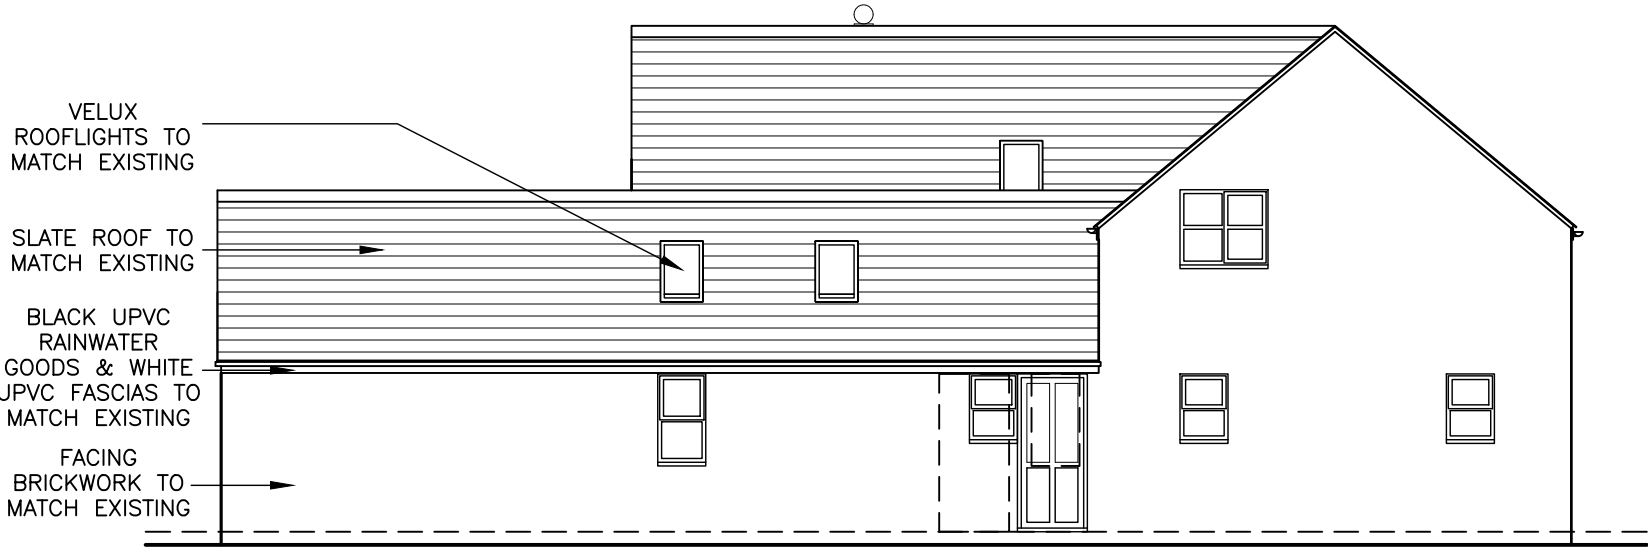

ELEVATION 1



ELEVATION 2

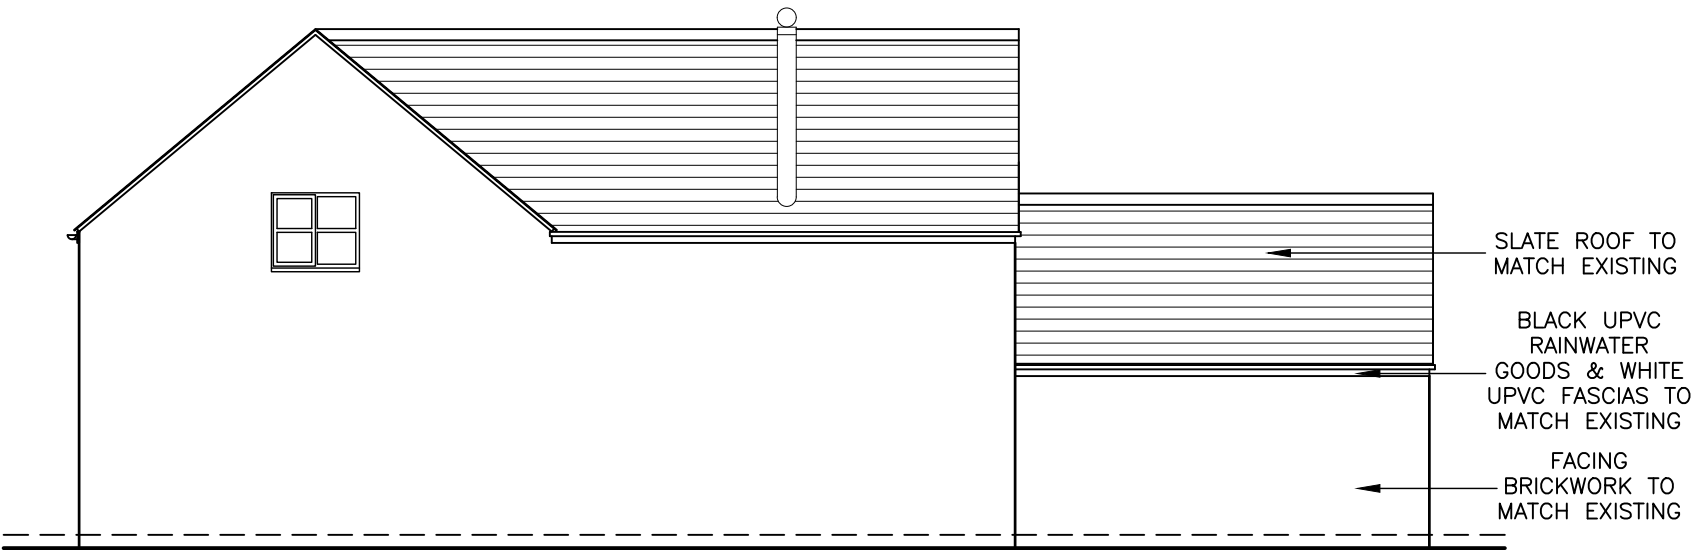

ELEVATION 3

McCORMICK
ARCHITECTURE
THE MOORINGS, ROWTON BRIDGE ROAD,
CHRISTLETON, CHESTER. CH3 7AE
TEL: 01244 332020
email: info@mccormick-architecture.co.uk
web: www.mccormick-architecture.co.uk

Client:
MRS C. JONES

Project:
**EXTENSION TO WELLINGTON HOUSE,
PEARTREE LANE, HALGHTON HANMER**

Detail:
**PLANNING DRAWING
PROPOSED ELEVATIONS**

Status:
FOR APPROVAL/ COMMENT

Drawn By: DCI Date: 16/11/21 Scale: 1:100 @ A3

Checked By: MR Date: 16/11/21 Signature: M. ROBERTS

Job No: 4225/1 Drg No: A(300)02 Revision: