

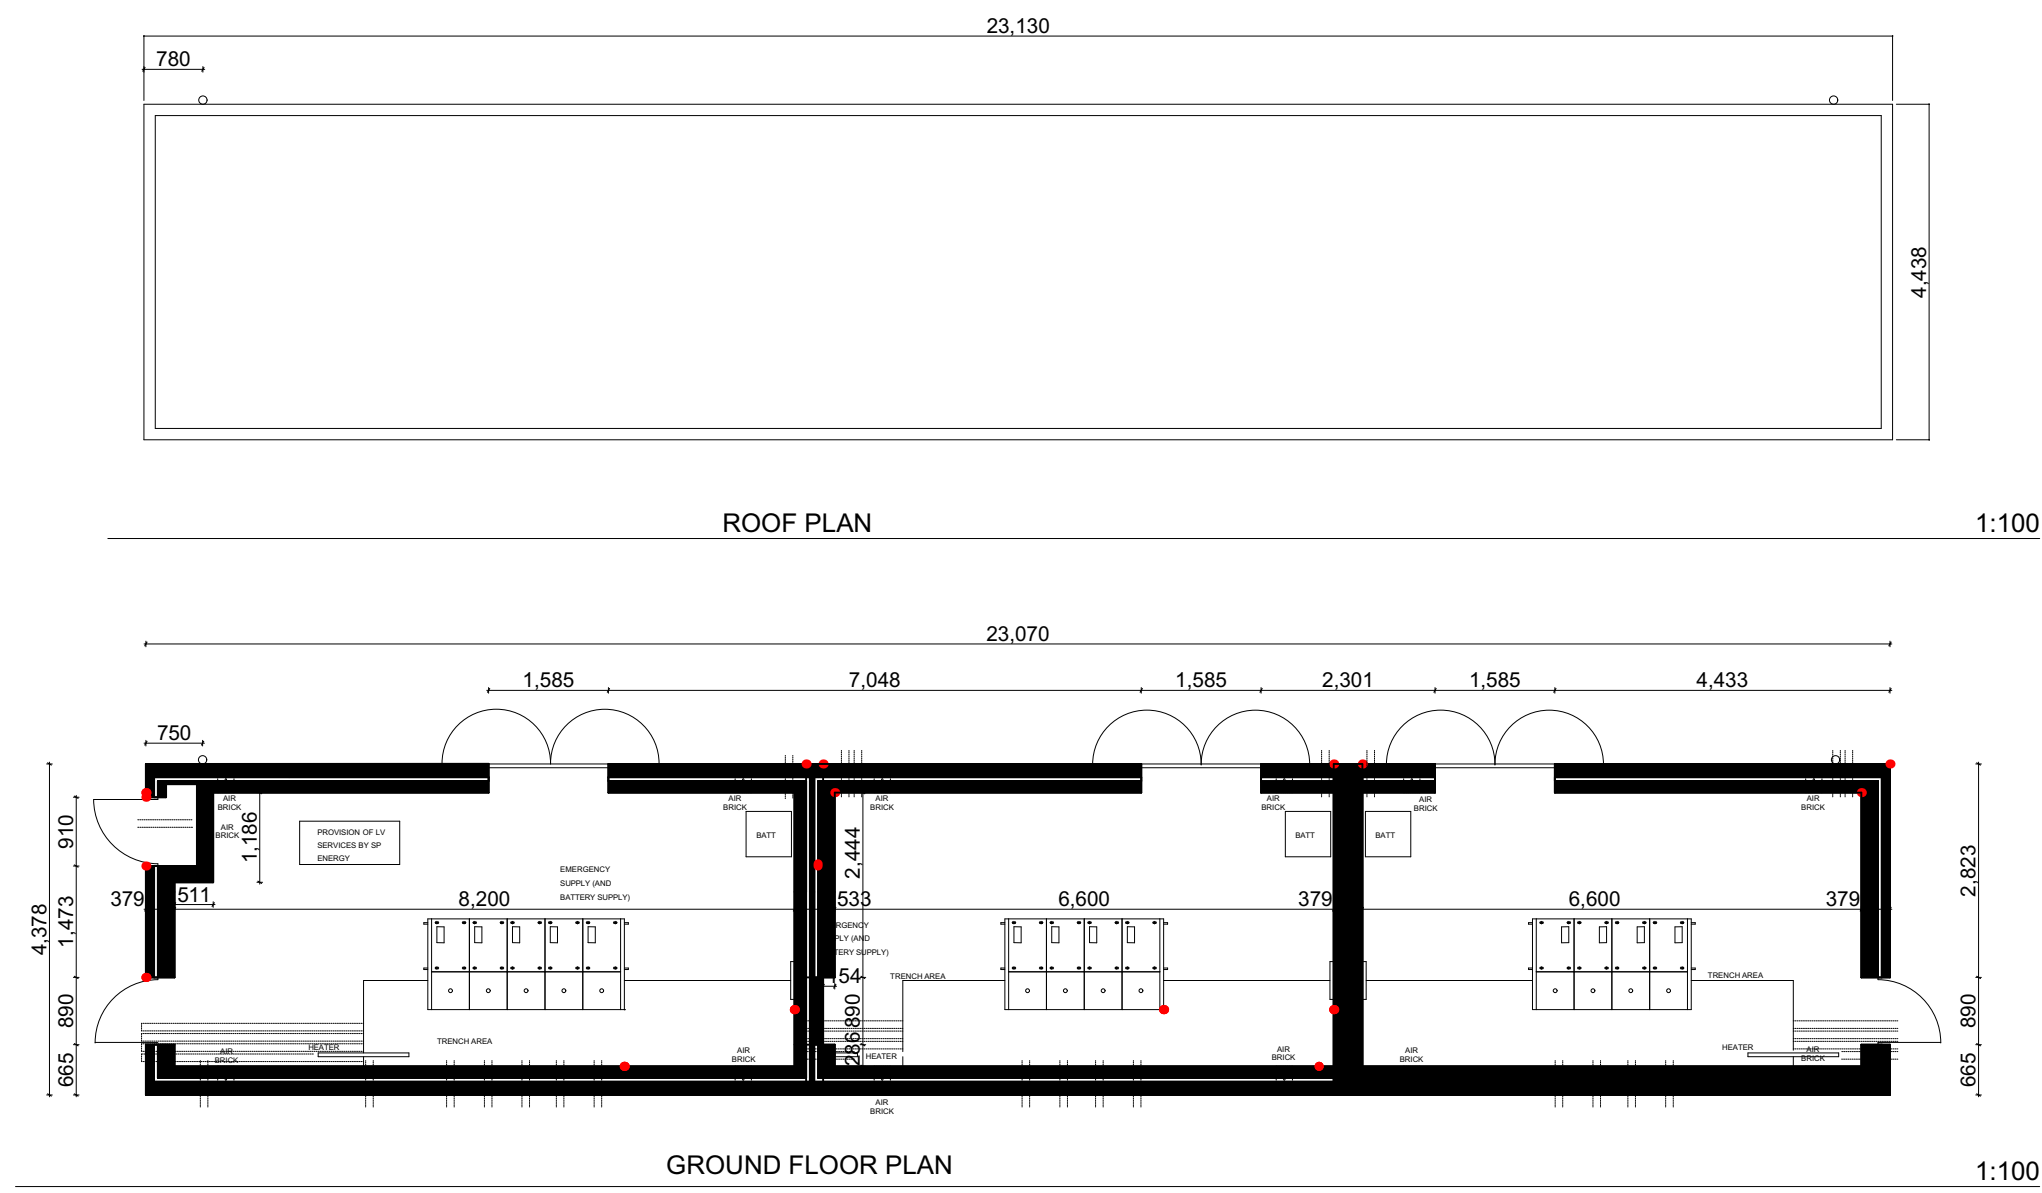
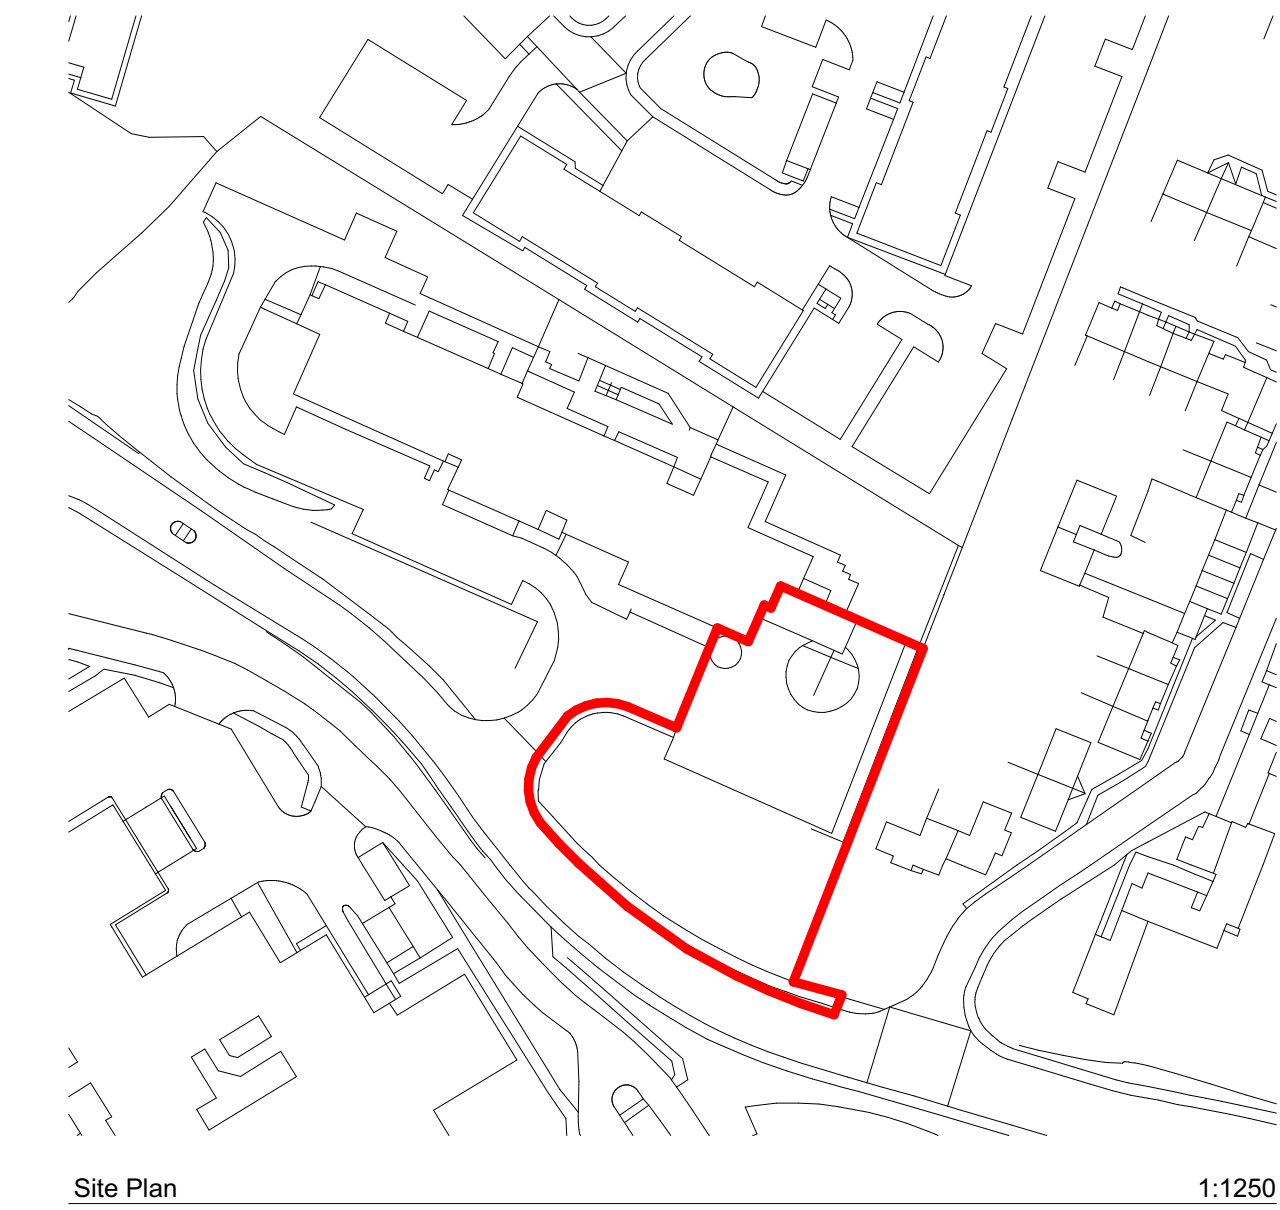
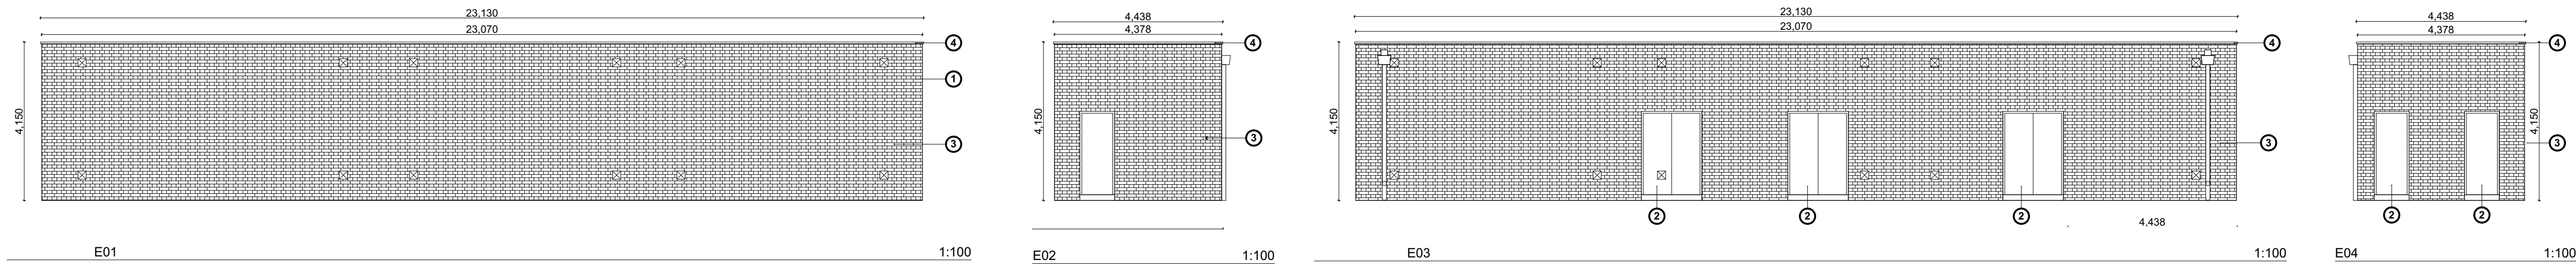


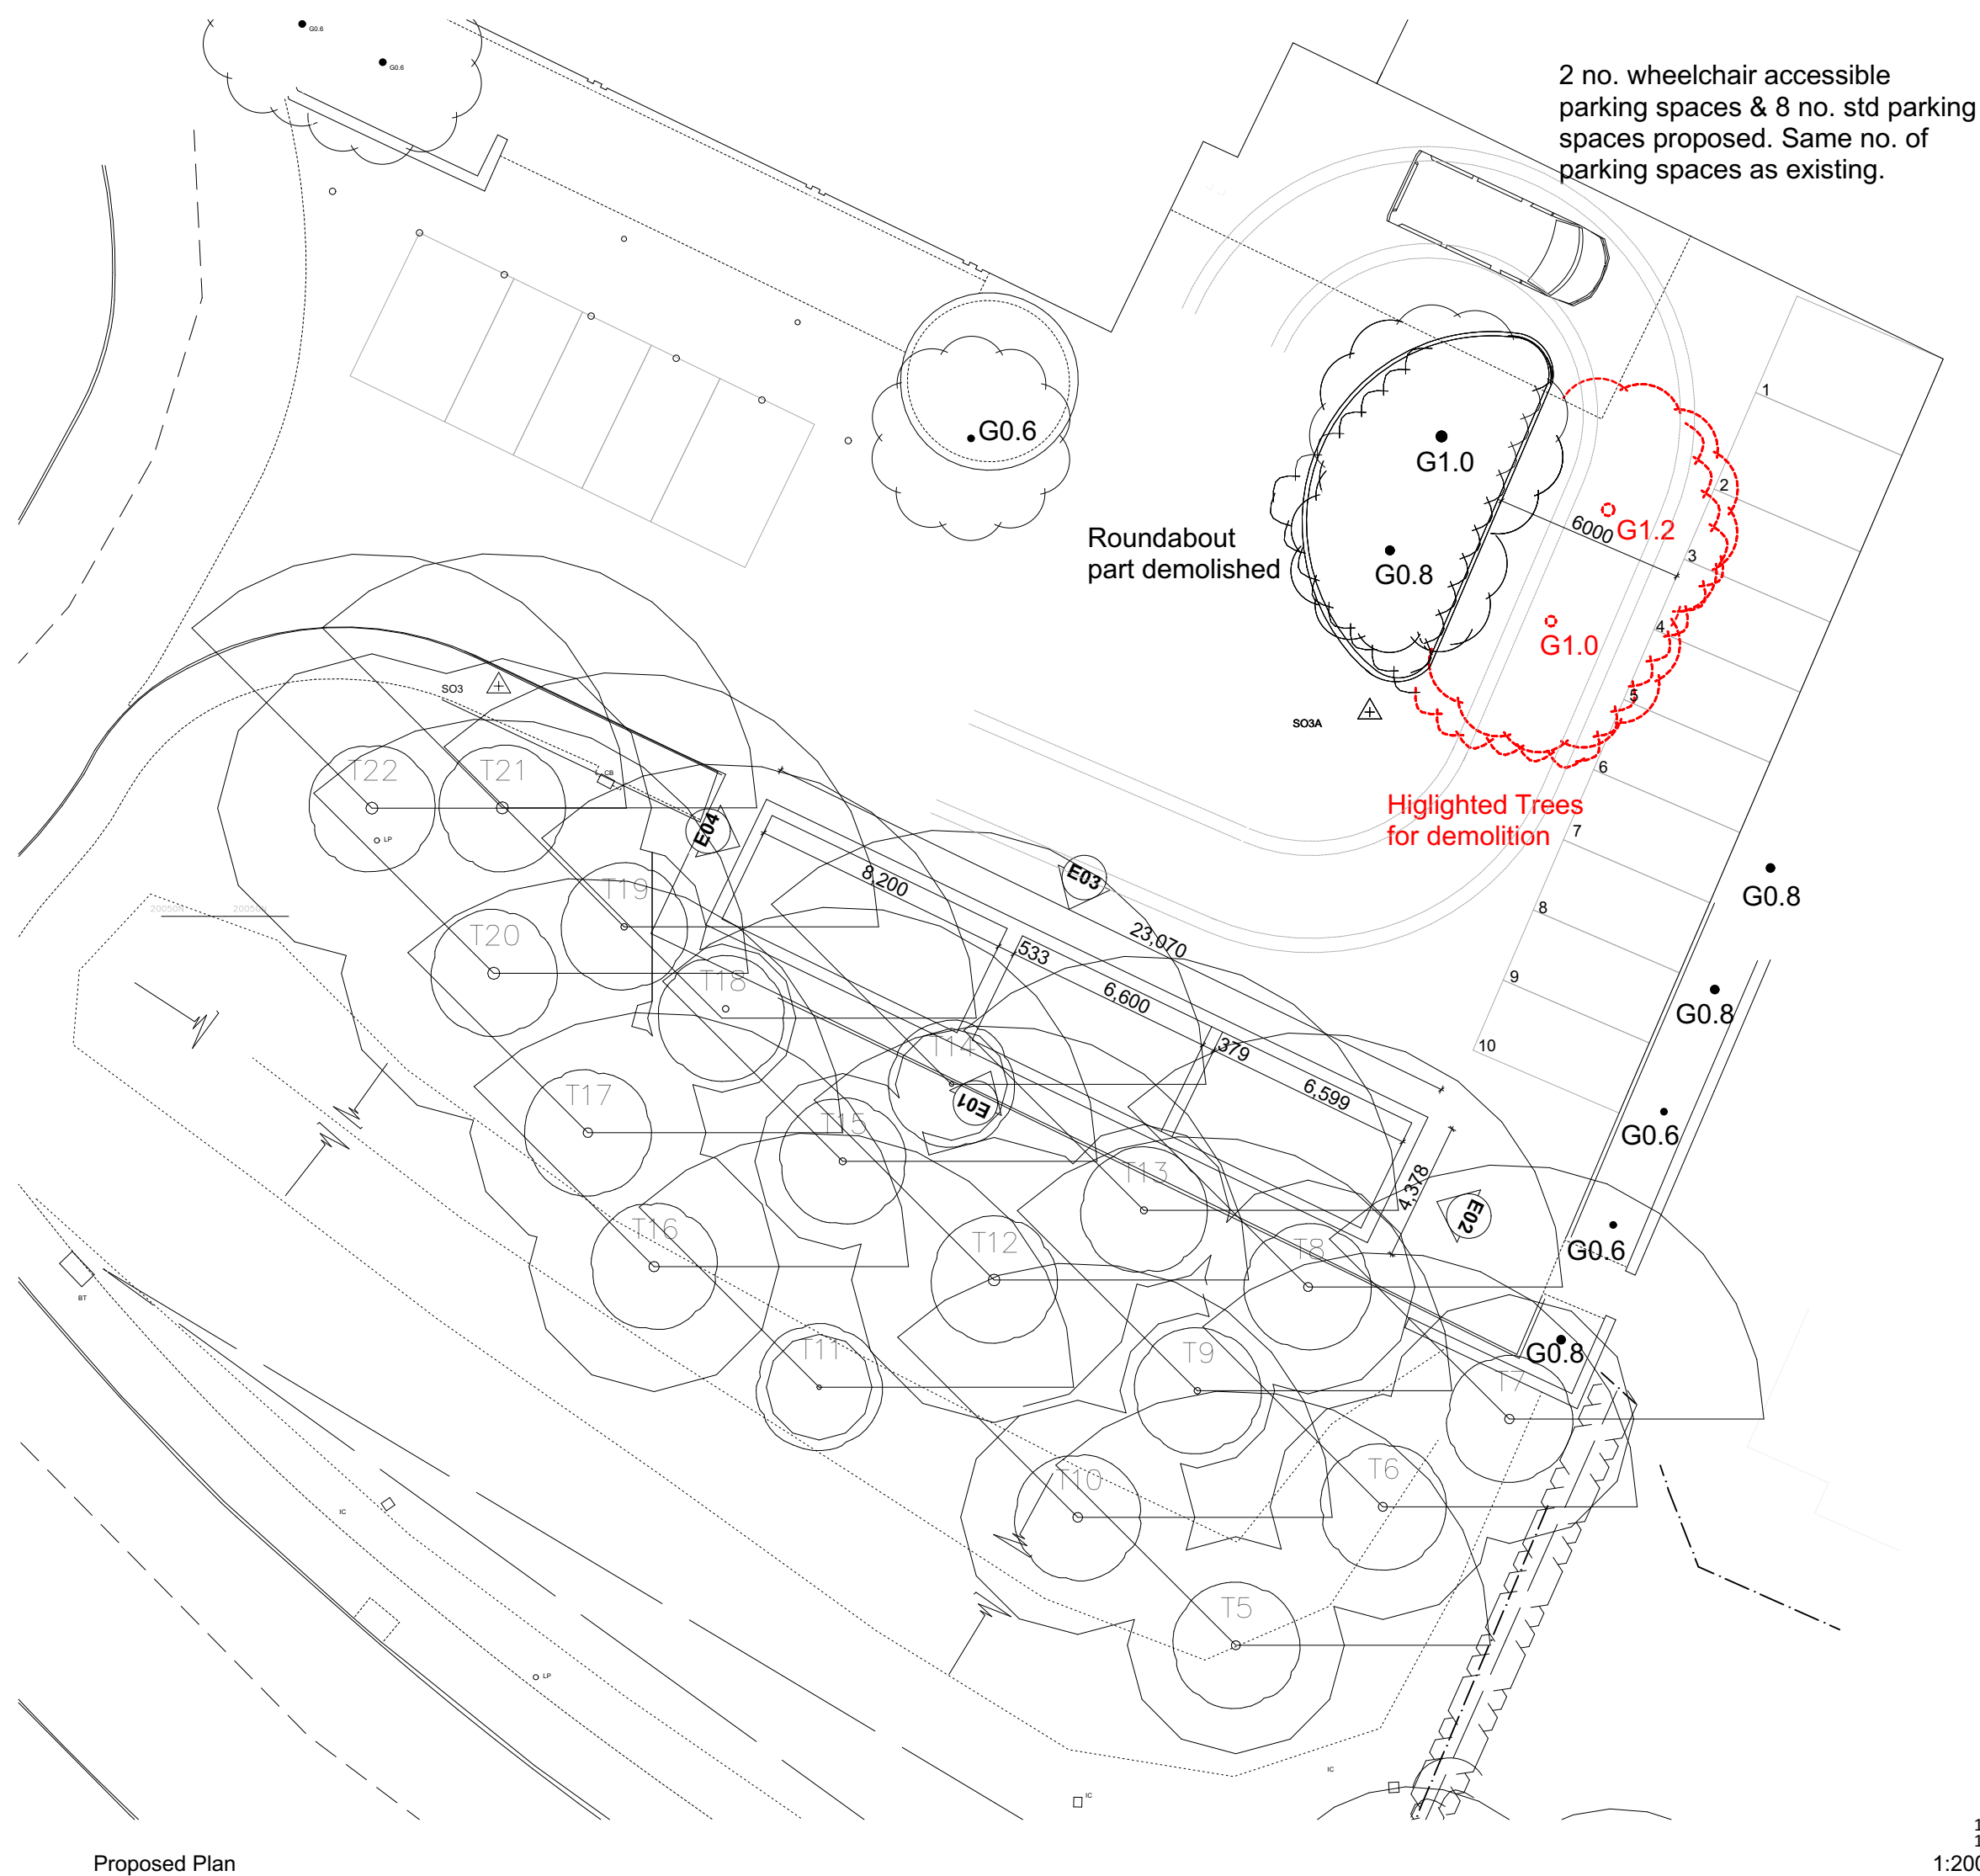


ELEVATION KEY:

- RED FACING BRICKWORK, BLUE ENGINEERING BRICKWORK BELOW DPC.
- POLYESTER POWDER COATED DOORS DARK GREY.
- POLYESTER POWDER COATED ALUMINIUM RAINWATER GOODS DARK GREY.
- POLYESTER POWDER COATED ALUMINIUM COPING/FLASHING DARK GREY.
- POLYESTER POWDER COATED ALUMINIUM ACOUSTIC SCREEN DARK GREY.

	SITE AREA	INTERNAL FLOOR AREA	EXTERNAL FLOOR AREA
SUBSTATION 1 + 2	2440m ²	81m ²	101m ²
SUBSTATION 3	401m ²	28m ²	37m ²
SUBSTATION 4	115m ²	42m ²	56m ²
SUBSTATION 5	412m ²	28m ²	37m ²

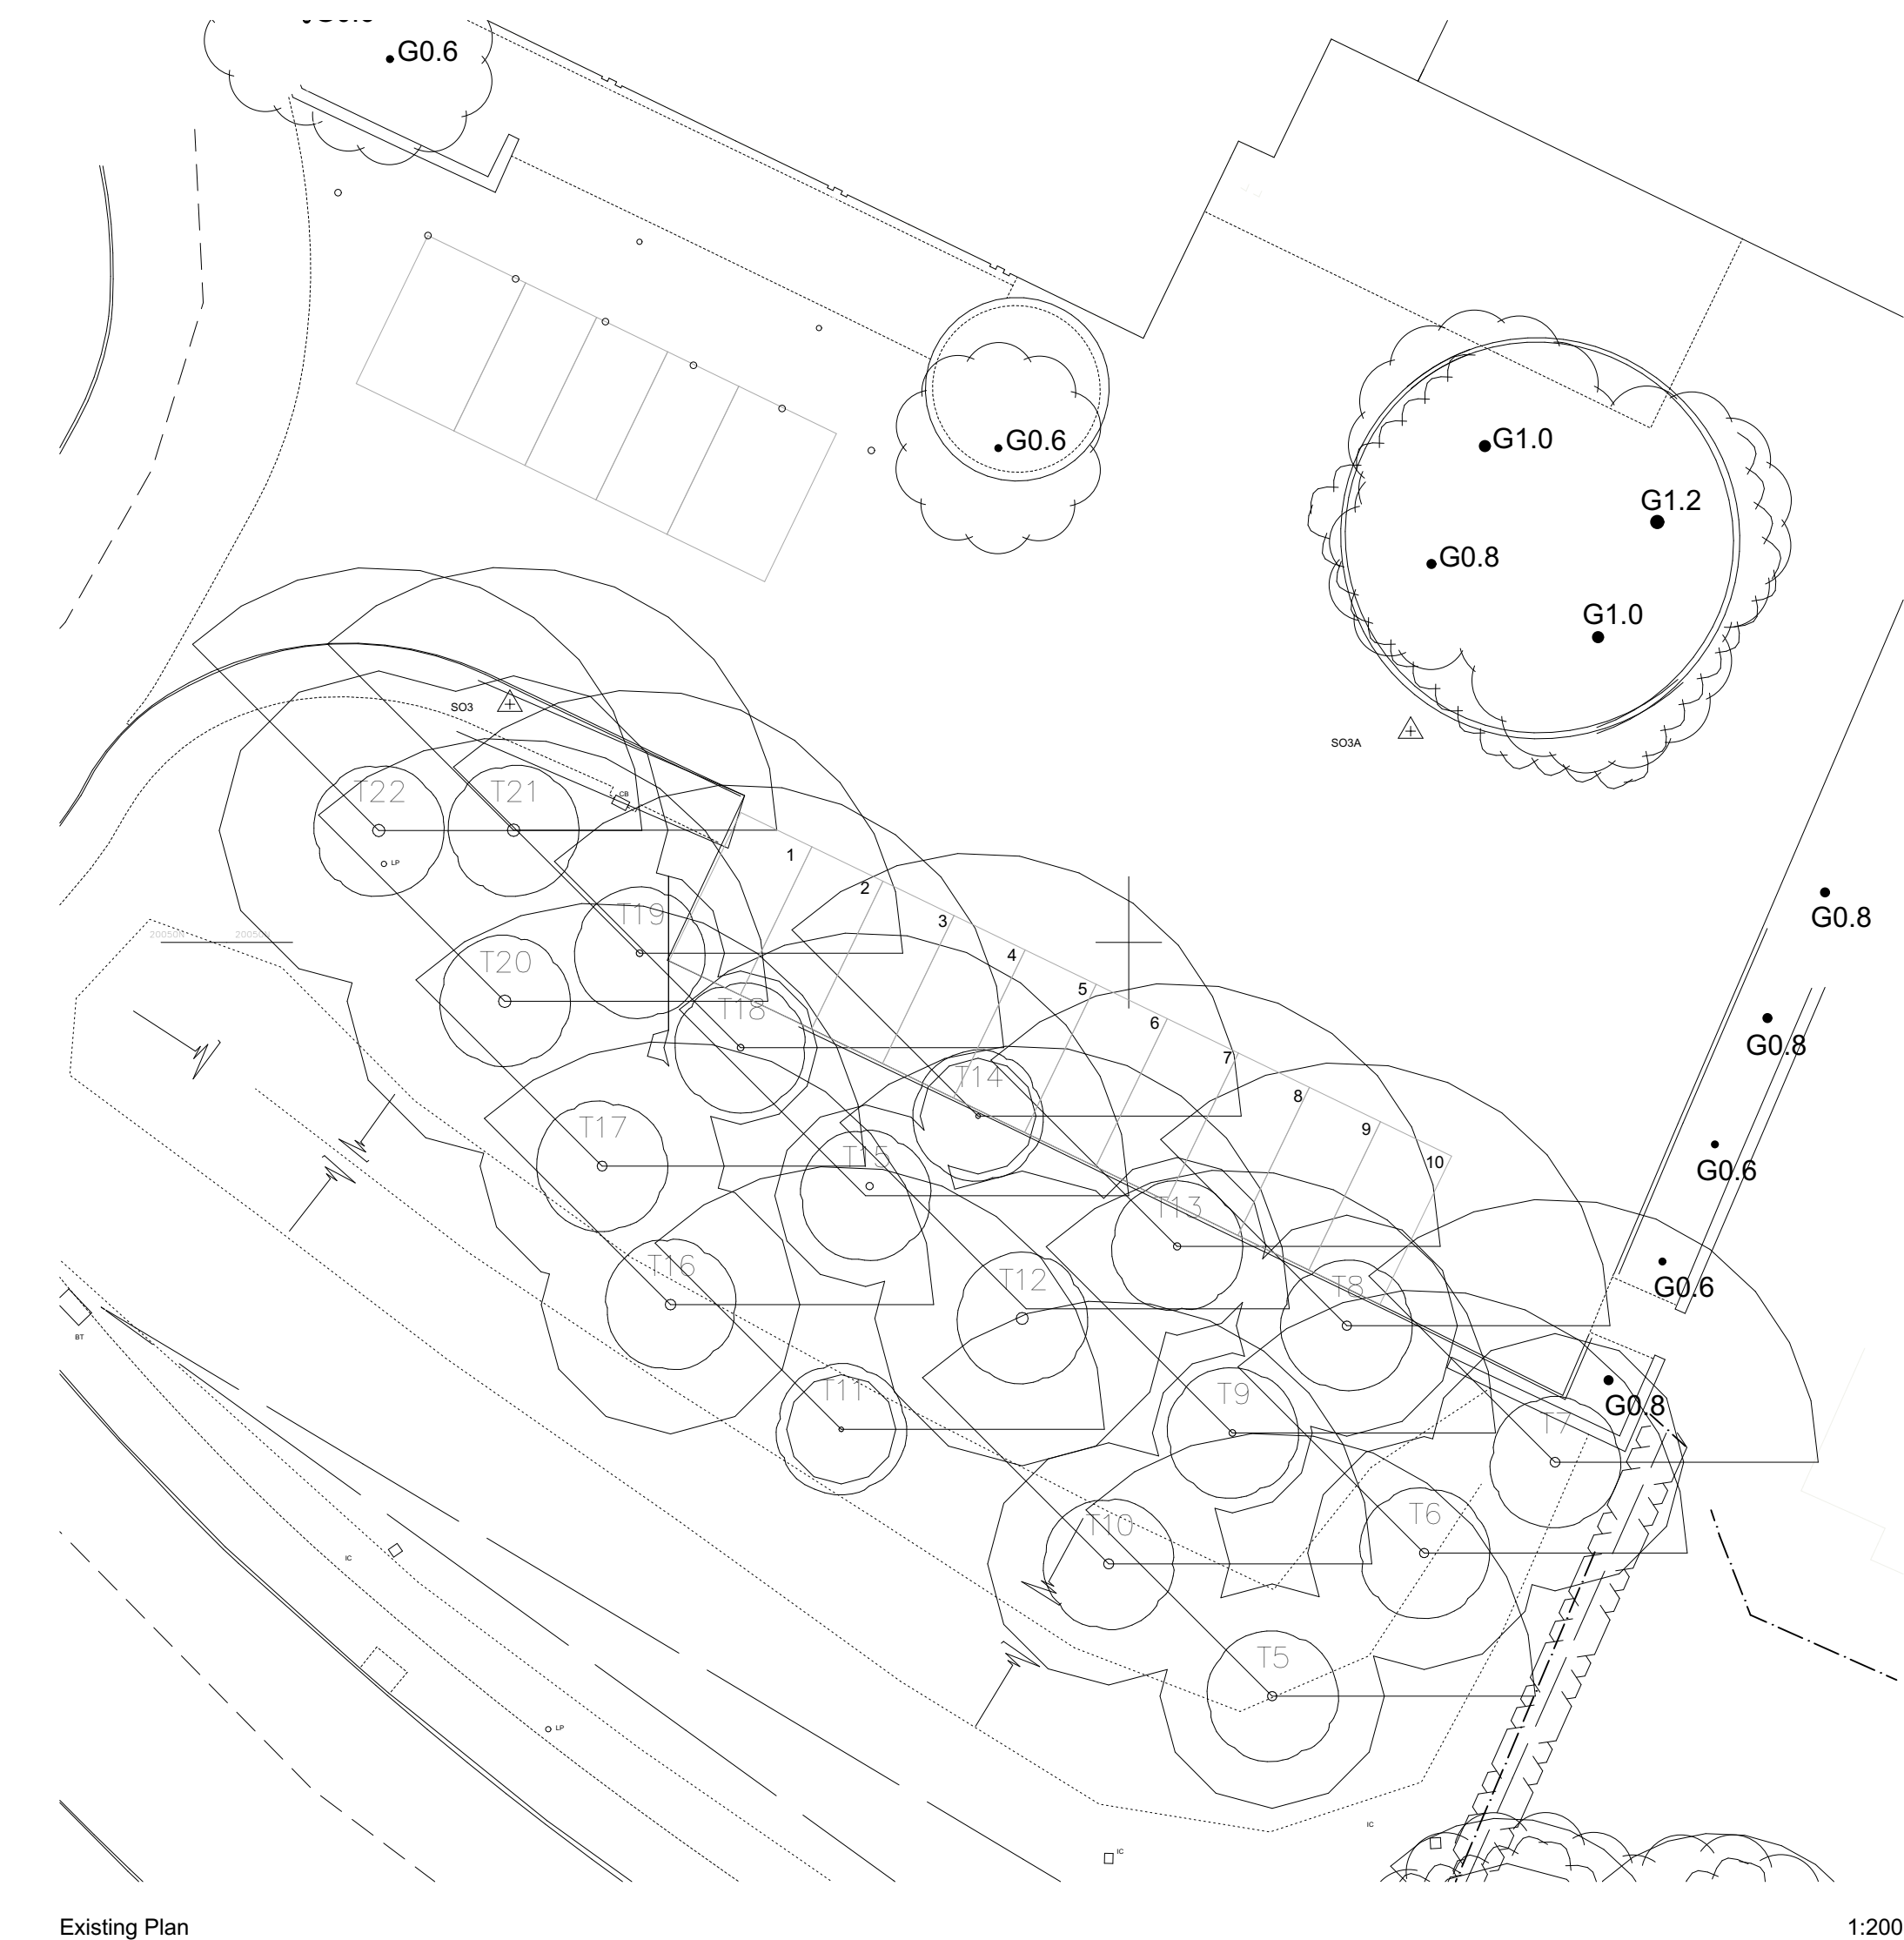

Notes
Check all dimensions on site. Do not scale from this drawing
Report any discrepancies and omissions to HLM Architects
This Drawing is Copyright ©

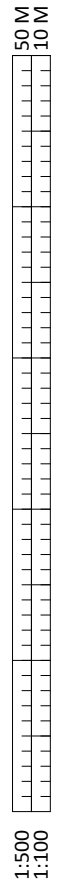

P02	SITE PLAN AMENDED - TREES RETAINED TO GRASSSED AREA	25.02.23	KC	HLM
P01	ISSUE TO PLANNING	09.03.23	KC	HLM
Rev	Description	Date	By	Chk

Revisions	Suitability
Project	S2 INFORMATION

WREXHAM MAELOR HOSPITAL

Client



Title

COMBINED SUBSTATIONS 1 & 2 - INTAKE & HB HV - PLANNING APP.

WMHCW-HLM-V01-XX-DR-A-0006 P02

Scale @ A1	Drawn
As Drawing	KC/WS
Date	Checked
09/03/2022	HLM

