



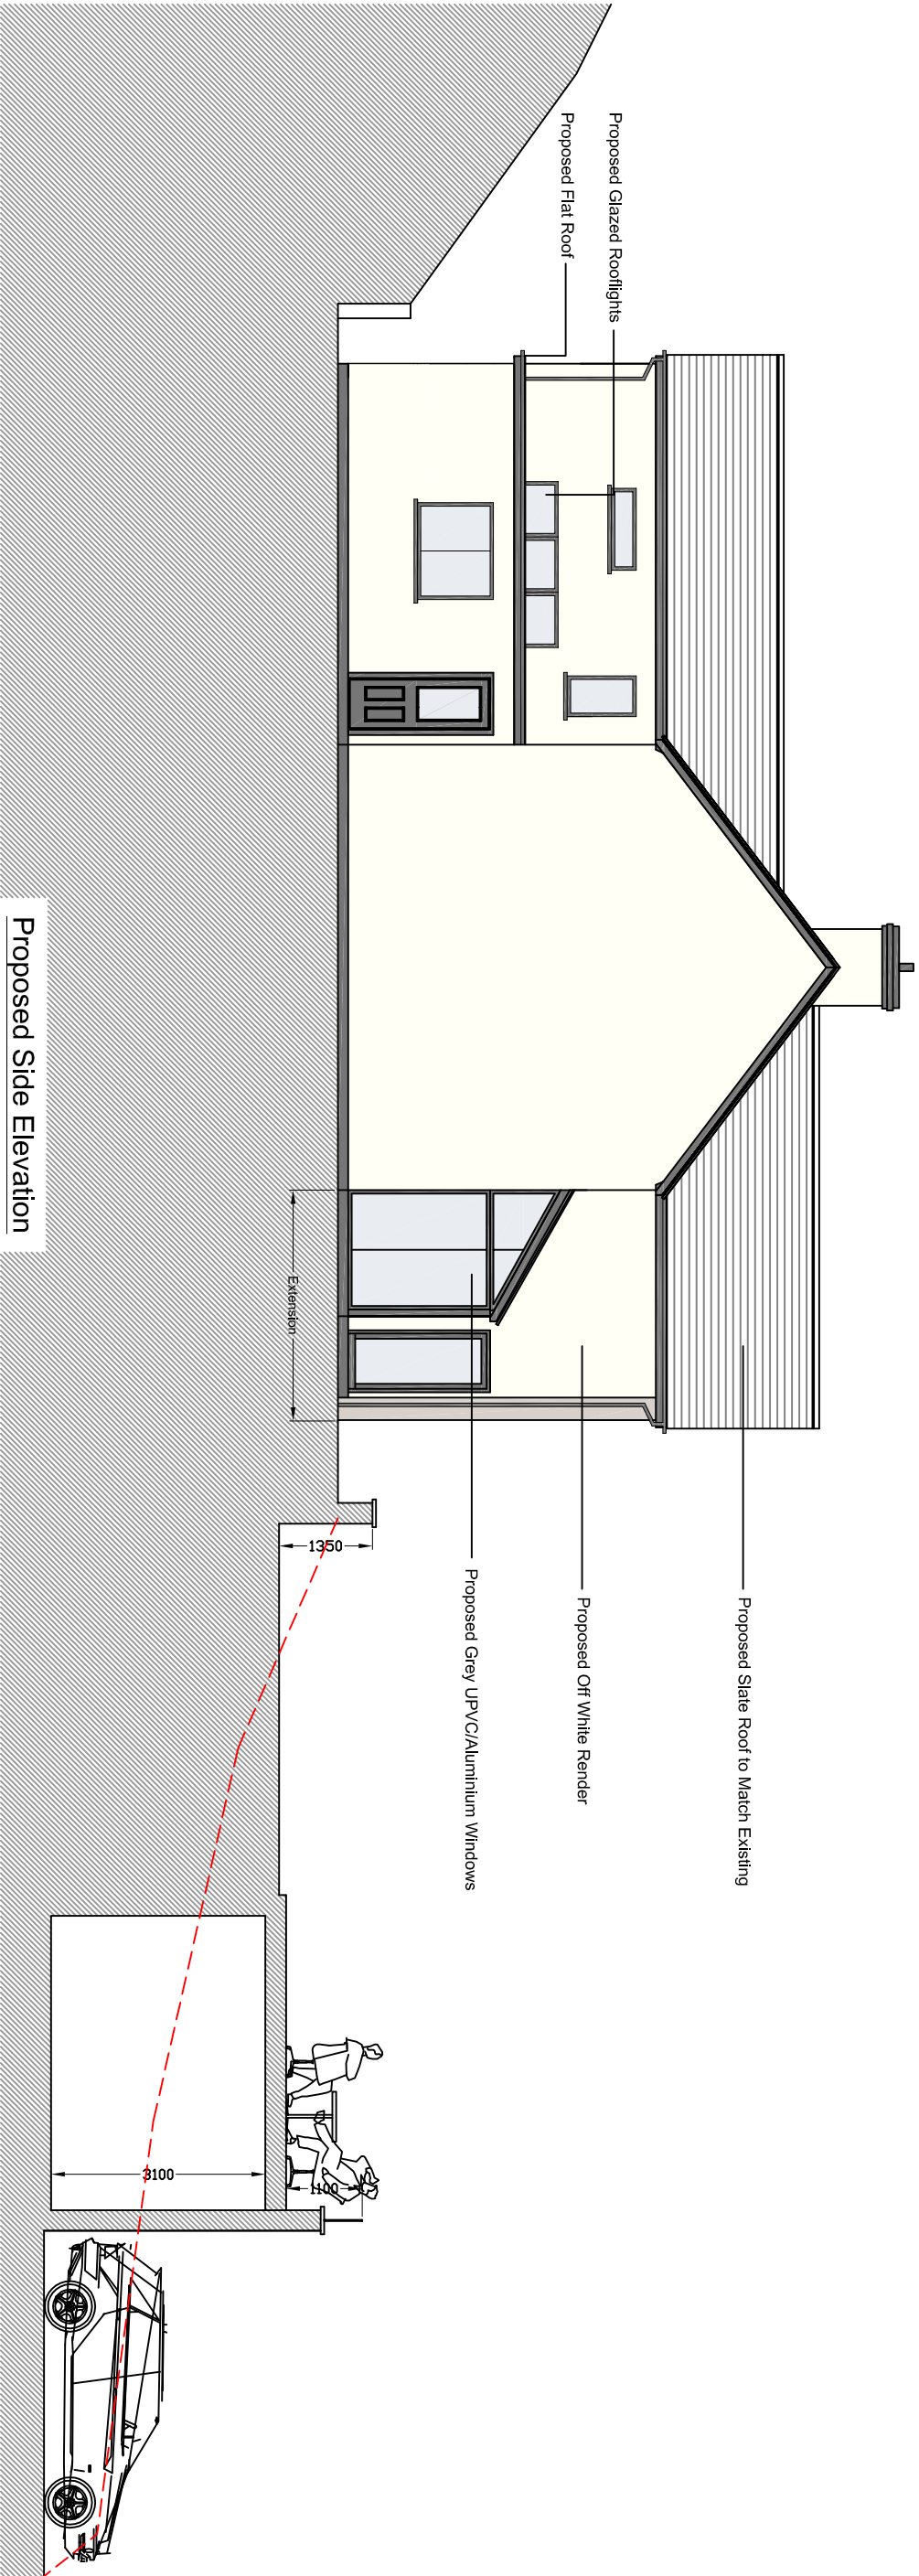

Proposed Side Elevation

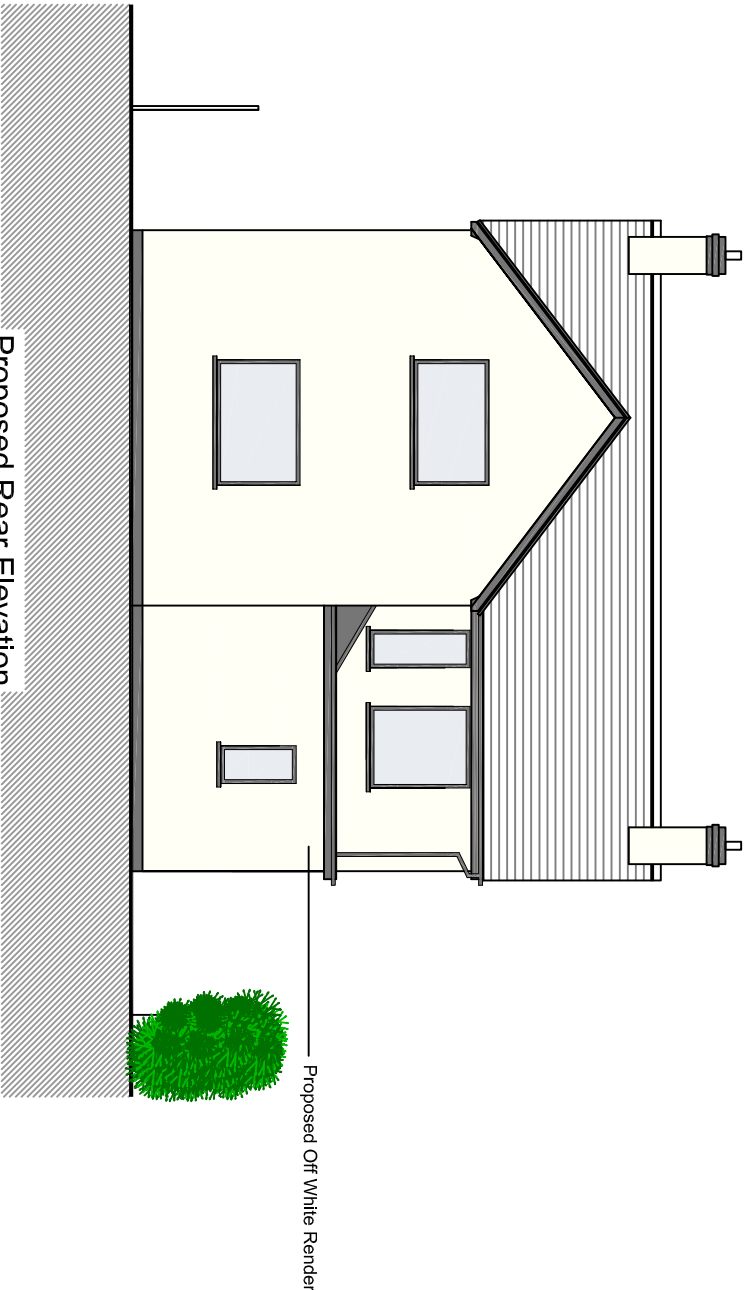

Proposed Rear Elevation