


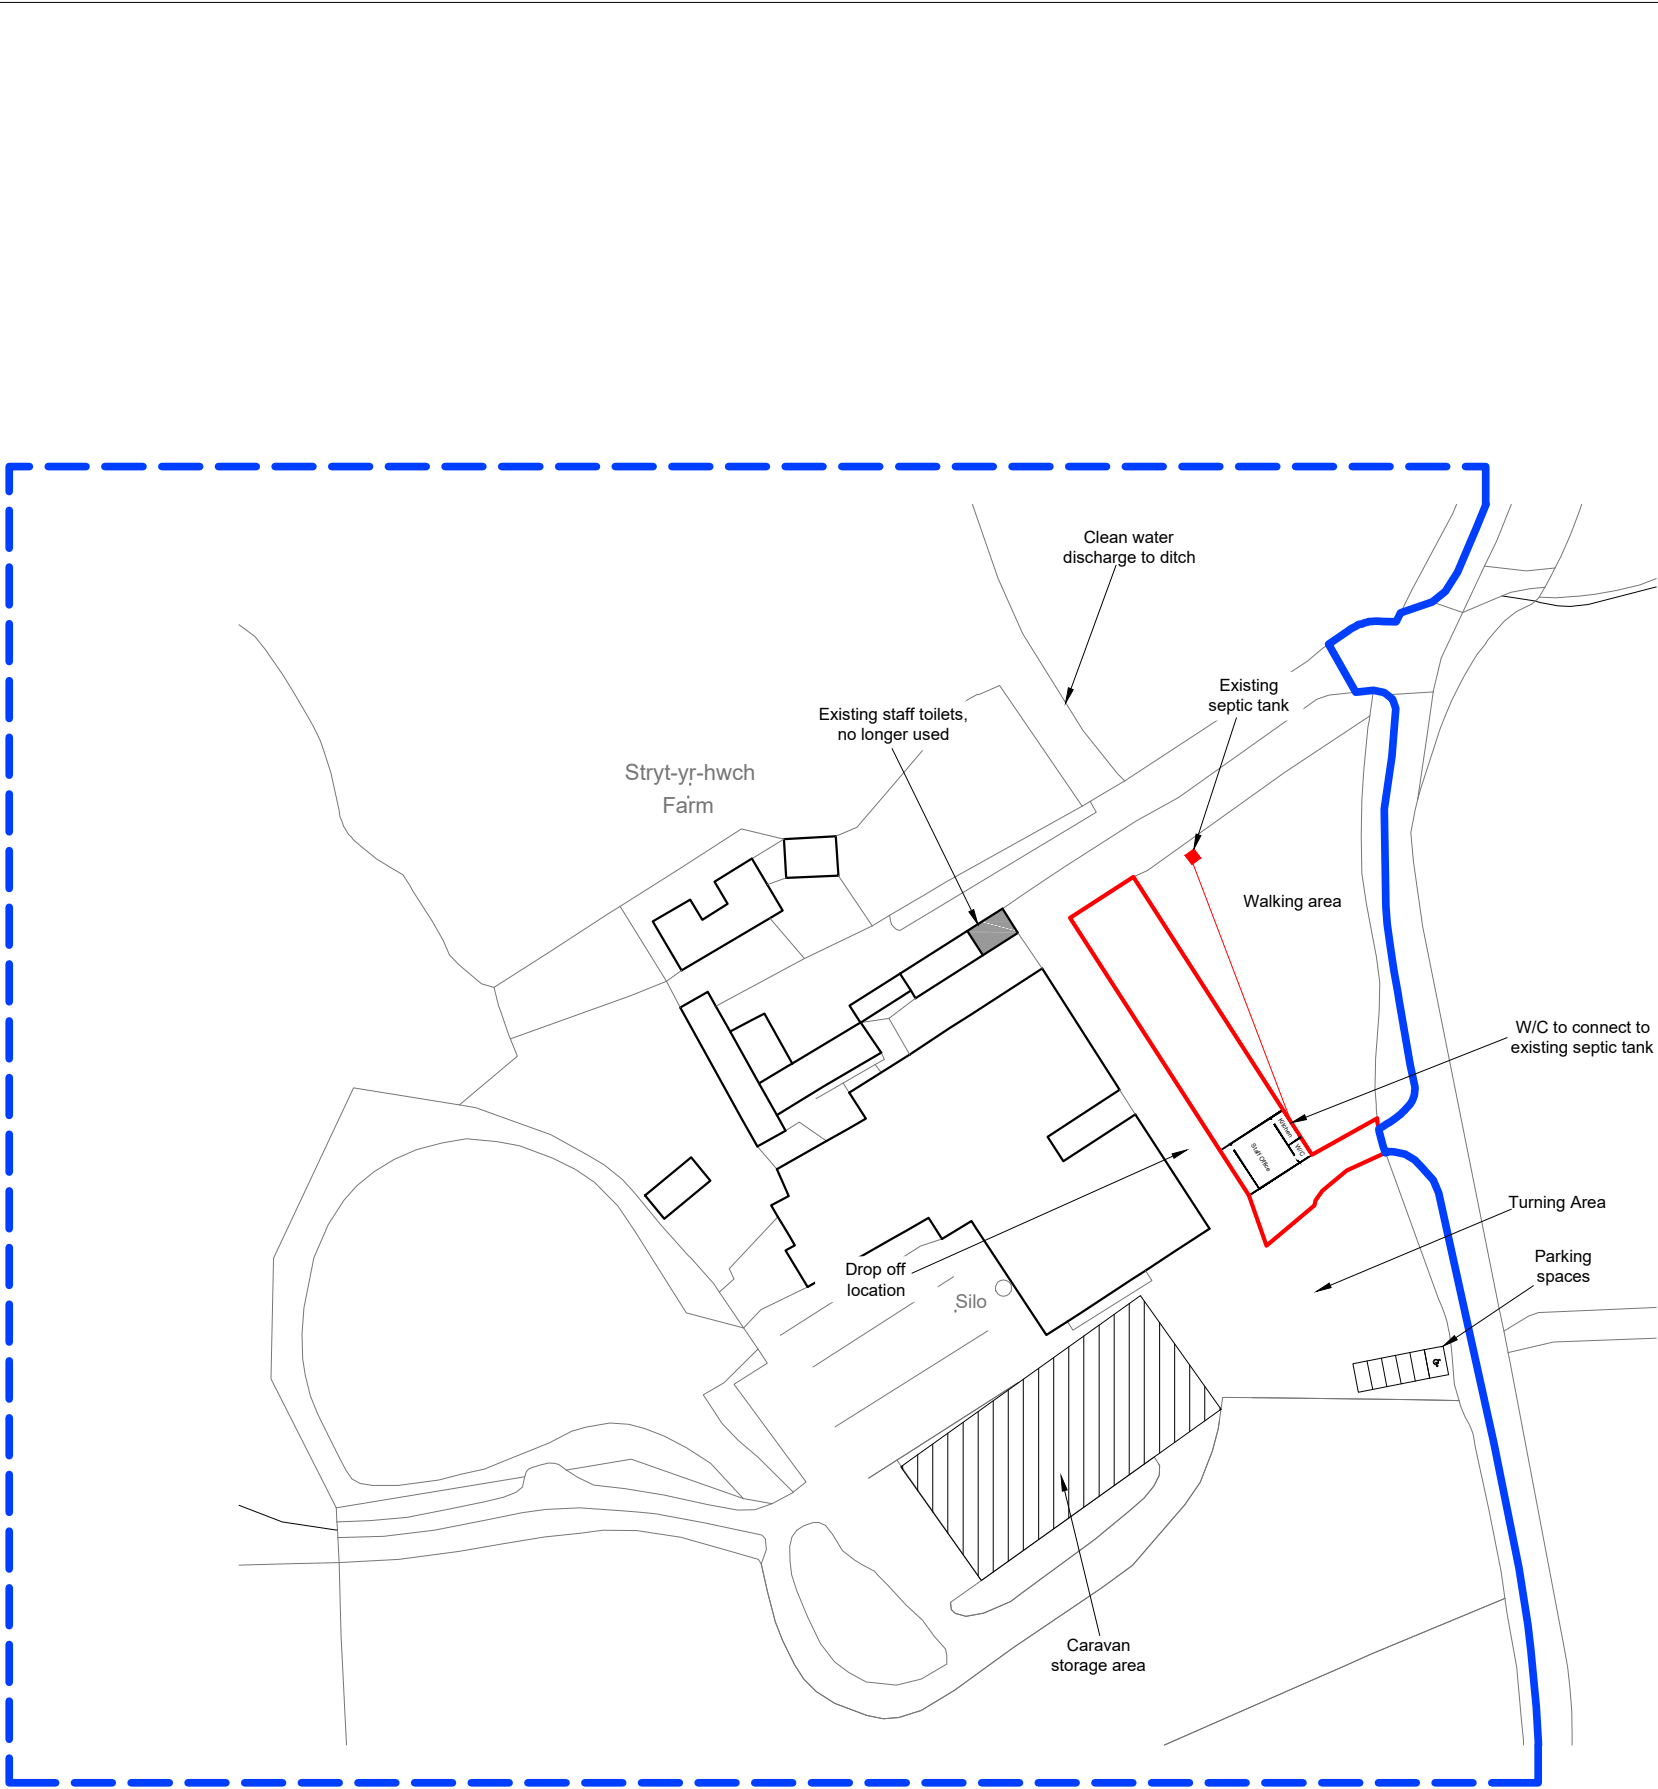

THIS DRAWING IS TO BE READ IN CONJUNCTION WITH ALL RELATED DRAWINGS. ALL DIMENSIONS MUST BE CHECKED AND VERIFIED ON SITE BEFORE COMMENCING ANY WORK OR PRODUCING SHOP DRAWINGS. THE ORIGINATOR SHOULD BE NOTIFIED IMMEDIATELY OF ANY DISCREPANCY. THIS DRAWING IS COPYRIGHT AND REMAINS THE PROPERTY ROGER PARRY & PARTNERS.

- Red Boundary
- Blue Boundary

Rev	Description	Date	Dr by	App by
Original	by			



Residential - Agricultural - Commercial		
Job	Proposed dog day care unit	
Title	Location Plan	
Location	Stryt Yr Hwch Farm LL13 0YA	
Client	Williams	
Scales	1:1250 @ A3	
Drawing No.	RJC-MZ426-01	
Drawn by	AZ	Date 29/10/2021
HOGSTOW HALL, MINSTERLEY SHREWSBURY, SHROPSHIRE. SY5 0HZ Tel: 01743 791336 Fax: 01743 792770 email: mail@rogerparry.net Web address: www.rogerparry.net Roger Parry & Partners LLP Partnership no OC312203 Registered Office: Hogstow Hall, Minsterley, Shrewsbury, SY5 0HZ A list of members of the LLP is available at the above address.		