



SBUX Wrexham

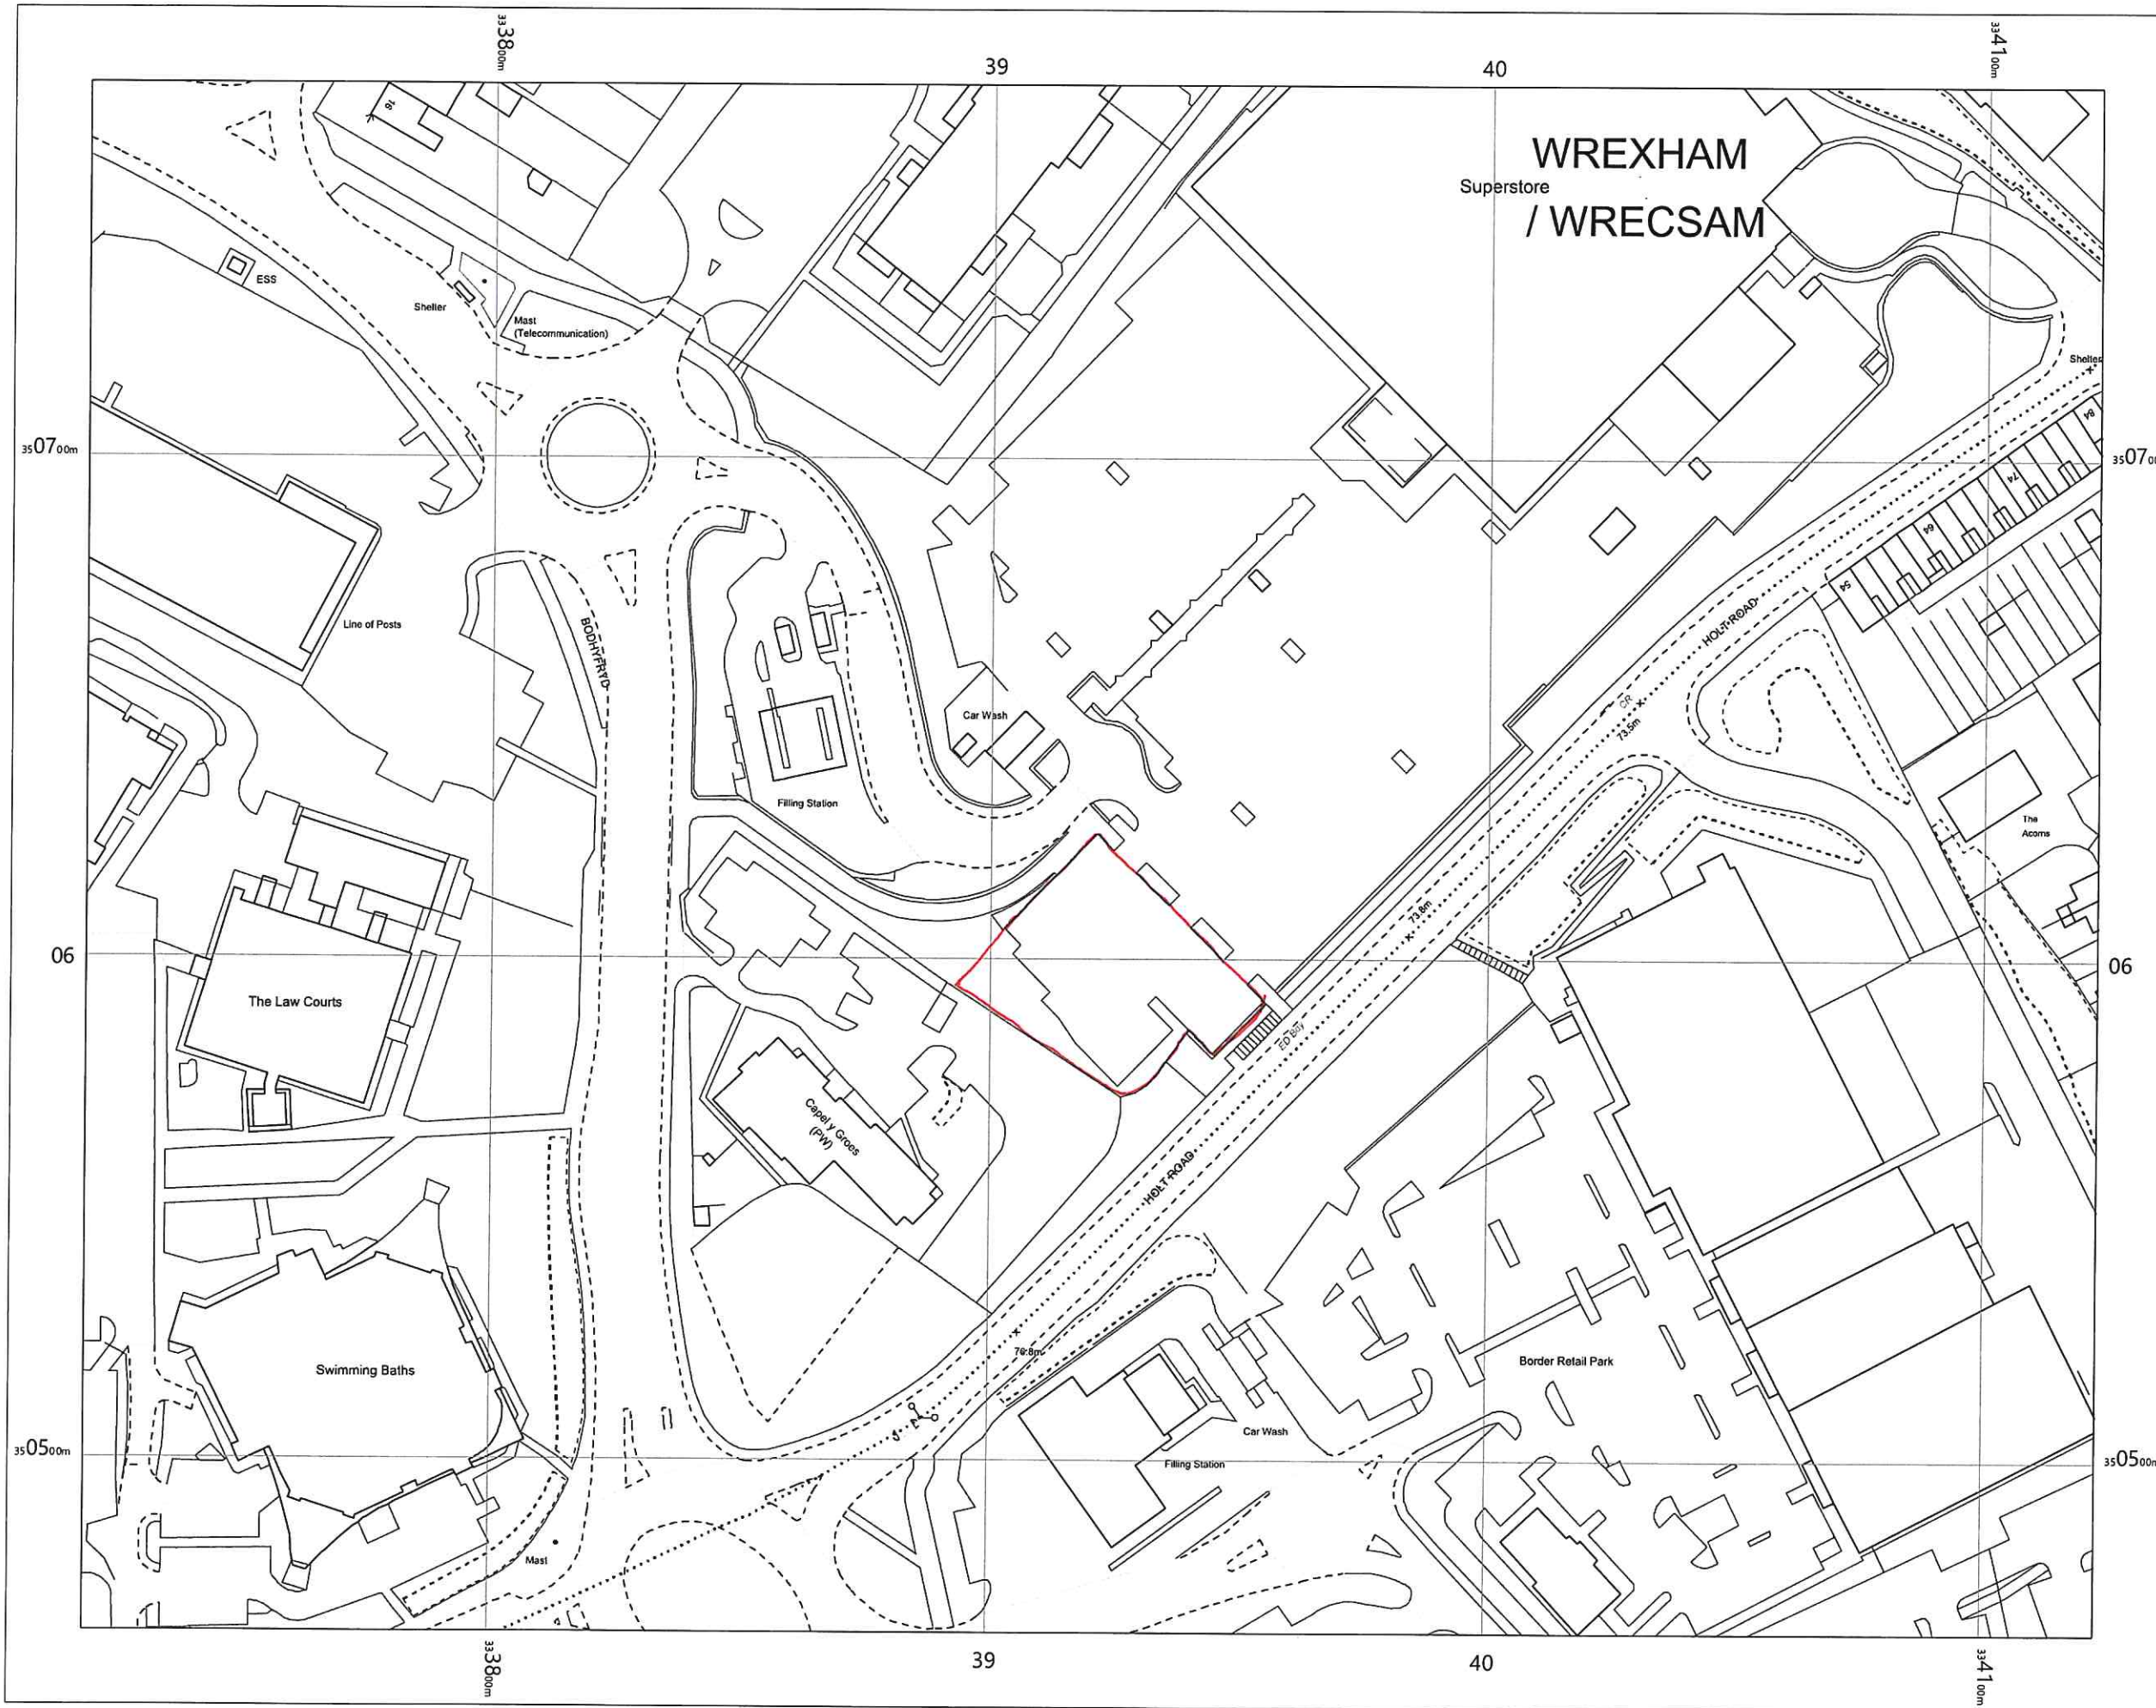

Starbucks
Asda Car Park
Holt Road
Wrexham
LL13 8HL

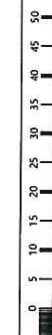

OS MasterMap 1250/2500/10000
scale
Wednesday, September 1, 2021, ID:
BW1-00987423
maps.blackwell.co.uk

1:1250 scale print at A3, Centre:
333921 E, 350620 N

©Crown Copyright Ordnance Survey.
Licence no. 100041041



BLACKWELL'S
MAPPING SERVICES
PERSONAL & PROFESSIONAL MAPPING
www.blackwellmapping.co.uk

TEL: 0800 151 2612
maps@blackwell.co.uk