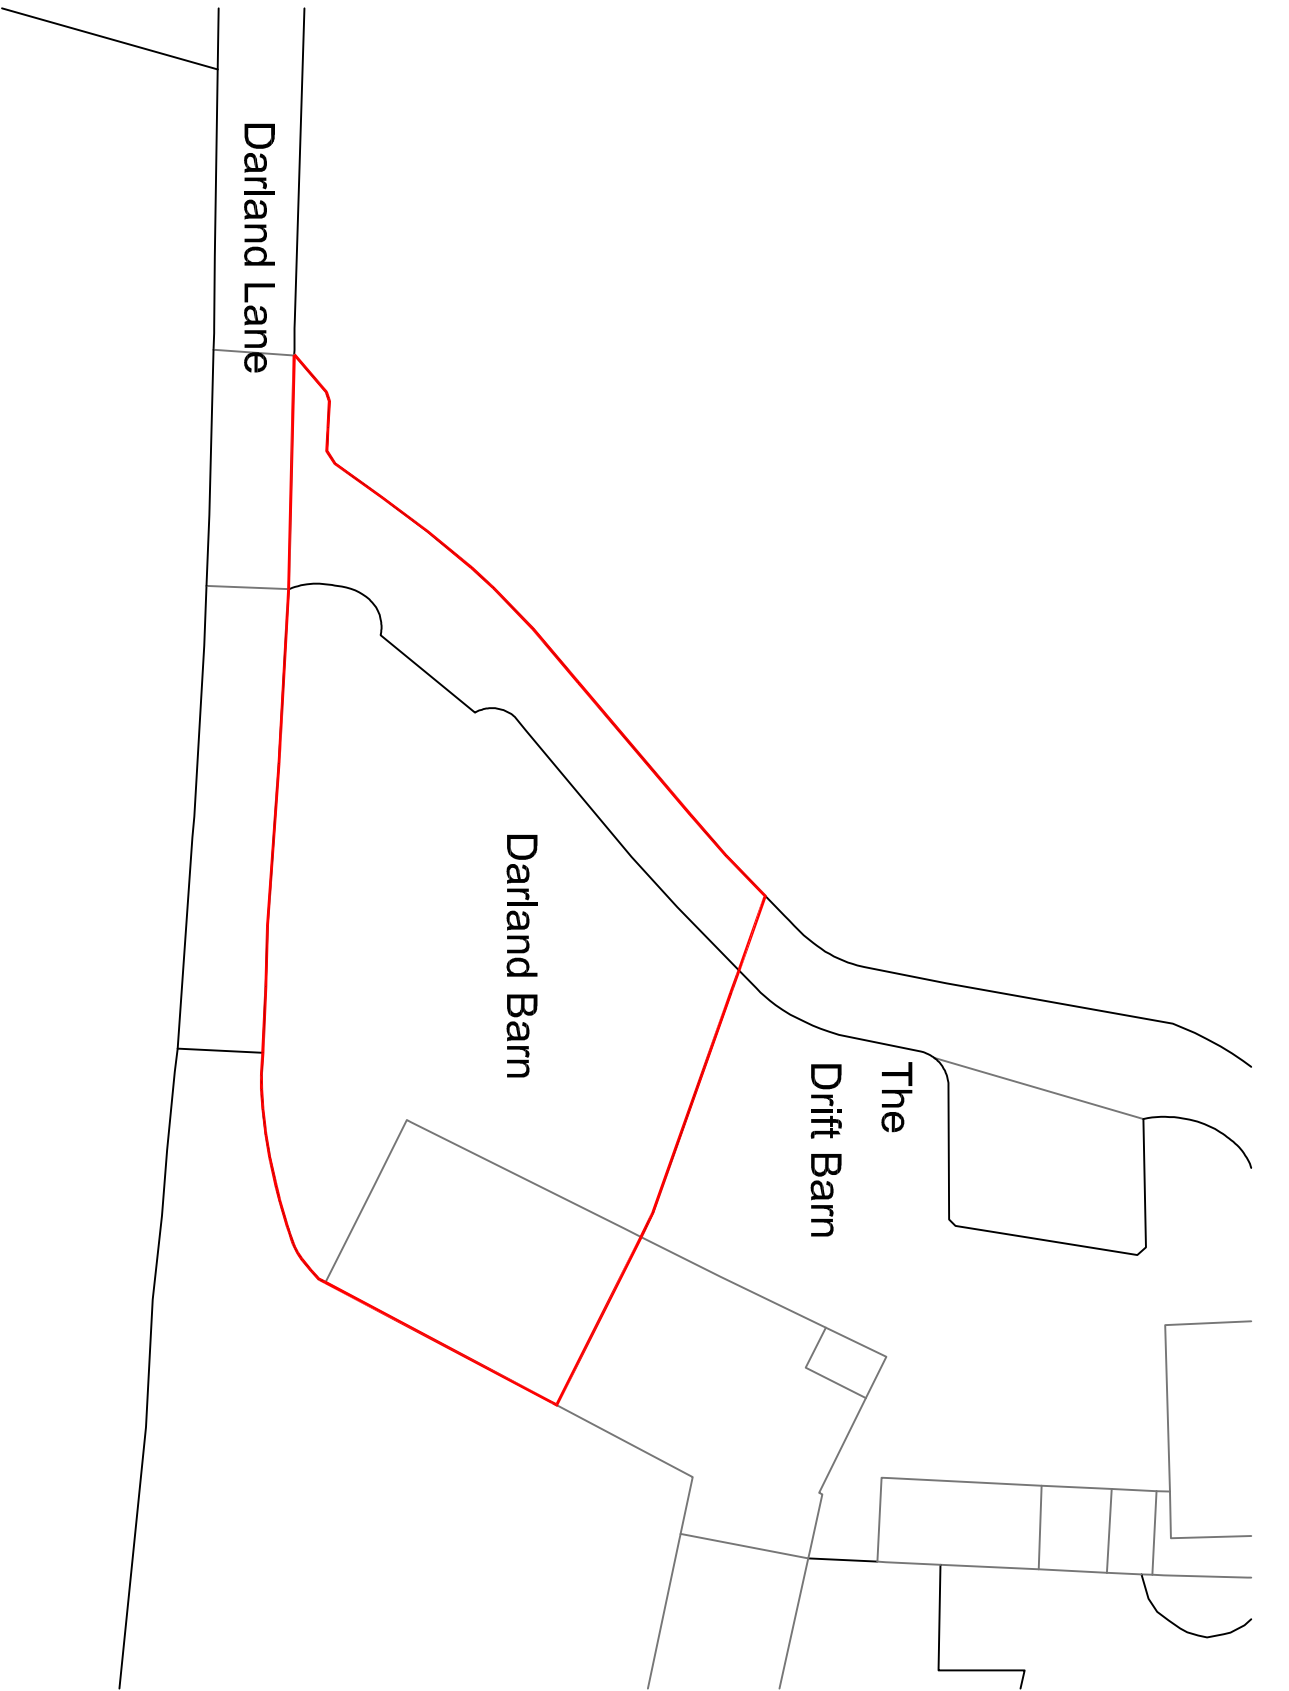


LOCATION PLAN 1:1250

BLOCK PLAN 1:500

Do Not Scale. All dimensions and conditions are to be checked on site prior to preparing drawings or commencing any work. IF IN DOUBT, ASK! CONTACT US: Tel: 07702117902 / 07850880427 Mail: info@dbdesignworks.co.uk Web: www.dbdesignworks.co.uk			client ROSS FERGUSON	drawing title LOCATION AND BLOCK PLAN
project DARLAND BARN ROSSETT			drawn 29.09.2021	by MB
			scale 1:500 1:1250@A3	
drawing number DB1164 - 001			rev	