



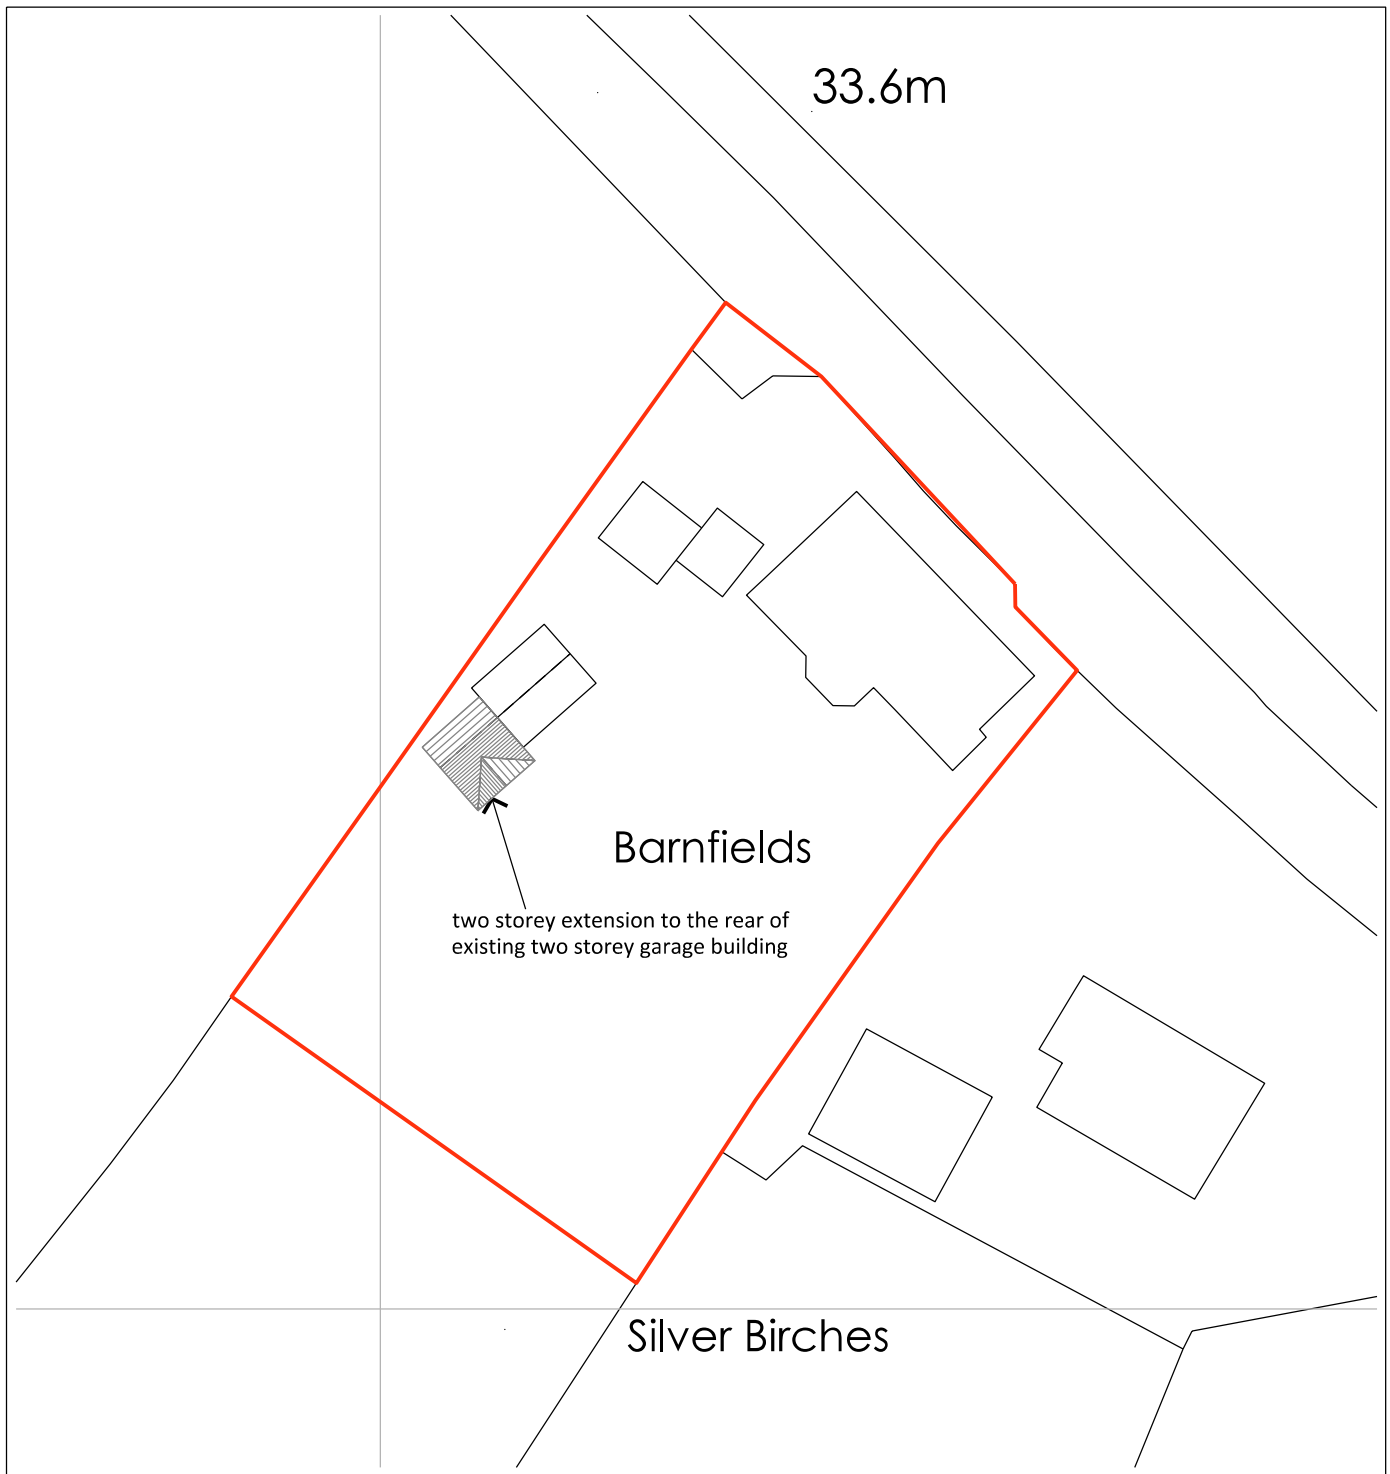

Block Plan

Scale ~ 1:500

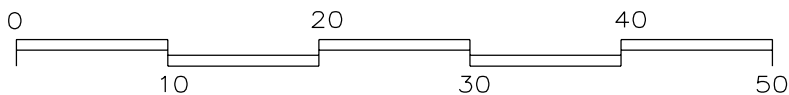

©Crown Copyright and database rights 2022 OS Licence no. 100051661

Red line area = 1752 sq m

|  |                                                                                             |   |                                                   |                                         |                                                 |                                   |
|--|---------------------------------------------------------------------------------------------|---|---------------------------------------------------|-----------------------------------------|-------------------------------------------------|-----------------------------------|
|  | <div>Address</div> <div>Barnfields<br/>Mulsford<br/>Sarn<br/>Malpas SY14 7LP</div>          | <div>Project</div> <div>Proposed Conversion of and<br/>Extension to existing garage to form<br/>independant living accommodation.</div> |                                                   |                                         |                                                 |                                   |
|  |                                                                                             |   |                                                   |                                         |                                                 |                                   |
|  | <div>The Swallows<br/>Horton<br/>Wem<br/>Shrewsbury<br/>SY4 5ND<br/>Tel: 01743 361211</div> | <div>THE<br/>PLANNING<br/>GROUP<br/>LIMITED</div>                                                                                       | <div>Drawing</div> <div>Proposed Block Plan</div> |                                         |                                                 |                                   |
|  |                                                                                             |   | <div>scale</div> <div>1:500</div>                 | <div>paper<br/>size</div> <div>A4</div> | <div>drawing no.</div> <div>BMS / PP / 02</div> | <div>date</div> <div>Mar 22</div> |
|  |                                                                                             |   |                                                   |                                         |                                                 |                                   |