



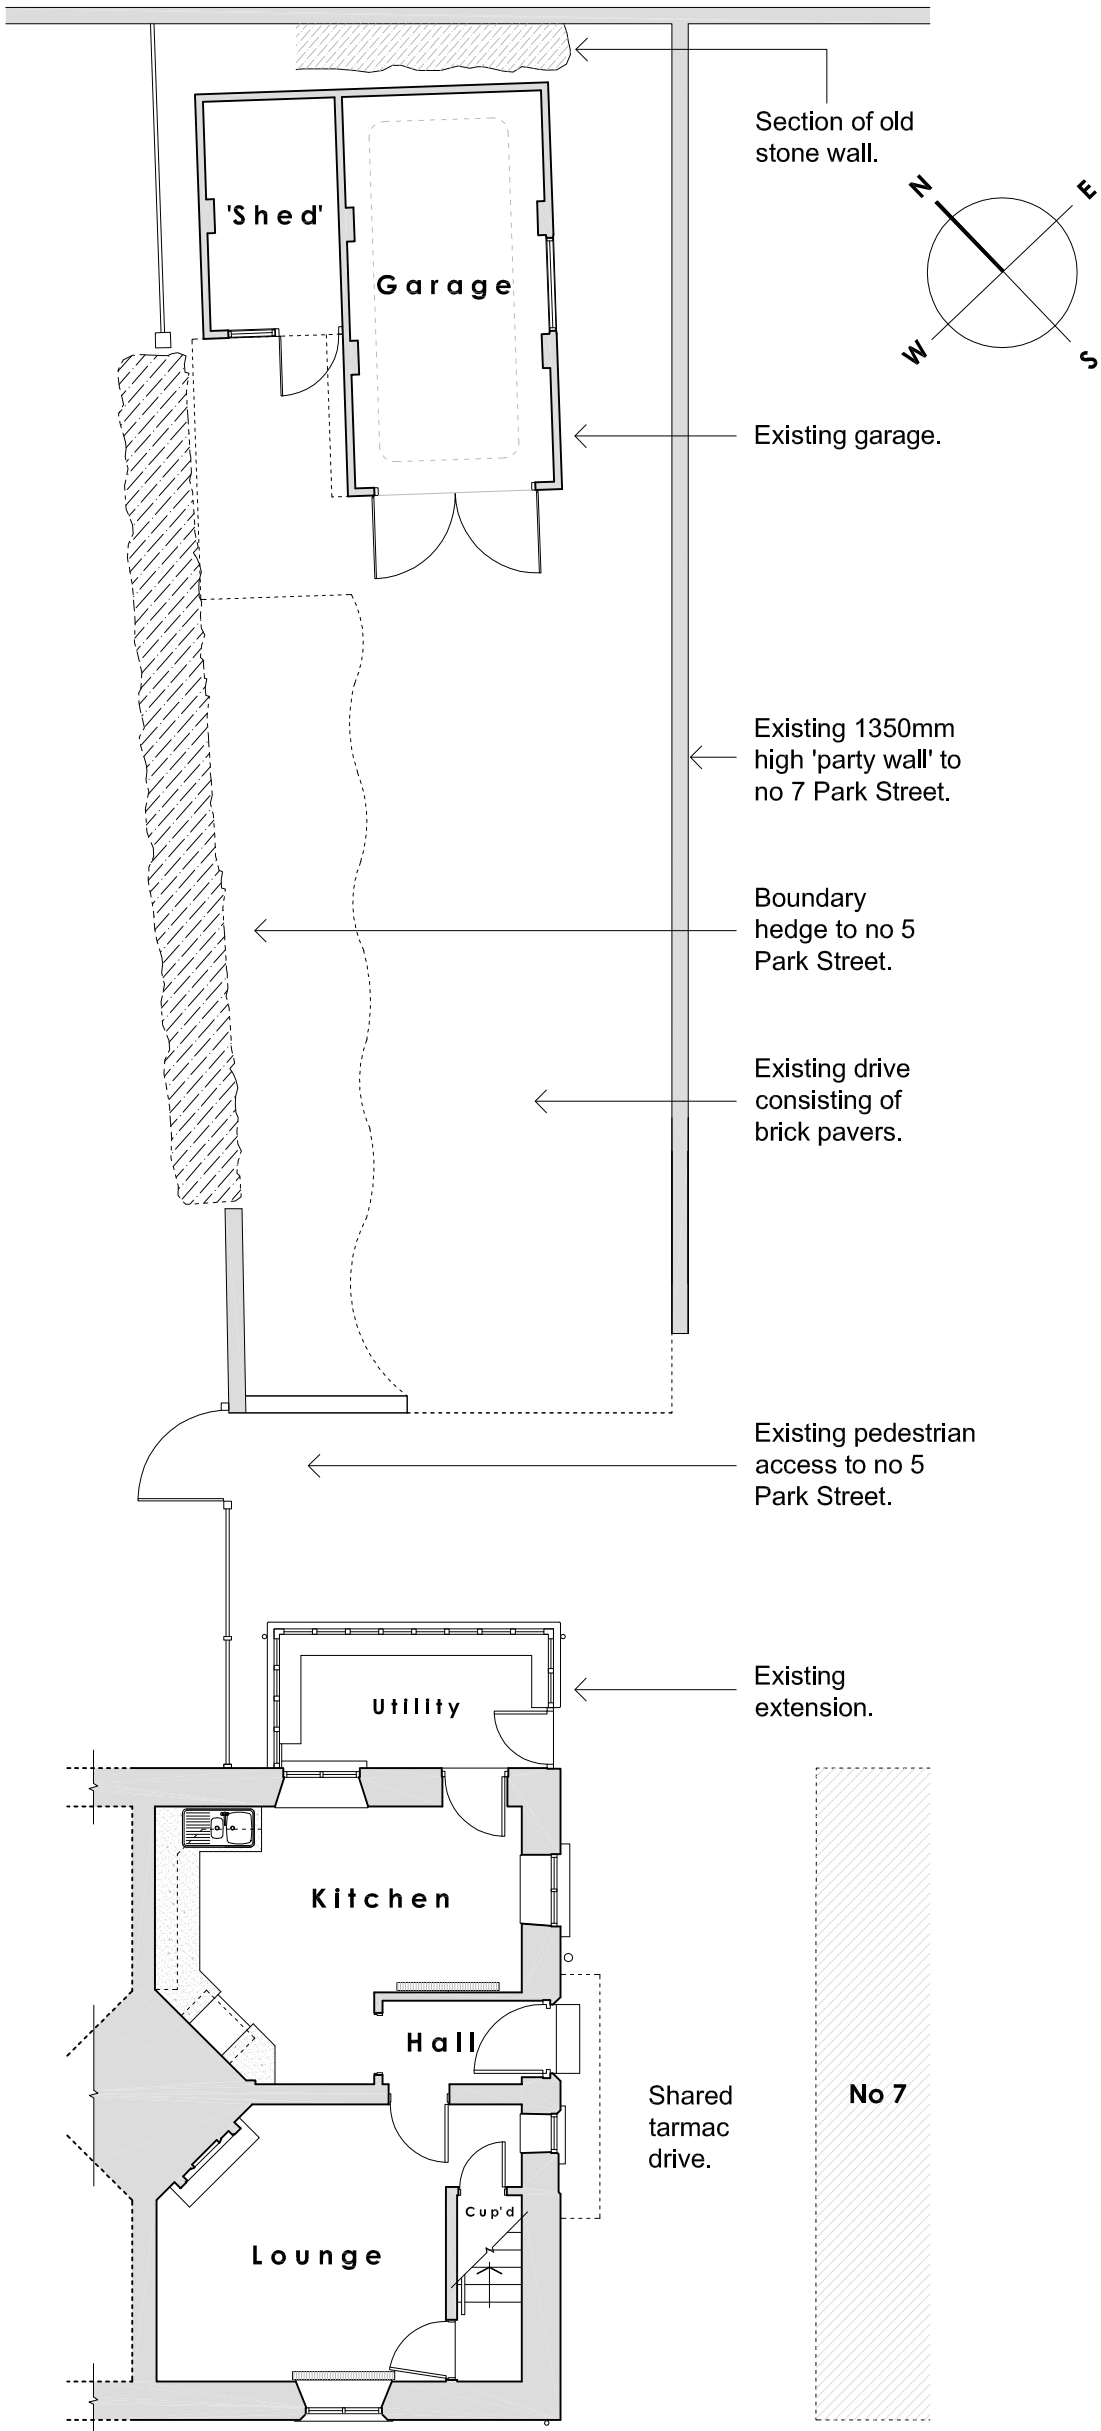

SITE LAYOUT
AS EXISTING

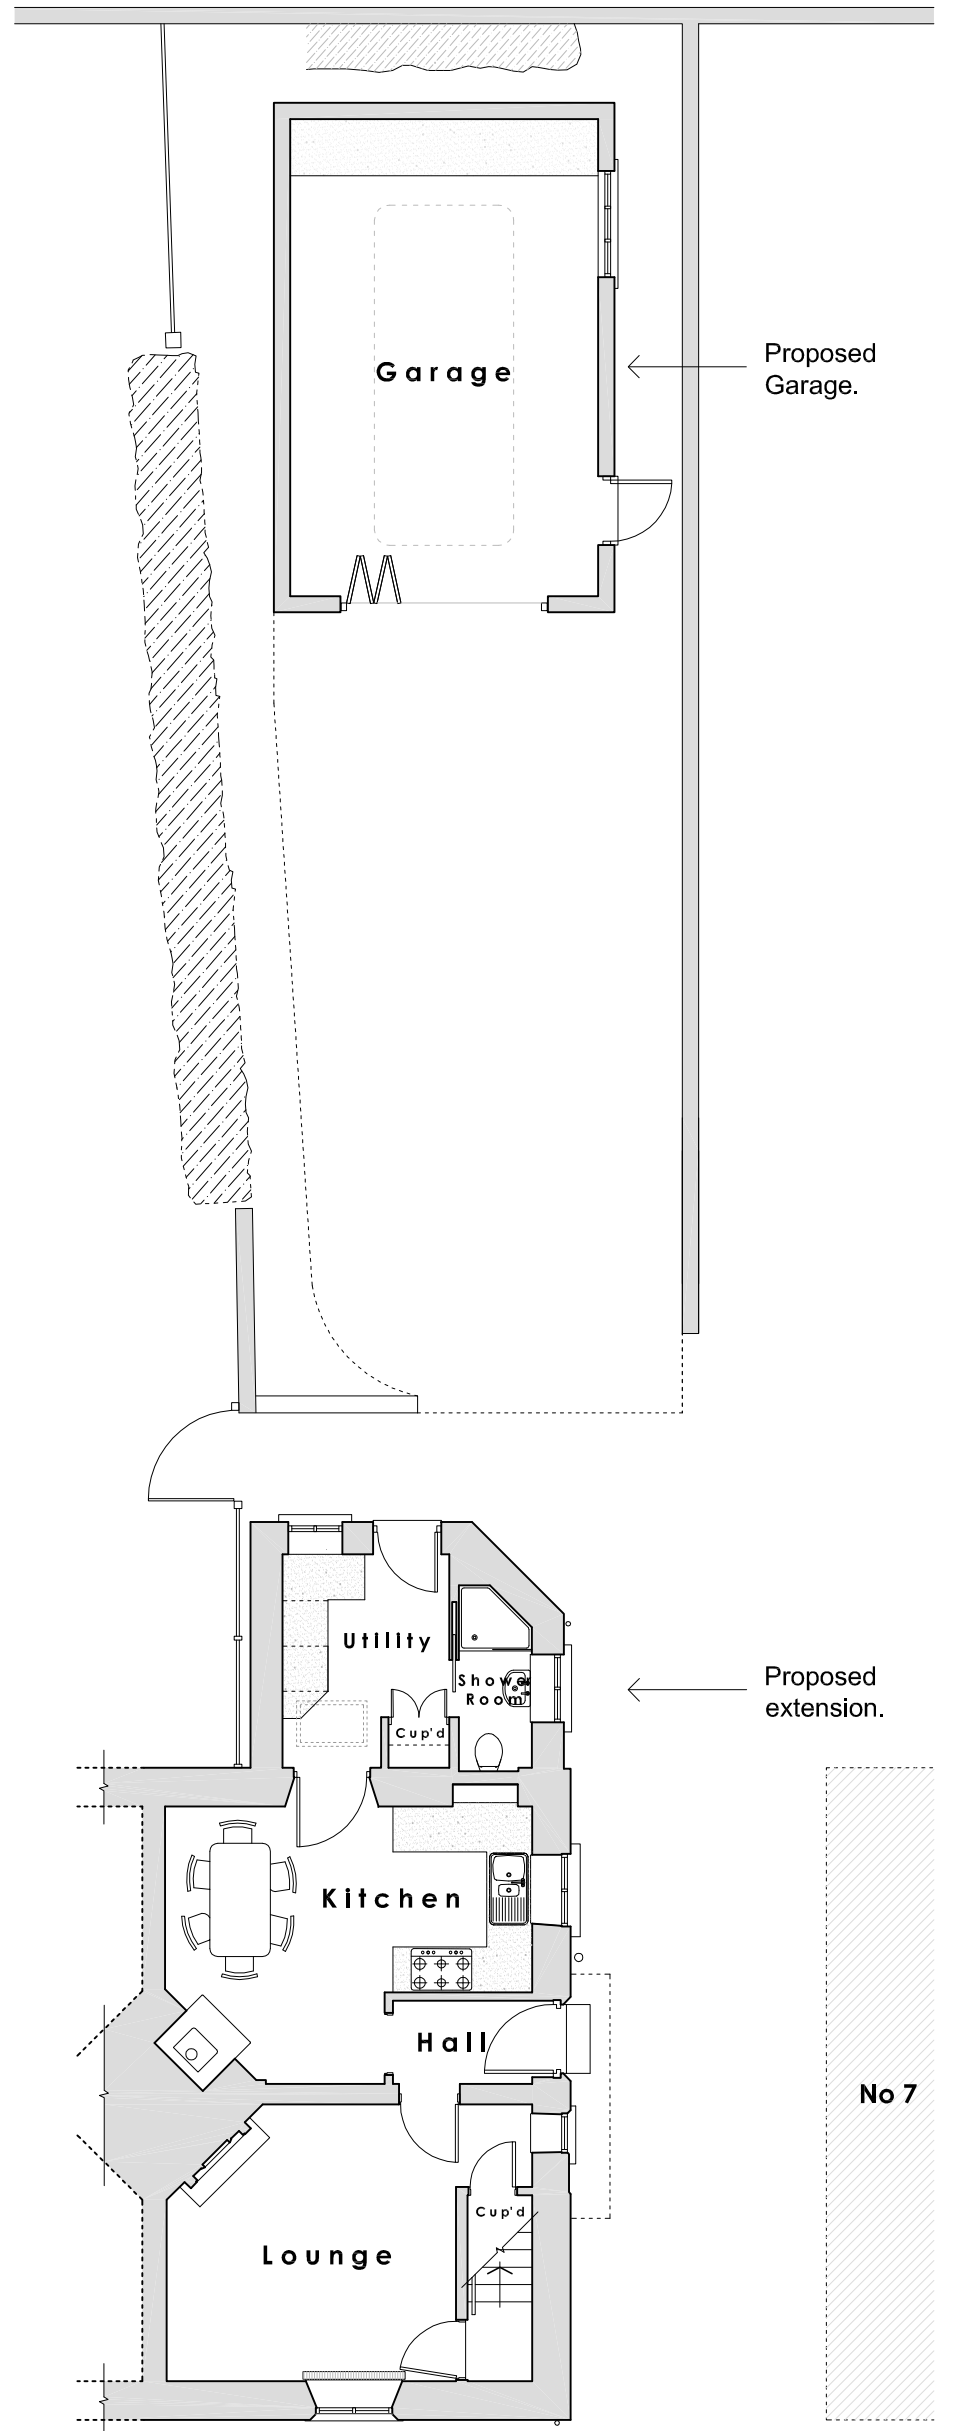

SITE LAYOUT
AS PROPOSED

CHRIS HARDAKER ARCHITECTS

Bryngwilla Lodge Gledrid Oswestry
Shropshire SY10 7AY Tel: (01691) 671000

Drawing No: 312/16

Job: Alterations to 6 Park Street
Ruabon for Mr & Mrs Owens

Date: March 2022

Title: Site Layouts

Scale: 1:100