


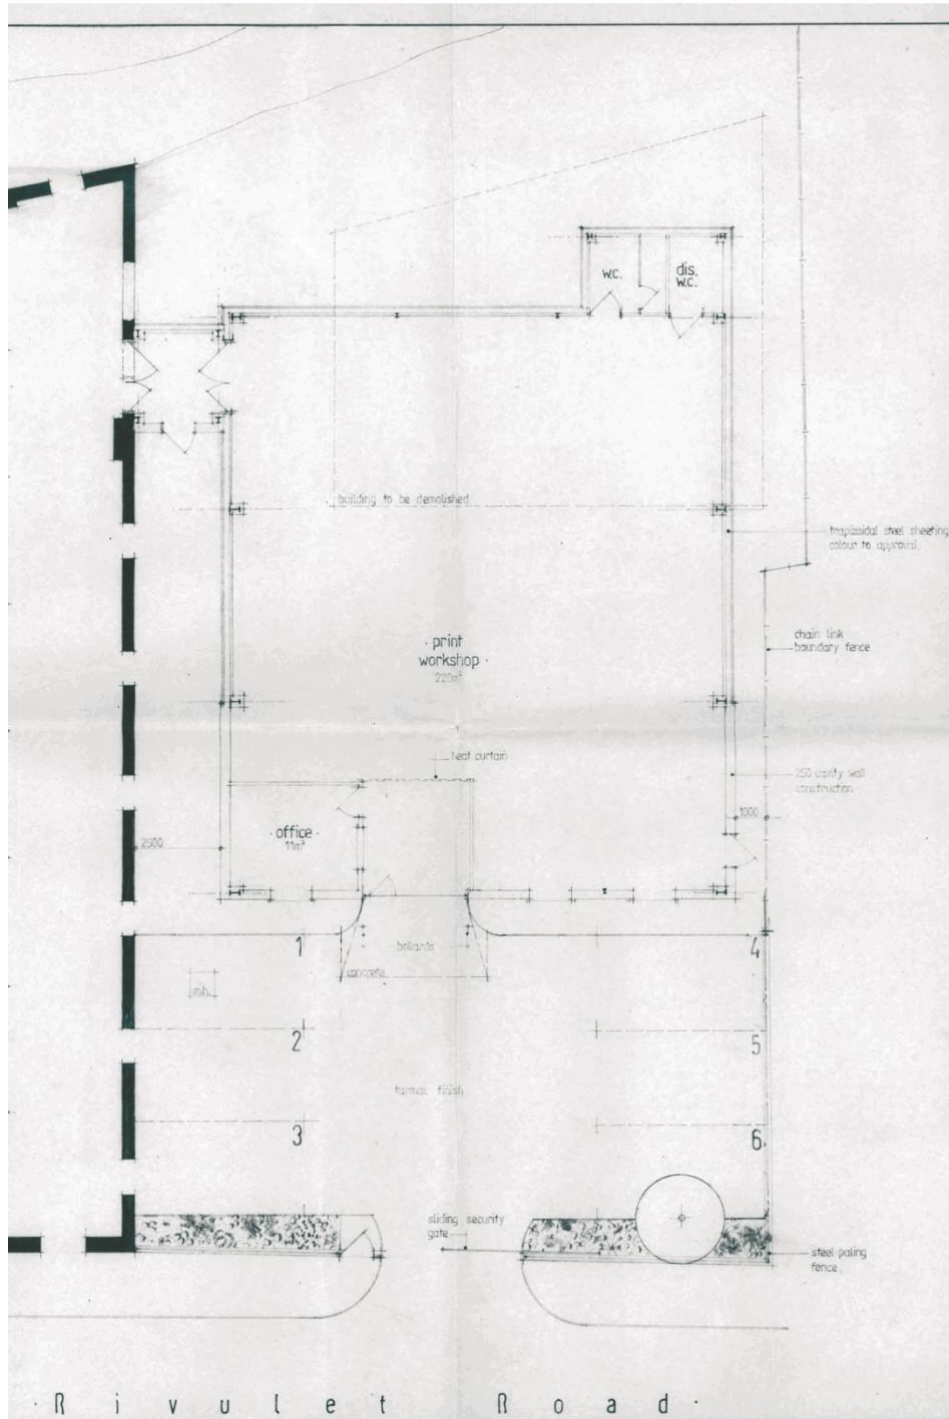

PROJECT
Extension & alterations to Ron Bentley & sons,
29 Rivulet Road, Wrexham.

CLIENT
Ron Bentley & sons Ltd

DRAWING
Sketch Plan

DWG NO
5.1052.06
REV 0

G. RAYMOND JONES AND ASSOCIATES
CHARTERED ARCHITECTS
THE STABLES OFFICES, SUMMERHILL ROAD,
STANSTY PARK, WREXHAM LL11 4YE
PHONE 750505

SCALE
1:100

DATE
Aug. 96

DRAWN
A. J. Jones