
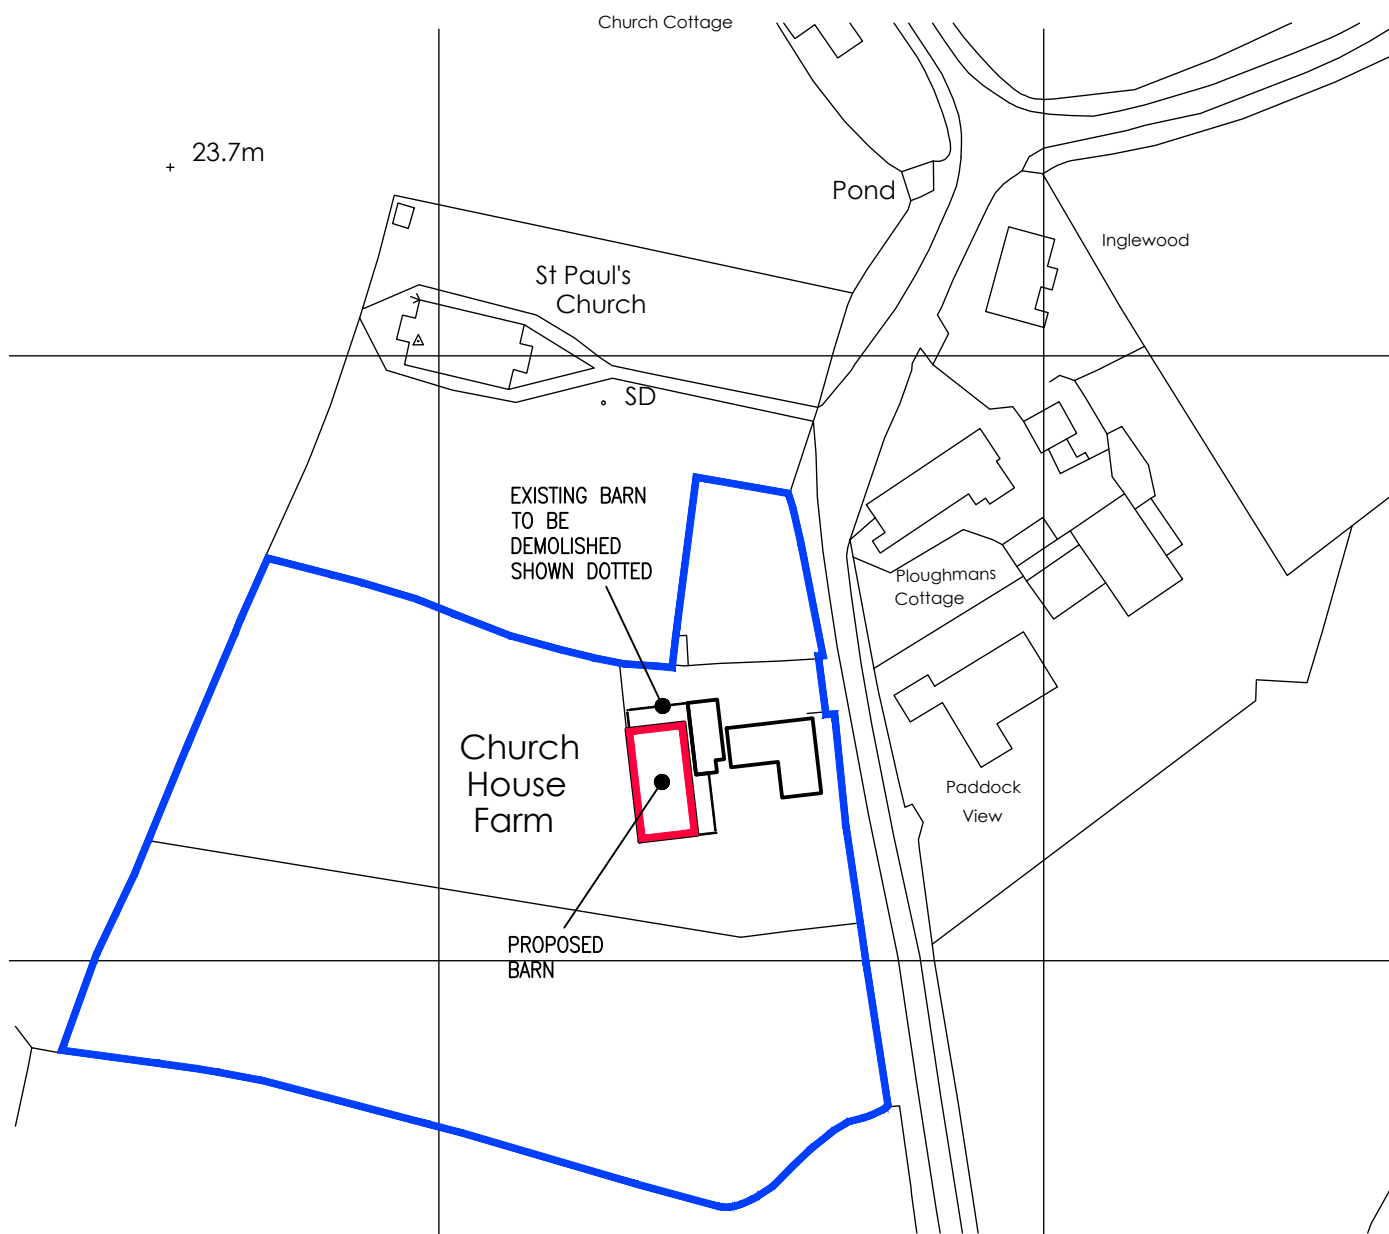


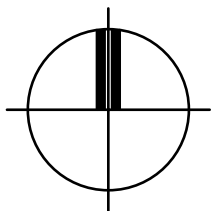

Ordnance Survey (c) Crown Copyright 2014. All rights reserved. Licence number 100022432

PROJECT
CHURCH HOUSE FARM, ISYCOED

TITLE
LOCATION PLAN

SCALE 1:1250@A4
DATE OCT 2021
DRG.No 6336 20

DRAWN BY
STAGE
REVISION

SWEETBRIAR HALL, NANTWICH, CHESHIRE CW5 5RW
TELEPHONE: 01270 624129 FACSIMILE: 01270 627684
EMAIL: ADMIN @ BOWER-EDLESTON.COM
WEBSITE: WWW.BOWER-EDLESTON.COM

BOWER EDLESTON
ARCHITECTS