


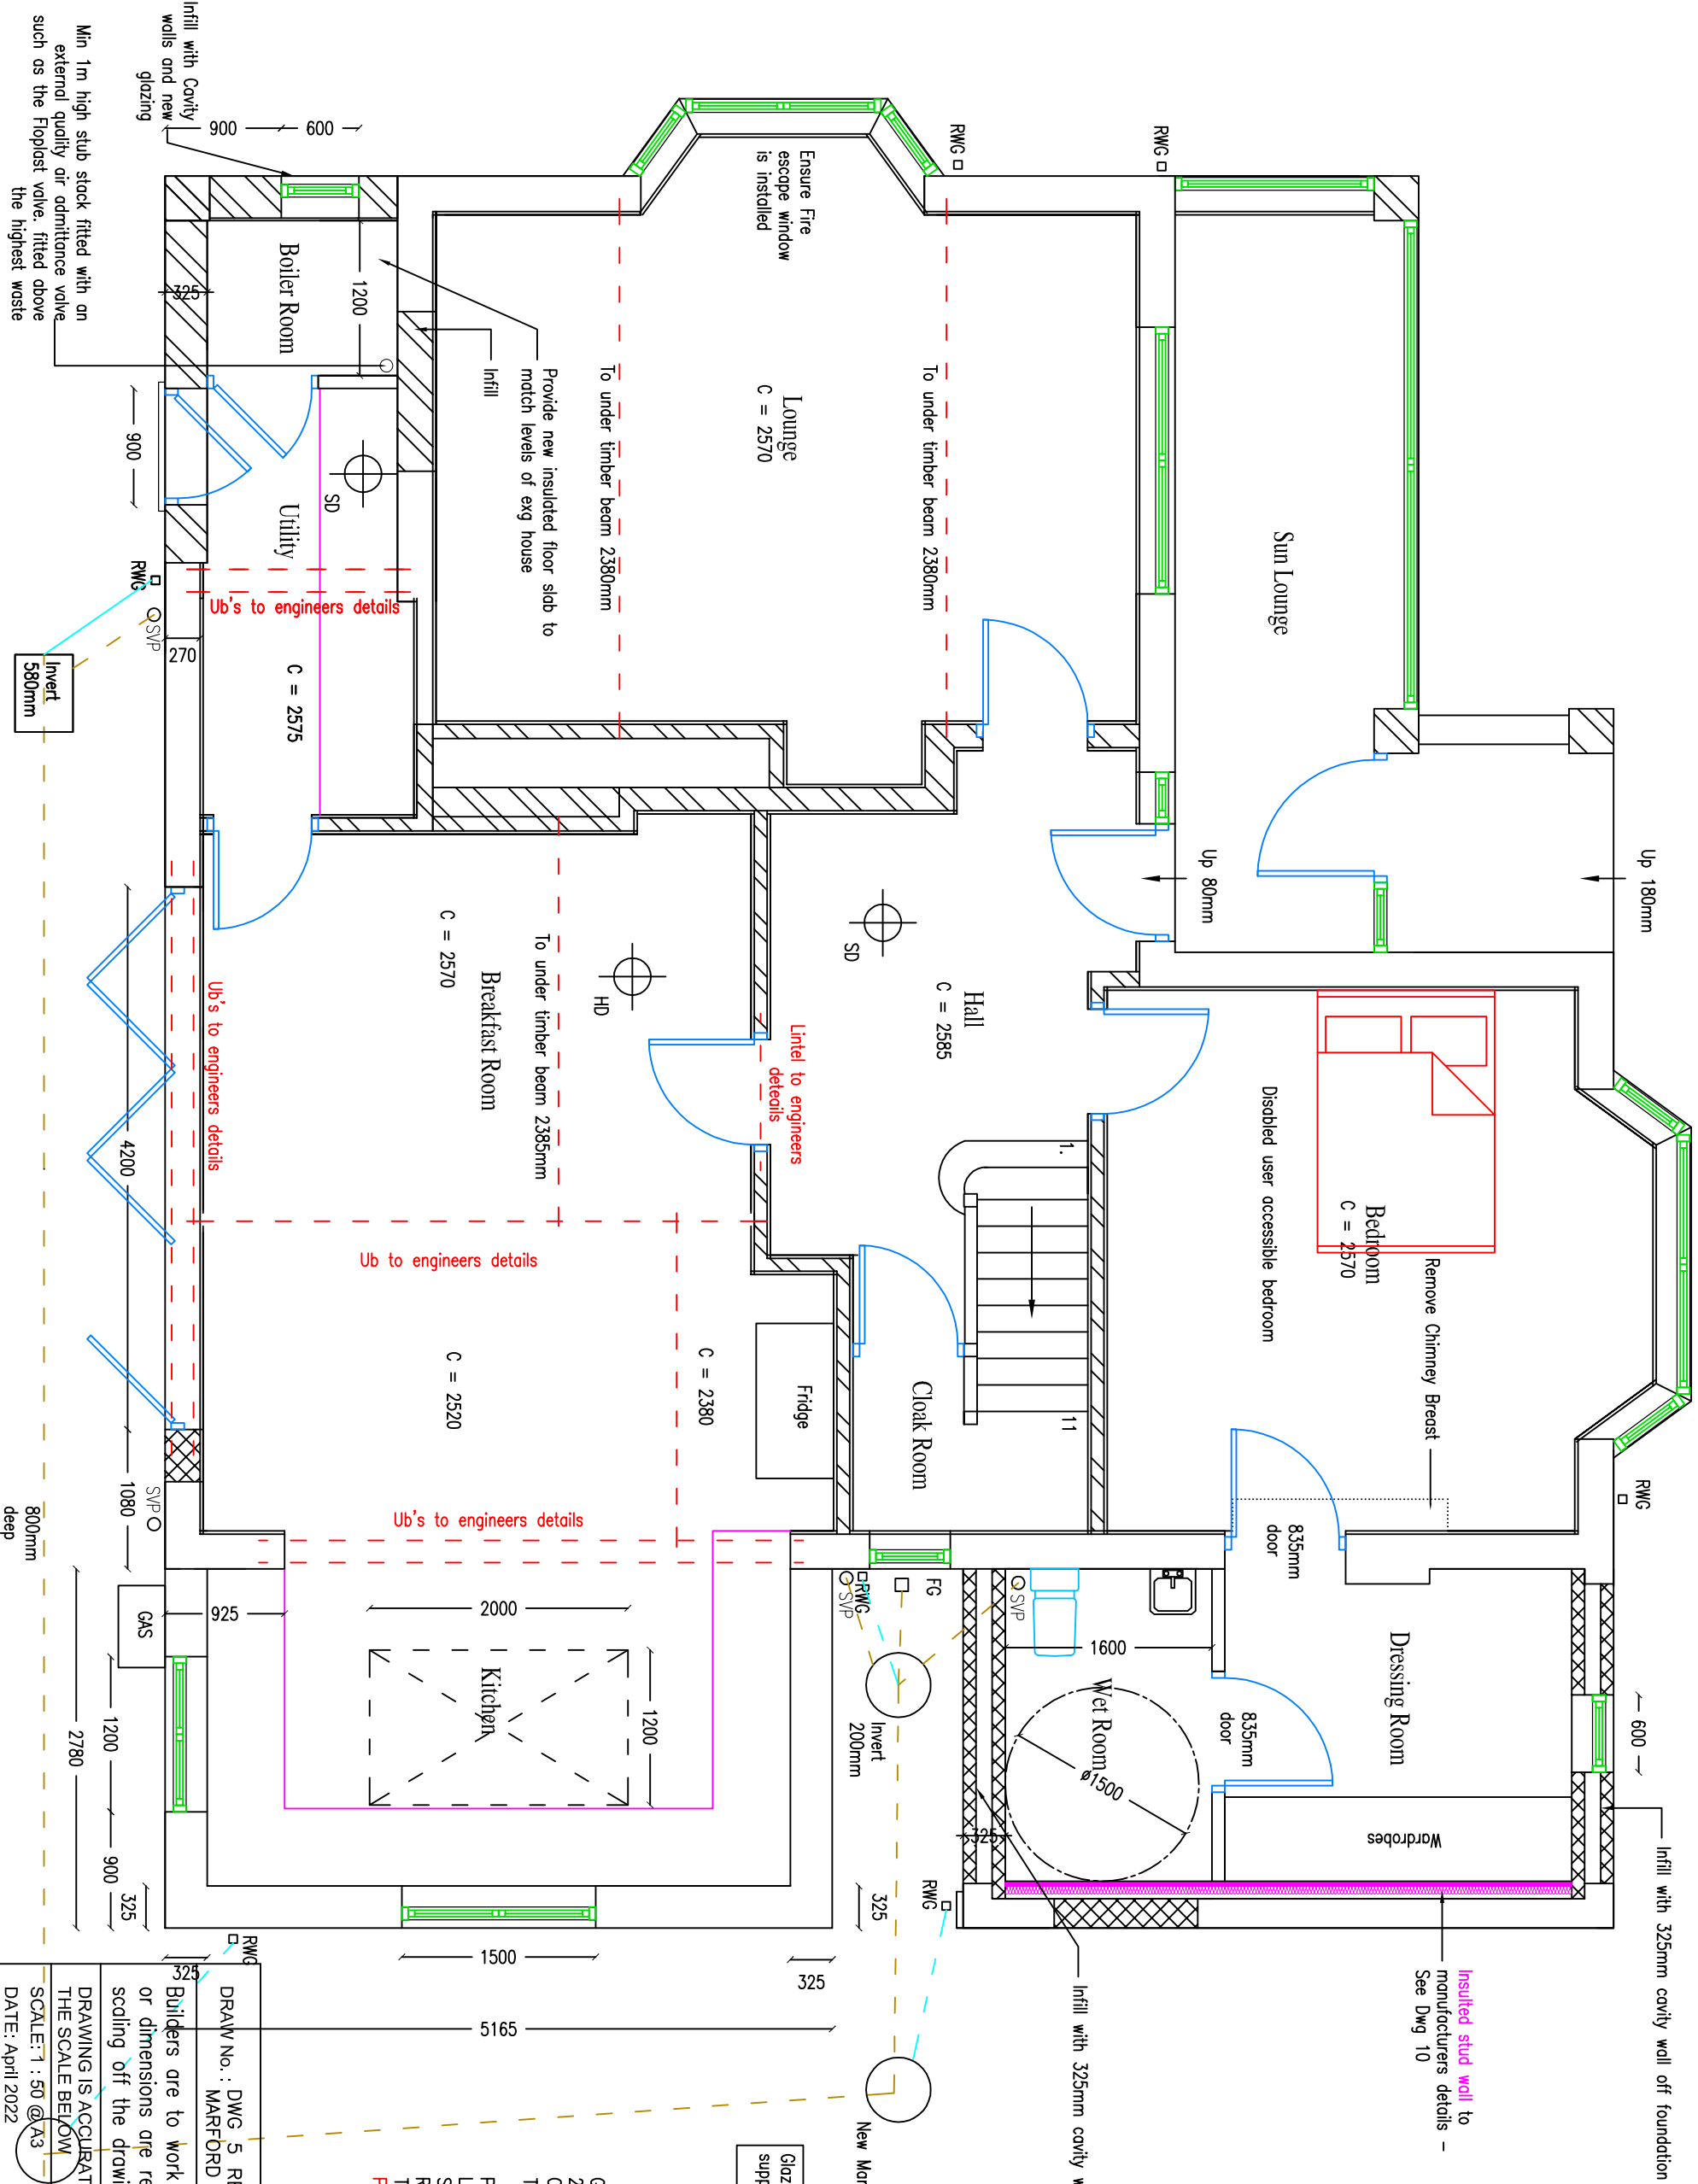

Glazed roof lantern to be supplied with a U 1.2w/mk.

Glazing coils
25% of new floor area = 3.08m²
Openings covered by work = 1.95m²
Total allowable = 5.03m²

Proposed
Lantern = 2.4m²
Side Wdw = 1.33m²
Rear Wdw = 1.66m²
TOTAL = 5.39m²
Provide area weight U value calculation

DRAW No.: DWG 5 REV A – PROPOSED GROUND FLOOR – MAREORD GATE – CHESTER ROAD.DWG

Builders are to work to dimensions only. If setting out points or dimensions are required, call the number below rather than scaling off the drawing.

DRAWING IS ACCURATE TO THE SCALE BELOW

SCALE: 1 : 50 @ A3

DATE: April 2022

L.A. Wrexham

DRAWN BY: Clair Hughes

CHK'D BY:

New Manhole on Athenia – The Green – Northop – Mold

Ch DESIGN

07/871 002925 OR 01352 840 264

PLAN AHEAD, before starting any section of work or ordering materials check for discrepancies or lack of information. Please ask for help.

© Copyright Chdesign