

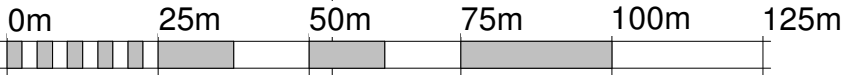


N.B. Please do not scale from these drawings.
All dimensions to be taken on-site. If in doubt - ask.

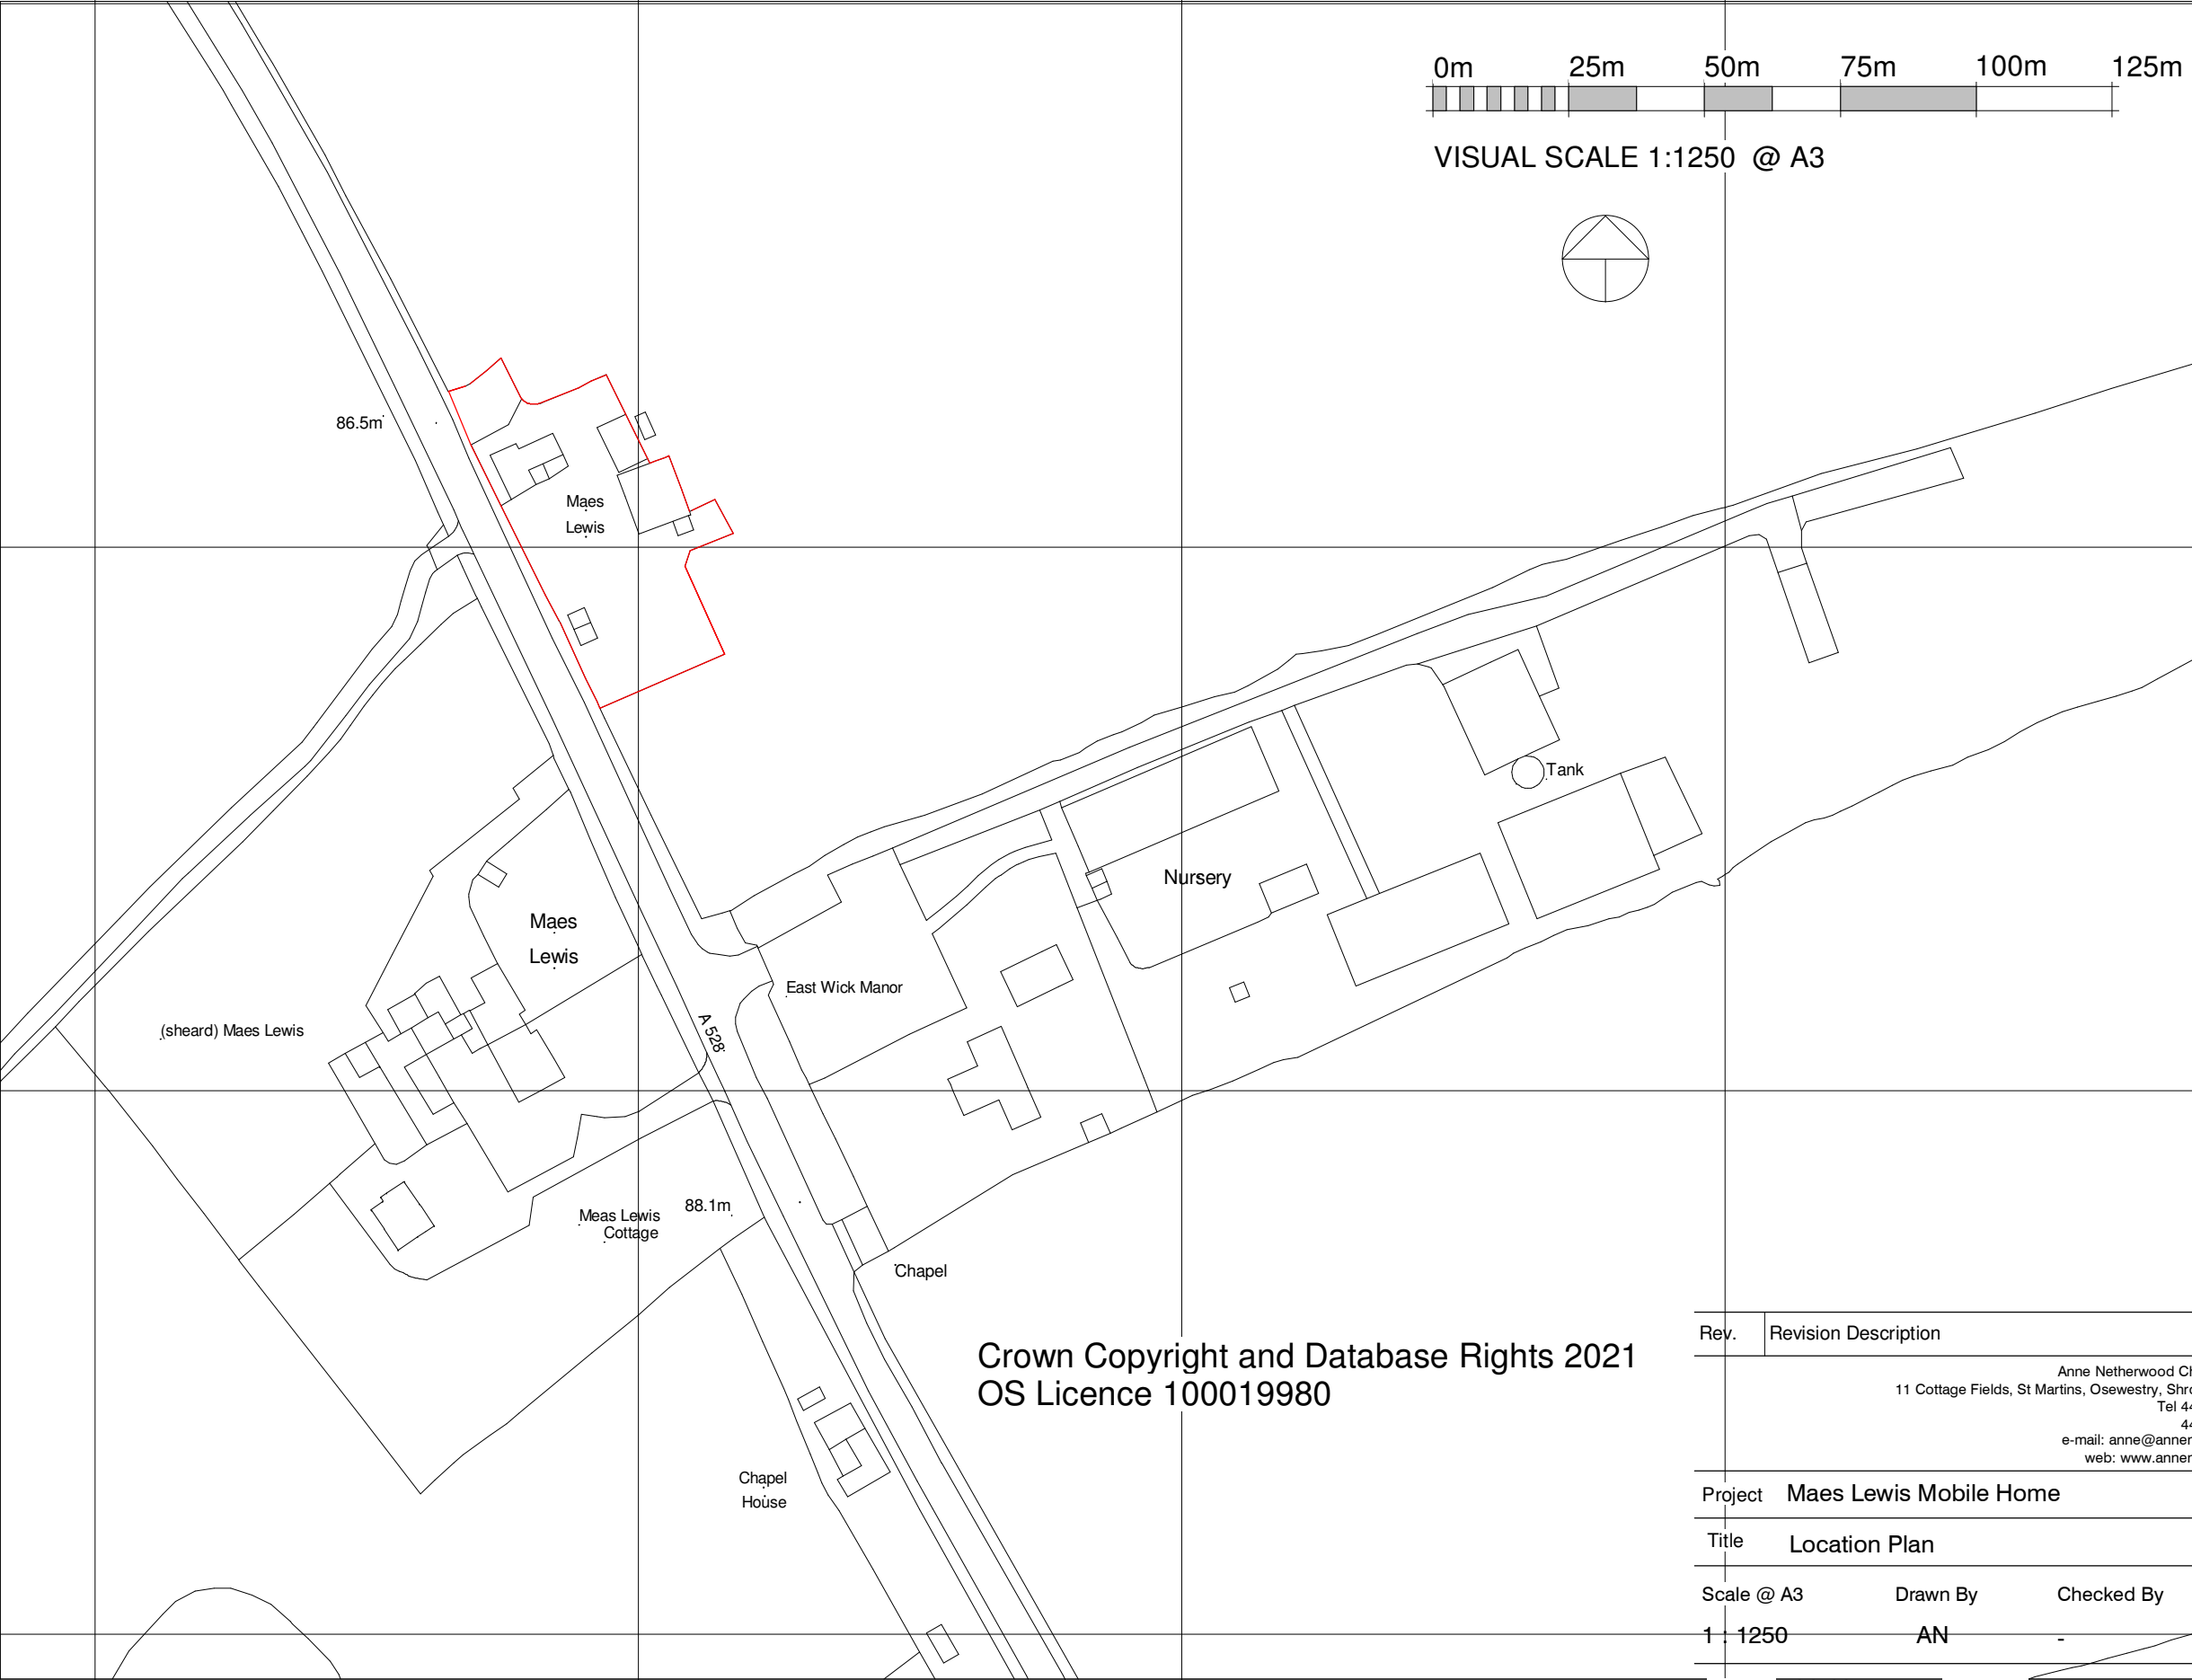

VISUAL SCALE 1:1250 @ A3

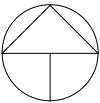

Crown Copyright and Database Rights 2021
OS Licence 100019980

Rev.	Revision Description	Date
	Anne Netherwood Chartered Architect 11 Cottage Fields, St Martins, Osewestry, Shropshire SY11 1 3EJ Tel 44 (0)1691 778 495 44 (0)7580 162 344 e-mail: anne@anneretherwood.co.uk web: www.anneretherwood.co.uk	
Project	Maes Lewis Mobile Home	
Title	Location Plan	
Scale @ A3	Drawn By	Checked By
1 : 1250	AN	-
Job No.	21-19	Sheet No. A001
		Rev.
		Date

3392

3391

3390

3389