


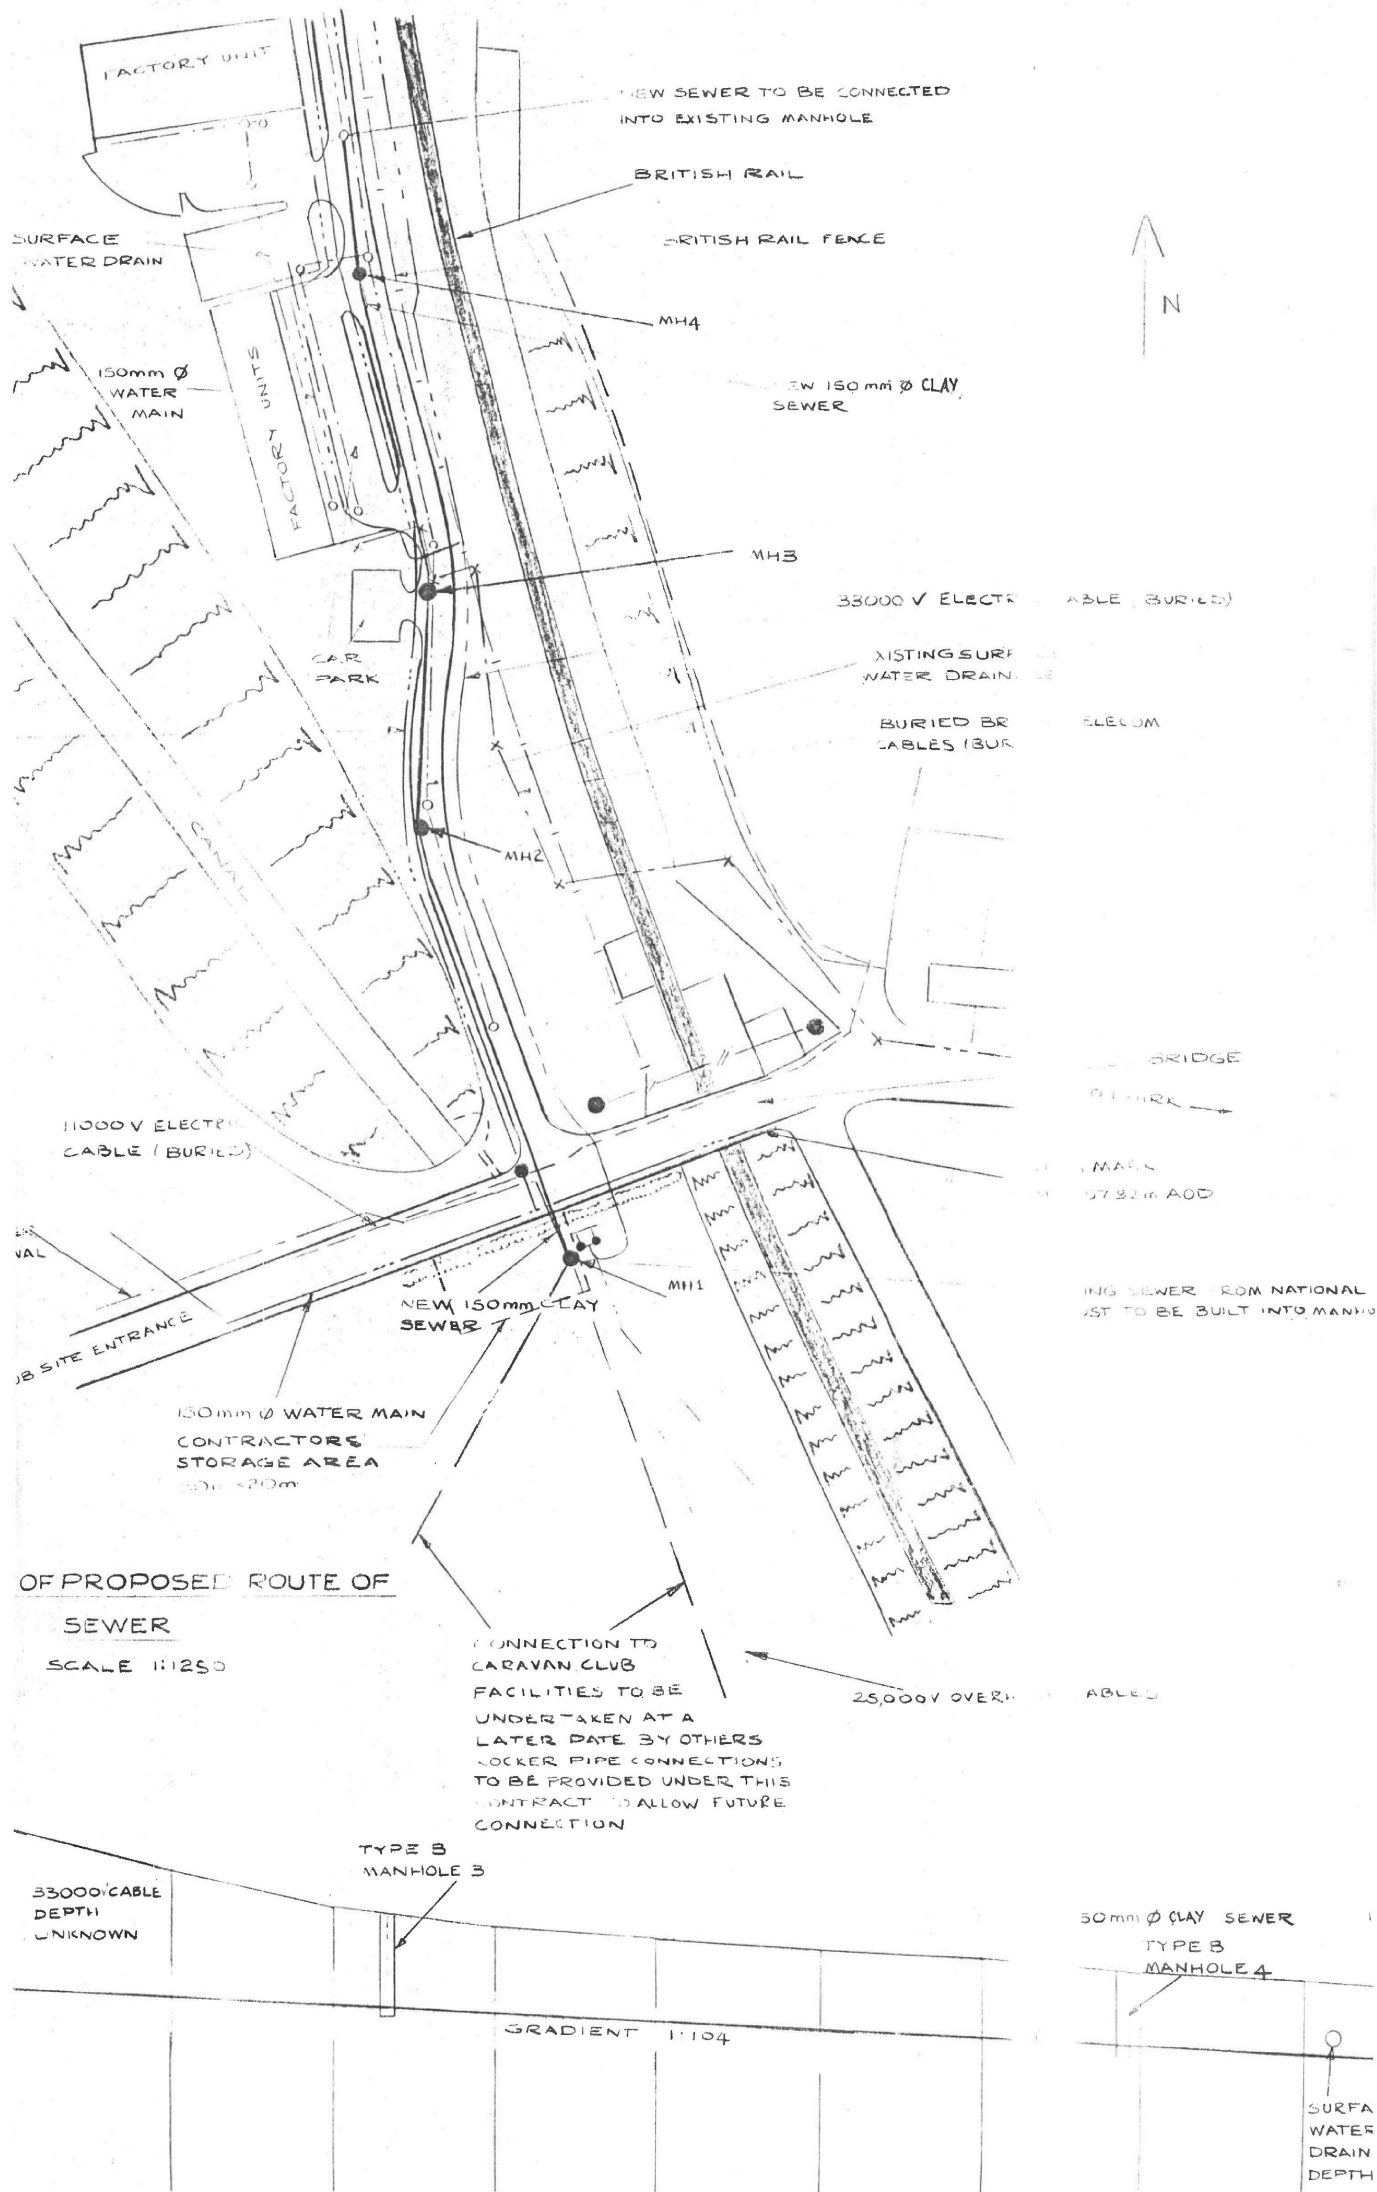

OF PROPOSED ROUTE OF
SEWER
SCALE 1:1250