


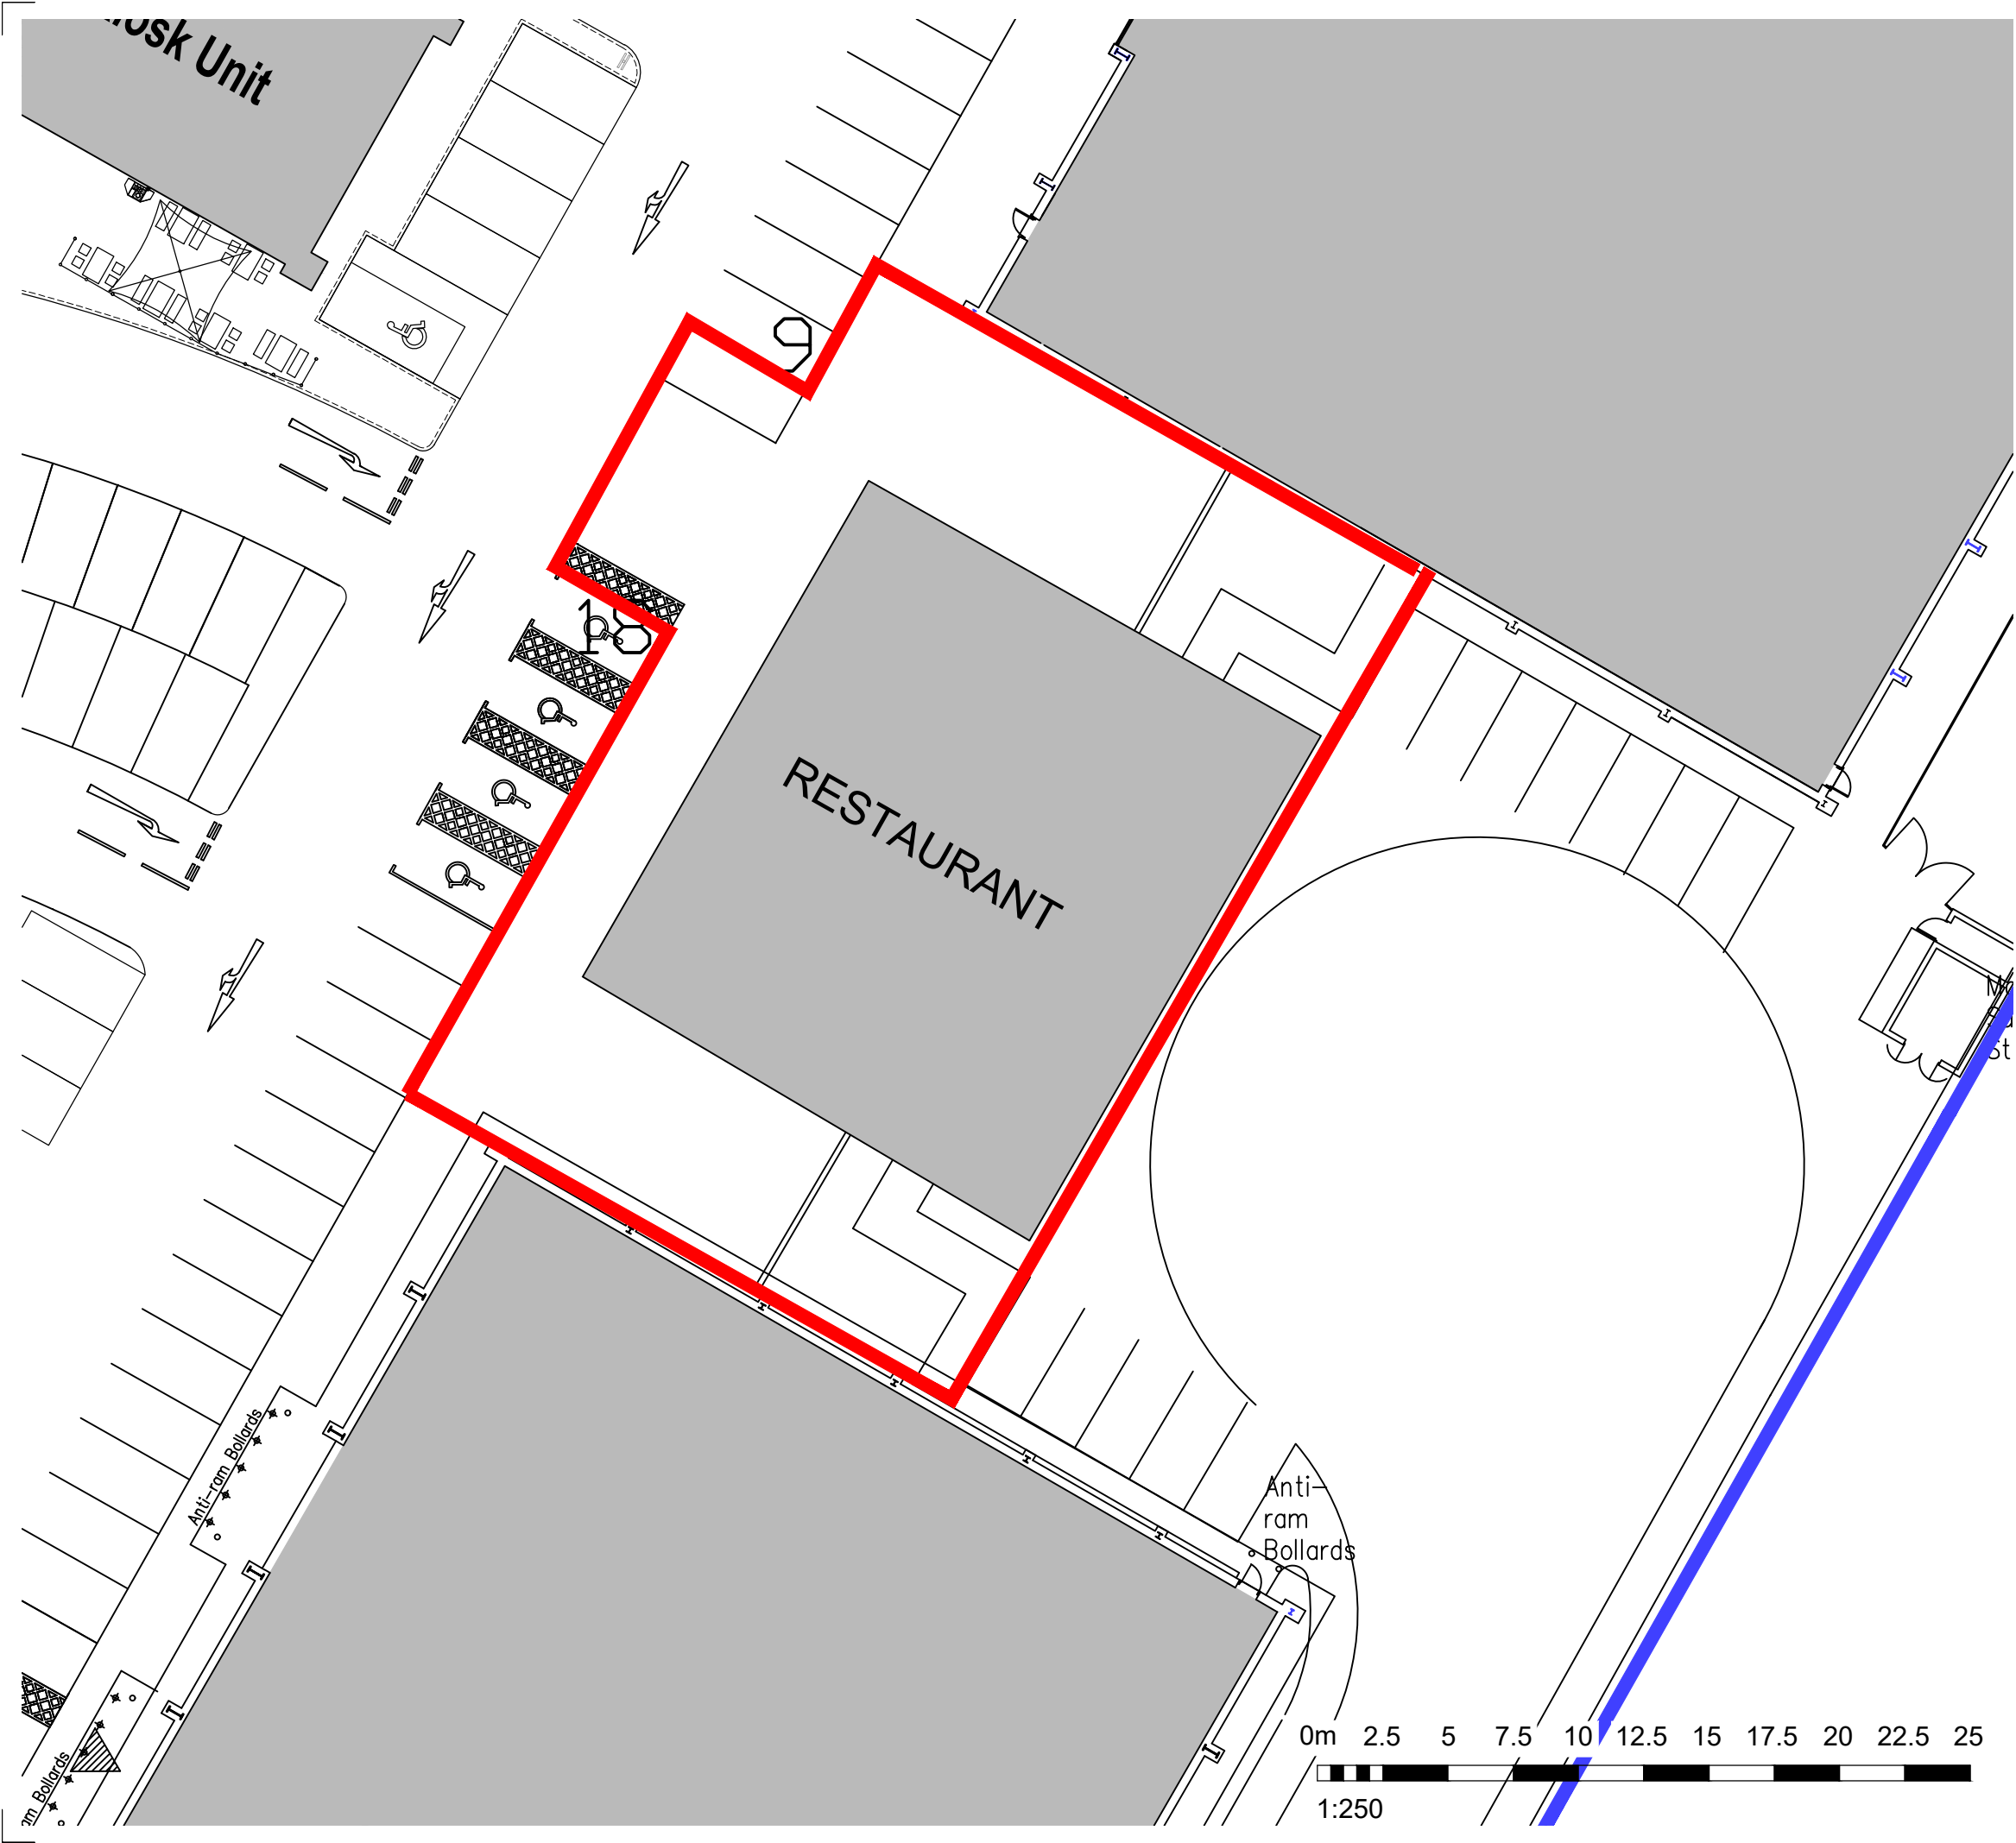

1. Do not scale this drawing - if in doubt ask.  
2. All sizes to be checked on site prior to construction.  
3. This drawing is the copyright of the author.

**Ownership Boundary**  
(8.45 Acres / 3.42 Hectares)

**Application Boundary**

**Ordnance Survey (c) Crown Copyright 2017. All rights reserved. Licence number 100035409**



**smith design associates**  
www.smithdesign.co.uk

Chartered Architects  
16 Lynedoch Crescent, Glasgow G3 6EQ  
client 0141 353 3501

Ediston Real Estate

project  
Plas Coch Retail Park, WREXHAM

drawing  
Location Plan  
original size  
A3

scale  
1:1250  
drawn  
SMC

date  
25.01.2022  
checked  
-

status  
PLANNING  
passed  
-

job no.  
G2983  
drawing no.  
SK220126\_02  
revision  
-