



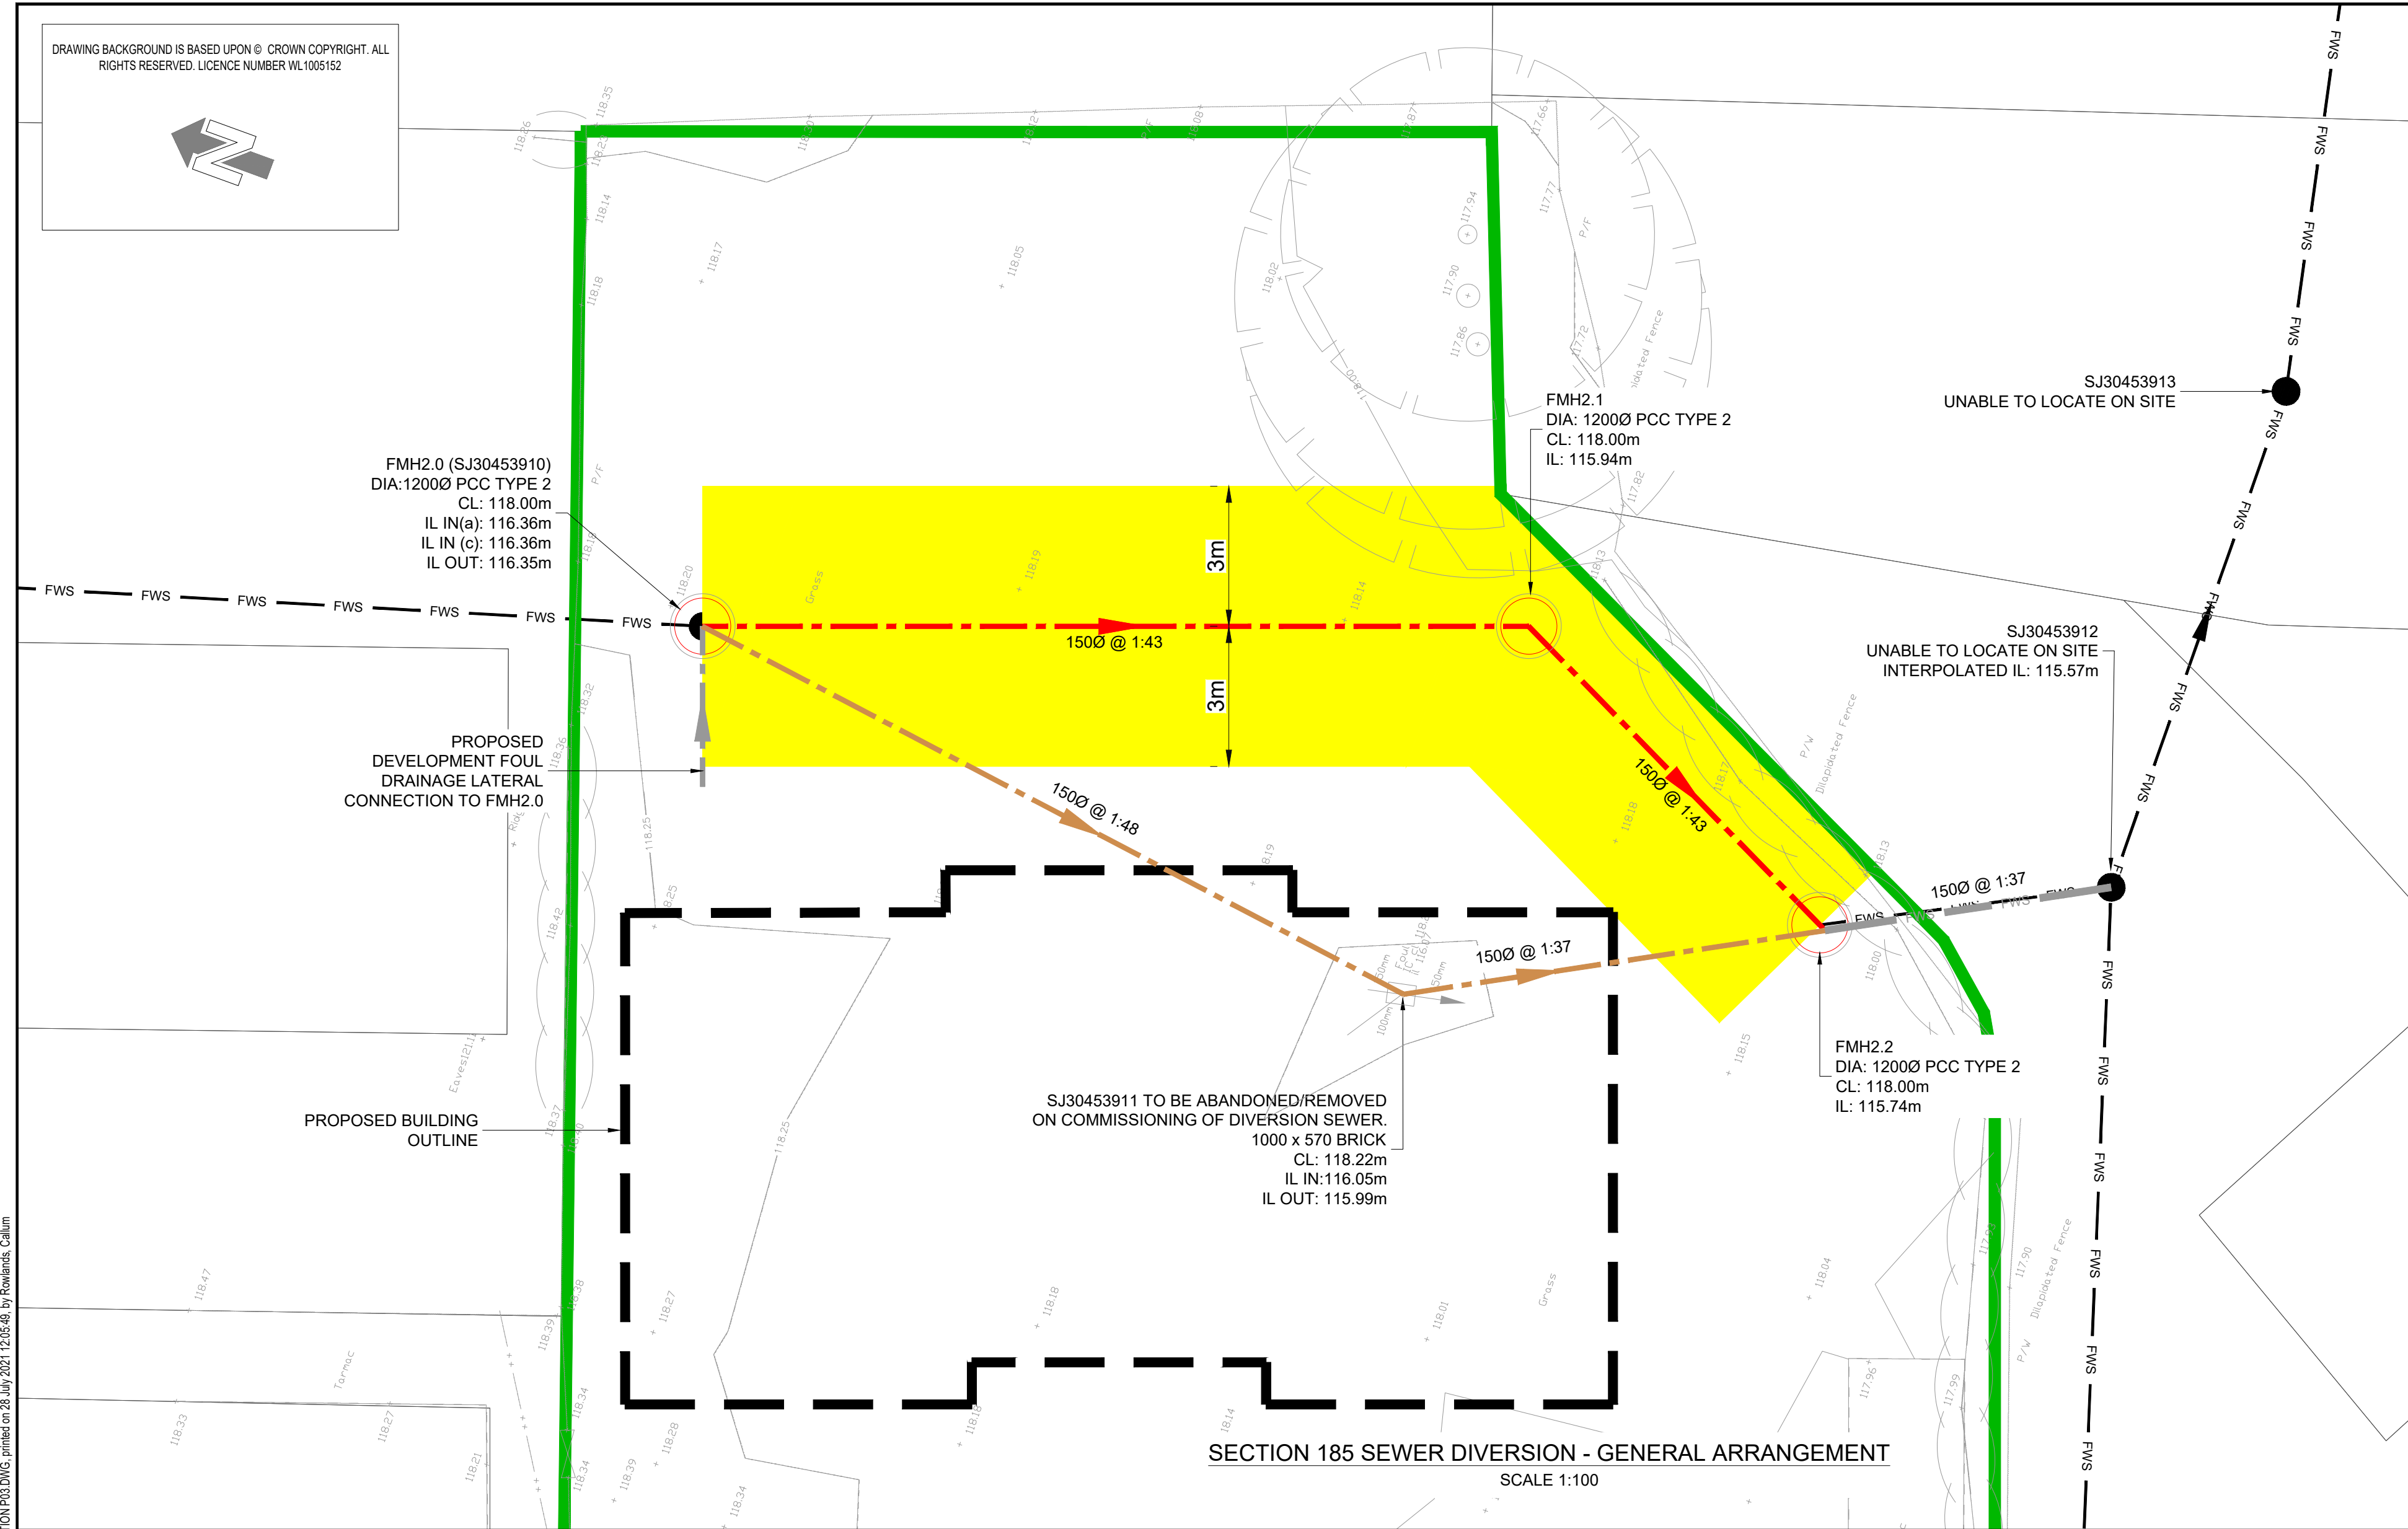

NOTES (CONT):


15. THE DEVELOPER MUST SELF-VET AND CERTIFY THAT THE DESIGN CRITERIA, MATERIAL STANDARDS AND WORKMANSHIP SPECIFICATIONS FOR THE PROPOSED ADAPTABLE SEWERS ARE IN ACCORDANCE WITH THOSE SET OUT IN SEWERS FOR ADOPTION 7TH EDITION (SFA 7TH) AND THE REQUIREMENTS OF DCWW AS THE STATUTORY SEWERAGE UNDERTAKER.
16. ALL MANHOLES ARE TO BE TYPE 2 BUILT IN ACCORDANCE WITH THE REQUIREMENTS OF SEWERS FOR ADOPTION 7TH EDITION.
17. THE CONTRACTOR SHALL MAKE ALLOWANCES FOR MAINTAINING THE FOUL SEWERAGE FLOWS WHILST MAKING THE CONNECTIONS INTO THE PROPOSED DIVERSION LENGTH OF SEWER. DCWW SHOULD BE CONSULTED PRIOR, DURING AND ON COMPLETION OF THE DIVERSION WORKS.
18. SEWERS AND MANHOLE STRUCTURES TO BE ABANDONED ARE TO BE COMPLETELY REMOVED. EXCAVATIONS ARE TO BE REINSTATED WITH WELL COMPACTED TYPE 1 GRANULAR SUB-BASE MATERIAL..
19. REFER TO DRG No. 70079262-WSP-DR-507 FOR ADAPTABLE DRAINAGE STANDARD DETAILS FOR MANHOLES AND TRENCH REINSTATEMENT.

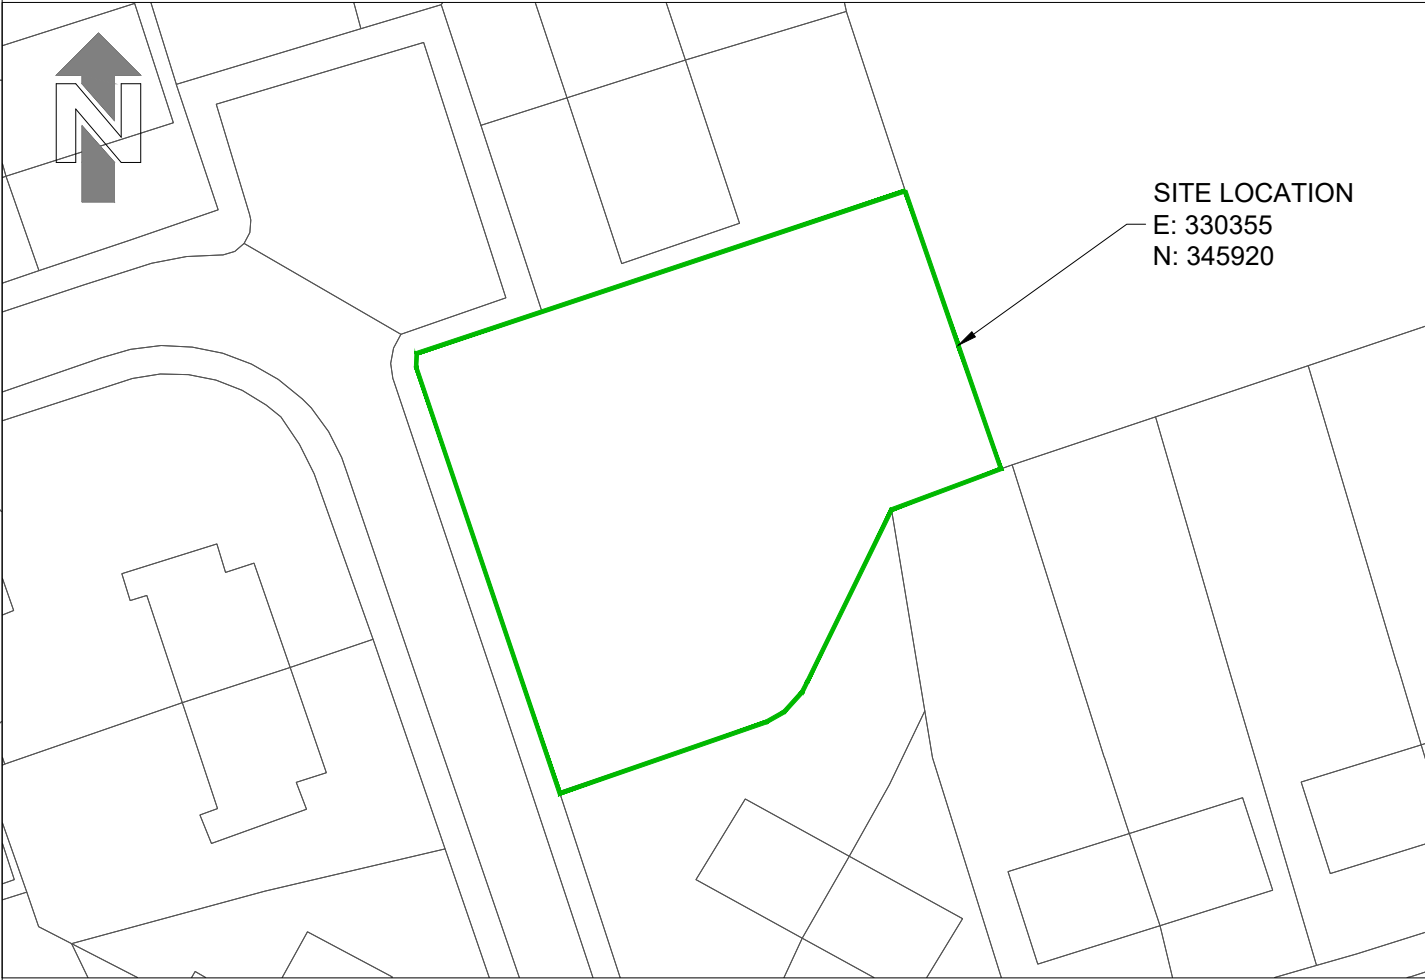

TENDER
NOT FOR CONSTRUCTION

NOTES:

1. THE WORKS SHALL BE IN ACCORDANCE WITH THE FOLLOWING SPECIFICATIONS, NATIONAL BUILDING SPECIFICATION (NBS) AND SEWERS FOR ADOPTION, 7TH EDITION.
2. THIS DRAWING IS TO BE READ IN CONJUNCTION WITH ALL OTHER RELEVANT ARCHITECTS, ENGINEERS AND SPECIALISTS DRAWINGS TOGETHER WITH THE APPROPRIATE SPECIFICATION.
3. EXISTING SEWER ALIGNMENTS ARE BASED UPON THE INVEK DRAINAGE SURVEY DATED 17.12.20 ALL RIGHTS RESERVED.
4. THE TOPOGRAPHIC SURVEY IS BASED UPON THE BATTLEFIELDS SURVEY DATED 01.12.20 ALL RIGHTS RESERVED.
5. IT IS THE CONTRACTOR'S RESPONSIBILITY TO CHECK ALL DIMENSIONS ON SITE. DIMENSIONS MUST NOT BE SCALED FROM THIS DRAWING. ANY DISCREPANCIES TO BE BROUGHT TO THE IMMEDIATE ATTENTION OF THE ENGINEER IN WRITING.
6. THIS DRAWING IS TO BE READ IN CONJUNCTION WITH ALL RELEVANT ENGINEERS DRAWINGS, ARCHITECTS DRAWINGS, MECHANICAL AND ELECTRICAL DRAWINGS AND SPECIFICATIONS.
7. THE LOCATION, LINE & LEVEL OF ALL KNOWN EXISTING BURIED SERVICE MAINS AND DRAINAGE PIPEWORK INDICATED ON THE DRAWINGS ARE APPROXIMATE AND FOR GUIDANCE PURPOSES ONLY. IT IS THE CONTRACTORS RESPONSIBILITY TO DETERMINE THEIR EXACT LINE & LEVEL, BY WAY OF HAND EXCAVATED TRIAL PITS, PRIOR TO THE COMMENCEMENT OF ANY EXCAVATION WORKS ON SITE. THE CONTRACTOR SHALL TAKE ALL NECESSARY PRECAUTIONS TO MAINTAIN THE STRUCTURAL INTEGRITY OF ALL ABOVE AND BELOW GROUND SERVICE MAINS / DRAINAGE INSTALLATIONS.
8. THE CONTRACTOR MUST COMPLY WITH ALL CURRENT LEGISLATION RELATING TO HEALTH & SAFETY.
9. ALL LEVELS ARE TO ORDNANCE DATUM.
10. ALL SURPLUS EXCAVATED MATERIAL SHALL BE DISPOSED OF OFF SITE.
11. THE MAIN CONTRACTOR IS RESPONSIBLE FOR THE DESIGN OF ALL TEMPORARY WORKS, AND IS ALSO RESPONSIBLE FOR THE SAFE MAINTENANCE AND STABILITY OF EXISTING BUILDINGS AT ALL TIMES.
12. THE MAIN CONTRACTOR IS RESPONSIBLE FOR THE MITIGATION OF ALL OCCURRENCES OF GROUND WATER DURING THE CONSTRUCTION PERIOD.
13. THE CONTRACTOR SHALL MAKE ALLOWANCE FOR RAISING / LOWERING ALL EXISTING ACCESS COVERS & FRAMES TO SUIT NEW FINISHED LEVELS.
14. ALL SOFT / HARD PAVED AREAS AFFECTED BY THE WORKS SHALL BE FULLY REINSTATED UPON COMPLETION OF THE WORKS. ALL SURFACE MARKINGS DAMAGED BY THE WORKS SHALL BE FULLY REINSTATED.

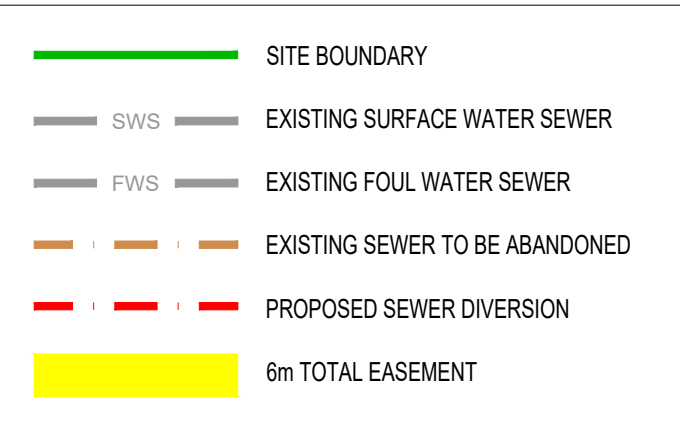

P03	28/07/2021	CR	TENDER ISSUE, TO BE USED FOR INFORMATION PURPOSES ONLY.	VW	MW
P02	02/06/2021	CR	NOTE 15 ADDED	VW	MW
P01	19/05/2021	CR	SECTION 185 APPLICATION	VW	MW
REV	DATE	BY	DESCRIPTION	CHK	APP

DRAWING STATUS: D2 - FOR TENDER

wsp

Opus House, Yale Business Village, Wrexham Technology Park, Wrexham, LL13 7YL, UK
T+ 44 (0) 1978 368 100
wsp.com

CLIENT:

wrexham
COUNCIL WREXHAM COUNCIL
COUNCIL WREXHAM COUNCIL

SITE/PROJECT: HEOL OFFA, JOHNSTOWN - WREXHAM

TITLE: DWR CYMRU WELSH WATER
SECTION 185
PROPOSED FOUL SEWER DIVERSION

SCALE @ A1: AS SHOWN	CHECKED: VM	APPROVED: MAW
PROJECT NO: 70079262	DESIGNED: CR	DRAWN: CR
	DATE: APRIL 2021	

DRAWING No: 70079262-WSP-DR-503	REV: P03
------------------------------------	-------------

© WSP UK Ltd