



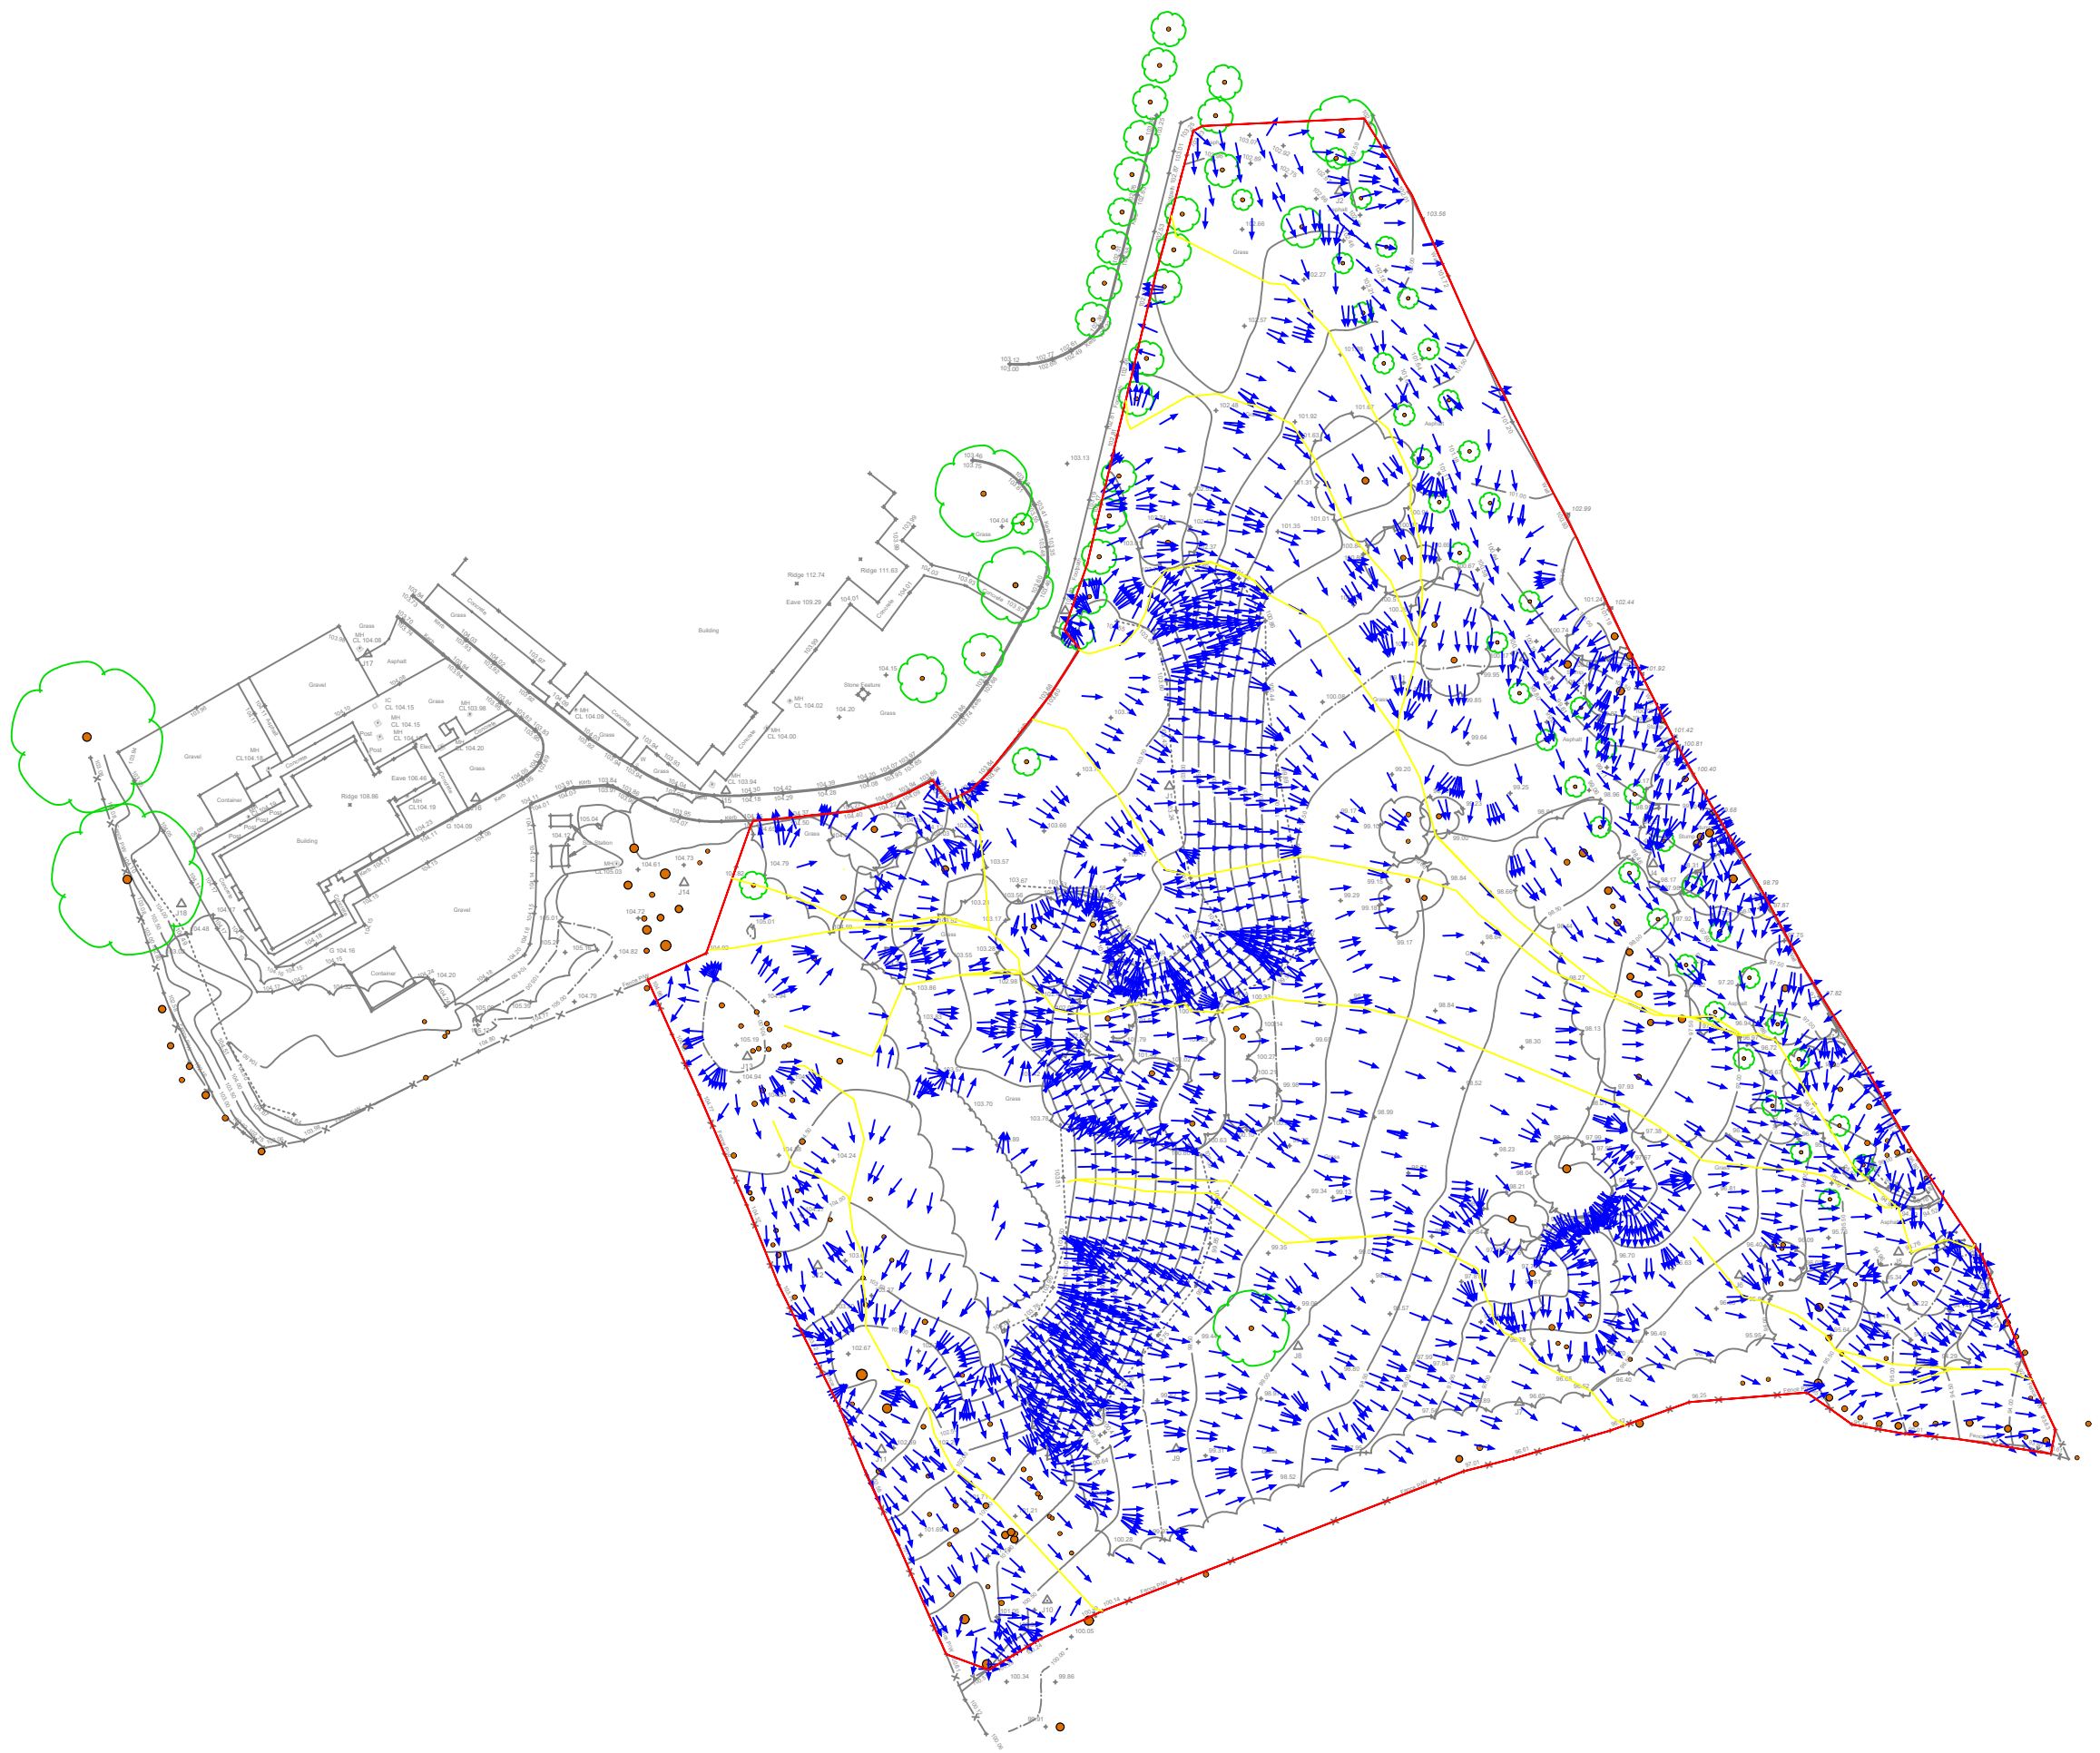

EXISTING FLOOD
ROUTING
1:1000

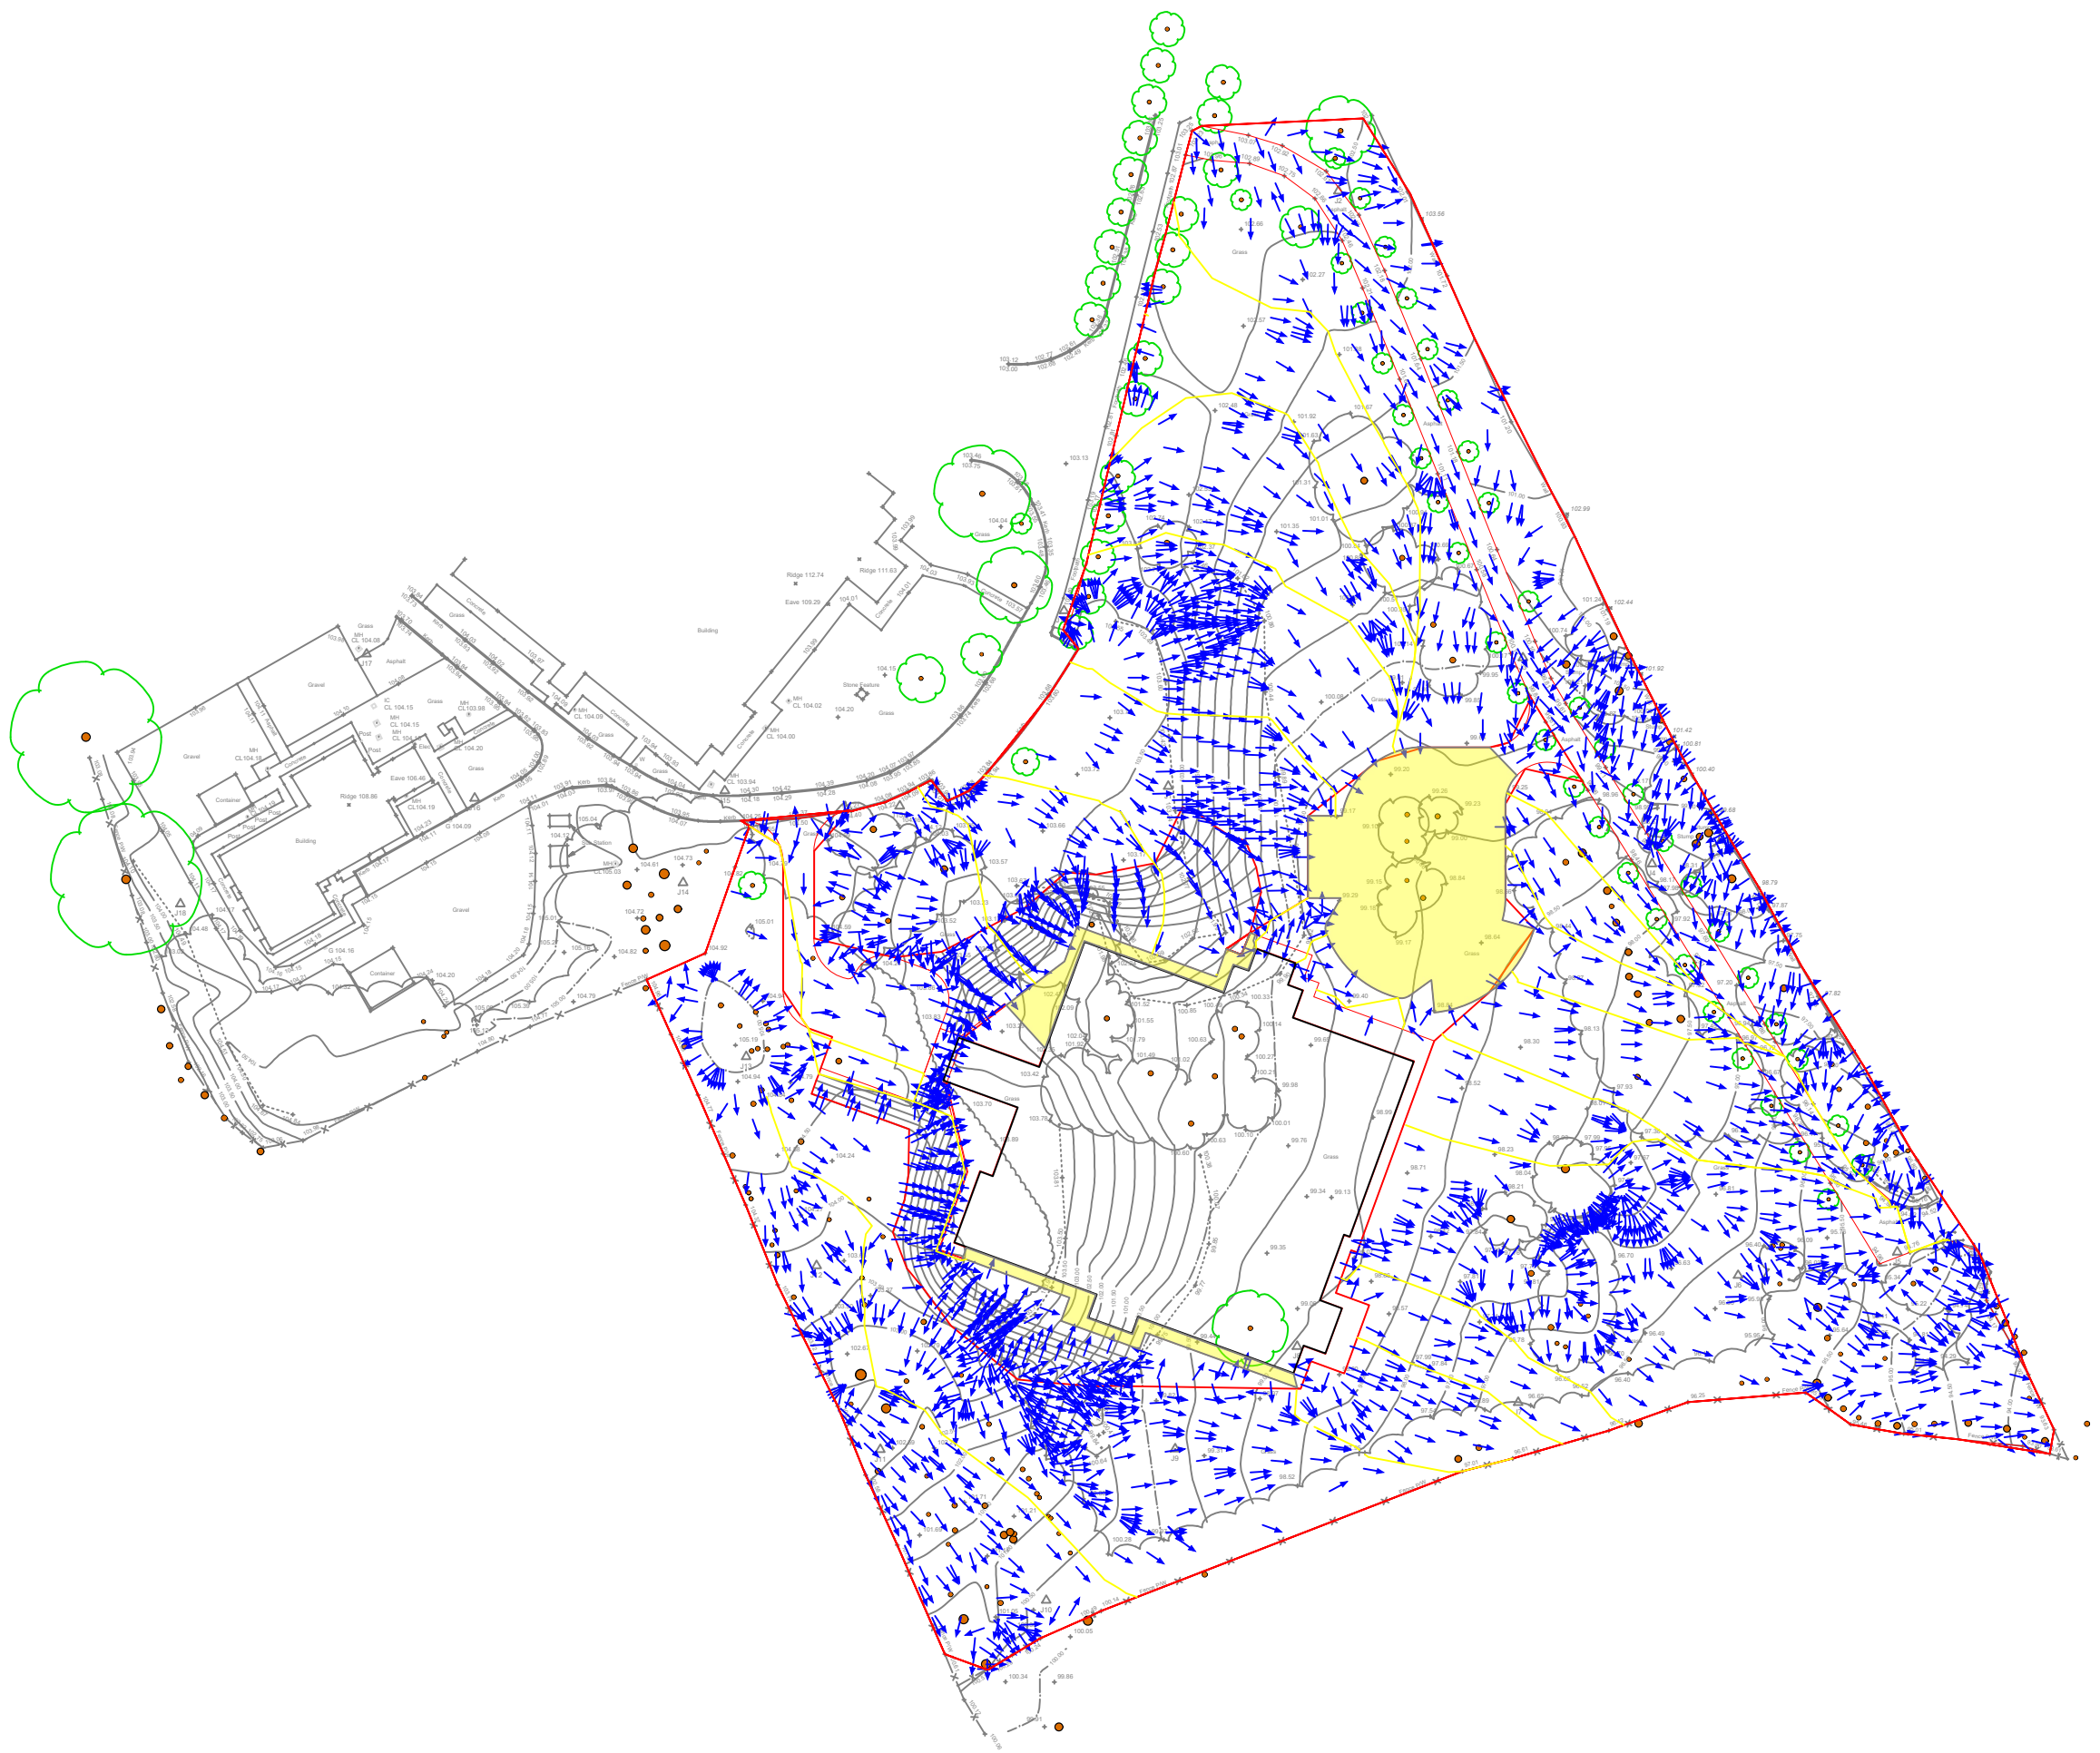

PROPOSED FLOOD
ROUTING
1:1000

KEY

FLOOD ROUTING

WATER DROPLET ROUTE

POTENTIAL SURFACE WATER FLOODING

REV	DATE	DESCRIPTION	BY	CHK	APP
REVISIONS					
CLIENT					
CARROLL					
PROJECT					
New Extra Care Wrexham					
TITLE					
Existing and Proposed Flood Routing					
DATRYNS Caernarfon: Unit 6 Block A, Dwy Ffynnon Caernarfon, LL55 1TH Tel: 01286 671027 Mold: St Andrews Business Centre, Queens Lane, Mold, CH7 1XB Tel: 01352 706205 info@datrys.coop www.datrys.net					
DRAWN JP		CHECKED JA		PASSED	
DATE 14.01.21		CLIENT'S REF.			
SCALE AT A1		AS SHOWN		AUTOCAD REF. 20294/505	
DRAWING No. 20294/505					REVISION