


Elevation B-B

Scale: 1: 200 @ A3

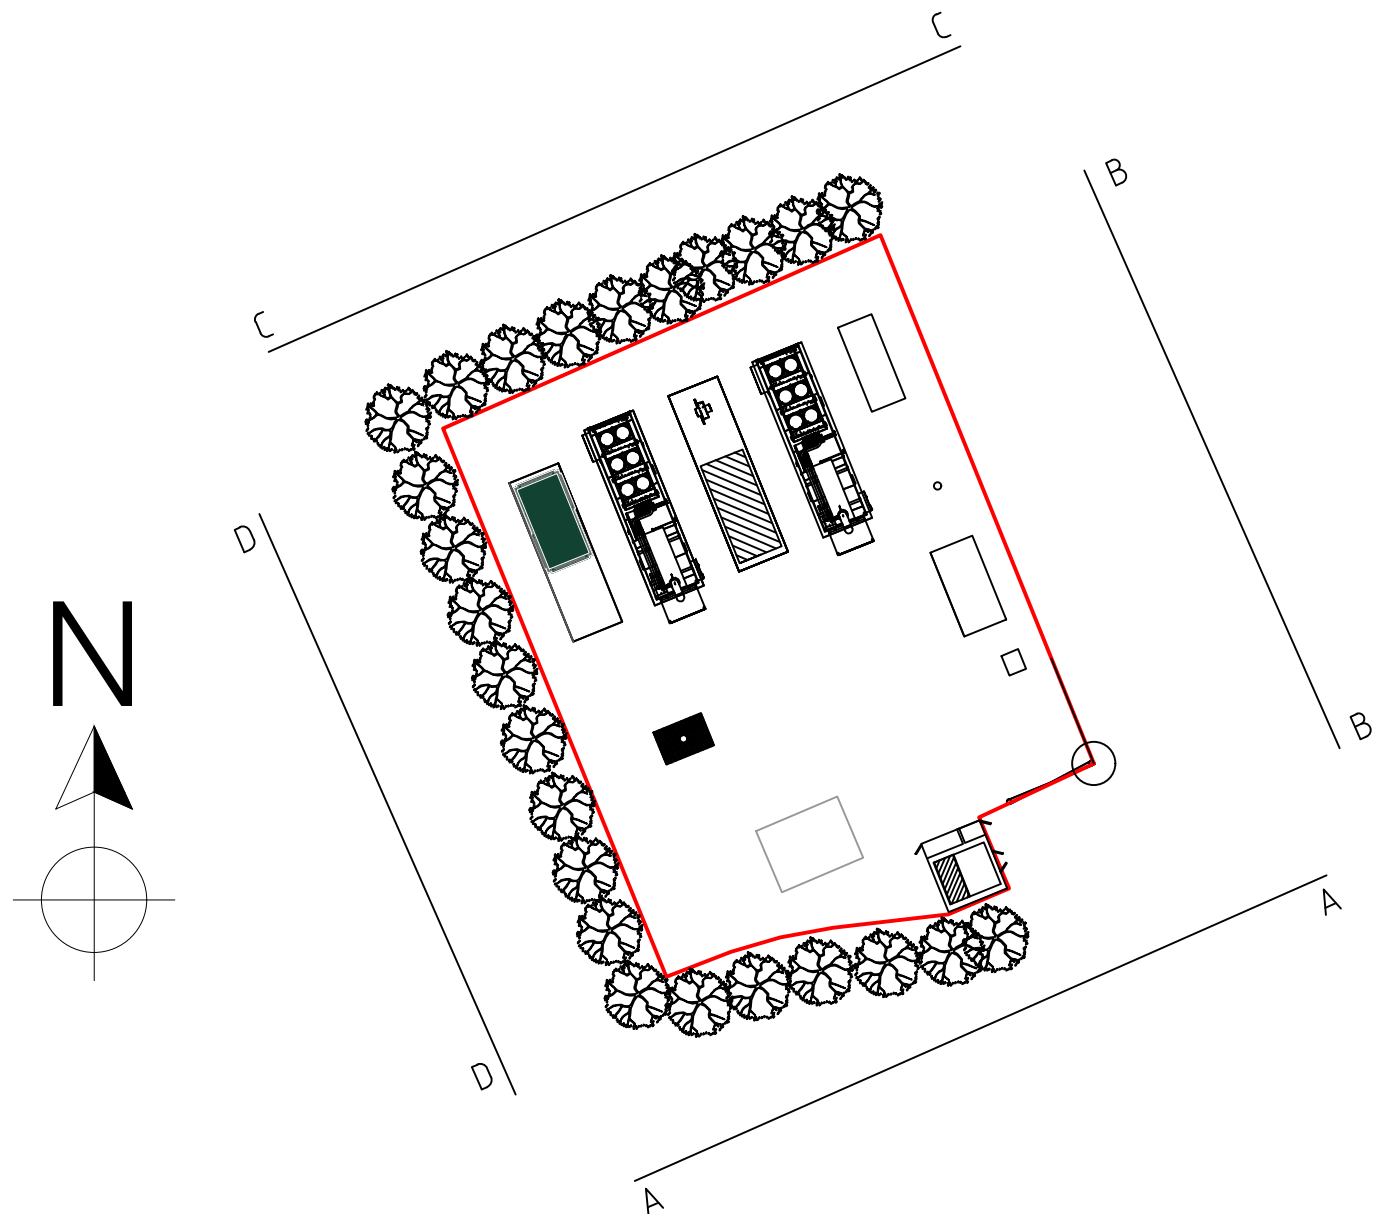

Scale: 1: 500 @ A3

LEGEND

A	17/9/21	Scales added
Rev. Suffix	Date	Details

SITE

LLAY
GRID GENERATION SITE

TITLE

COMPOUND ELEVATION
B-B

DWG. No. BN004-0-Llay-002.S	REV A
SCALE AS SHOWN	DATE 17/9/21
DRAWN DT	STATUS Proposed



Biogas Technology Limited
Edison House
Daniel Adamson Road
Salford
Manchester
M50 1DT
Telephone (0161) 660 2222



Ylem Energy Limited
Edison House
Daniel Adamson Road
Salford M50 1DT
Telephone +44 (0) 161 660 2222
Email info@ylemenergy.com
YlemEnergy.com
Registered in England No. 02152229