


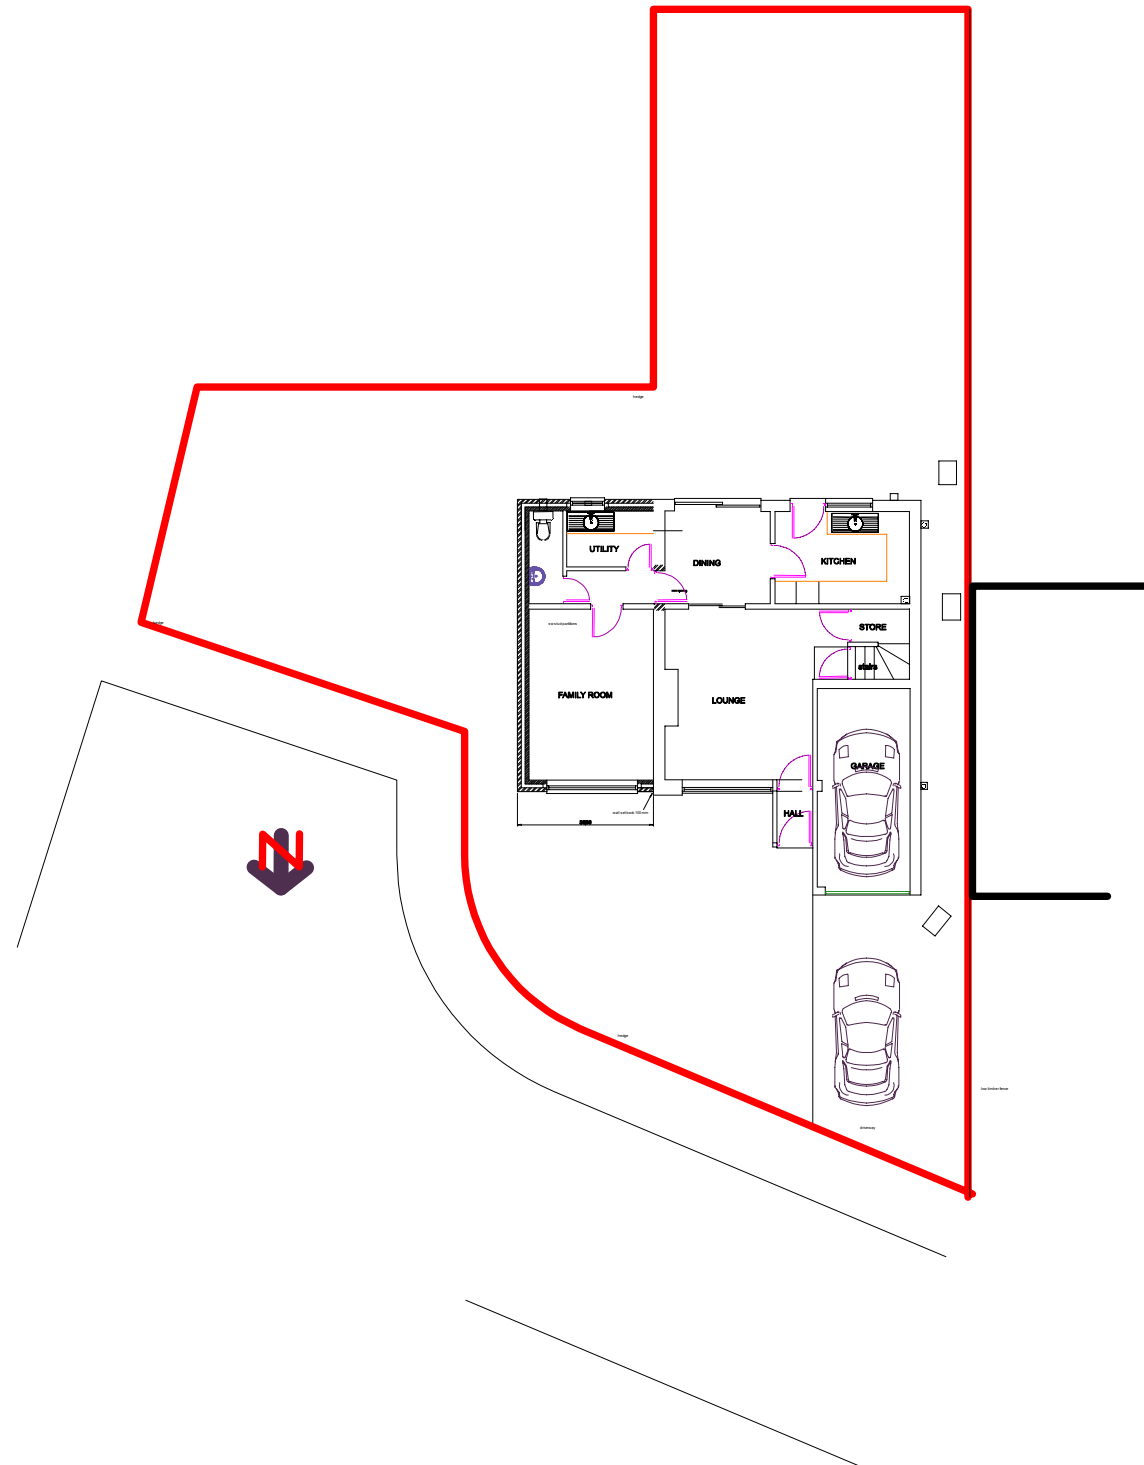

PROPOSED TWO STOREY EXTENSION
AT 20 YARWOOD DRIVE WREXHAM LL139UJ

FOR MR S JONES

BLOCK PLAN

Scale 1:200 Date Oct 21 Dwg No SJ07a

Rev A Planning submission Oct 21