


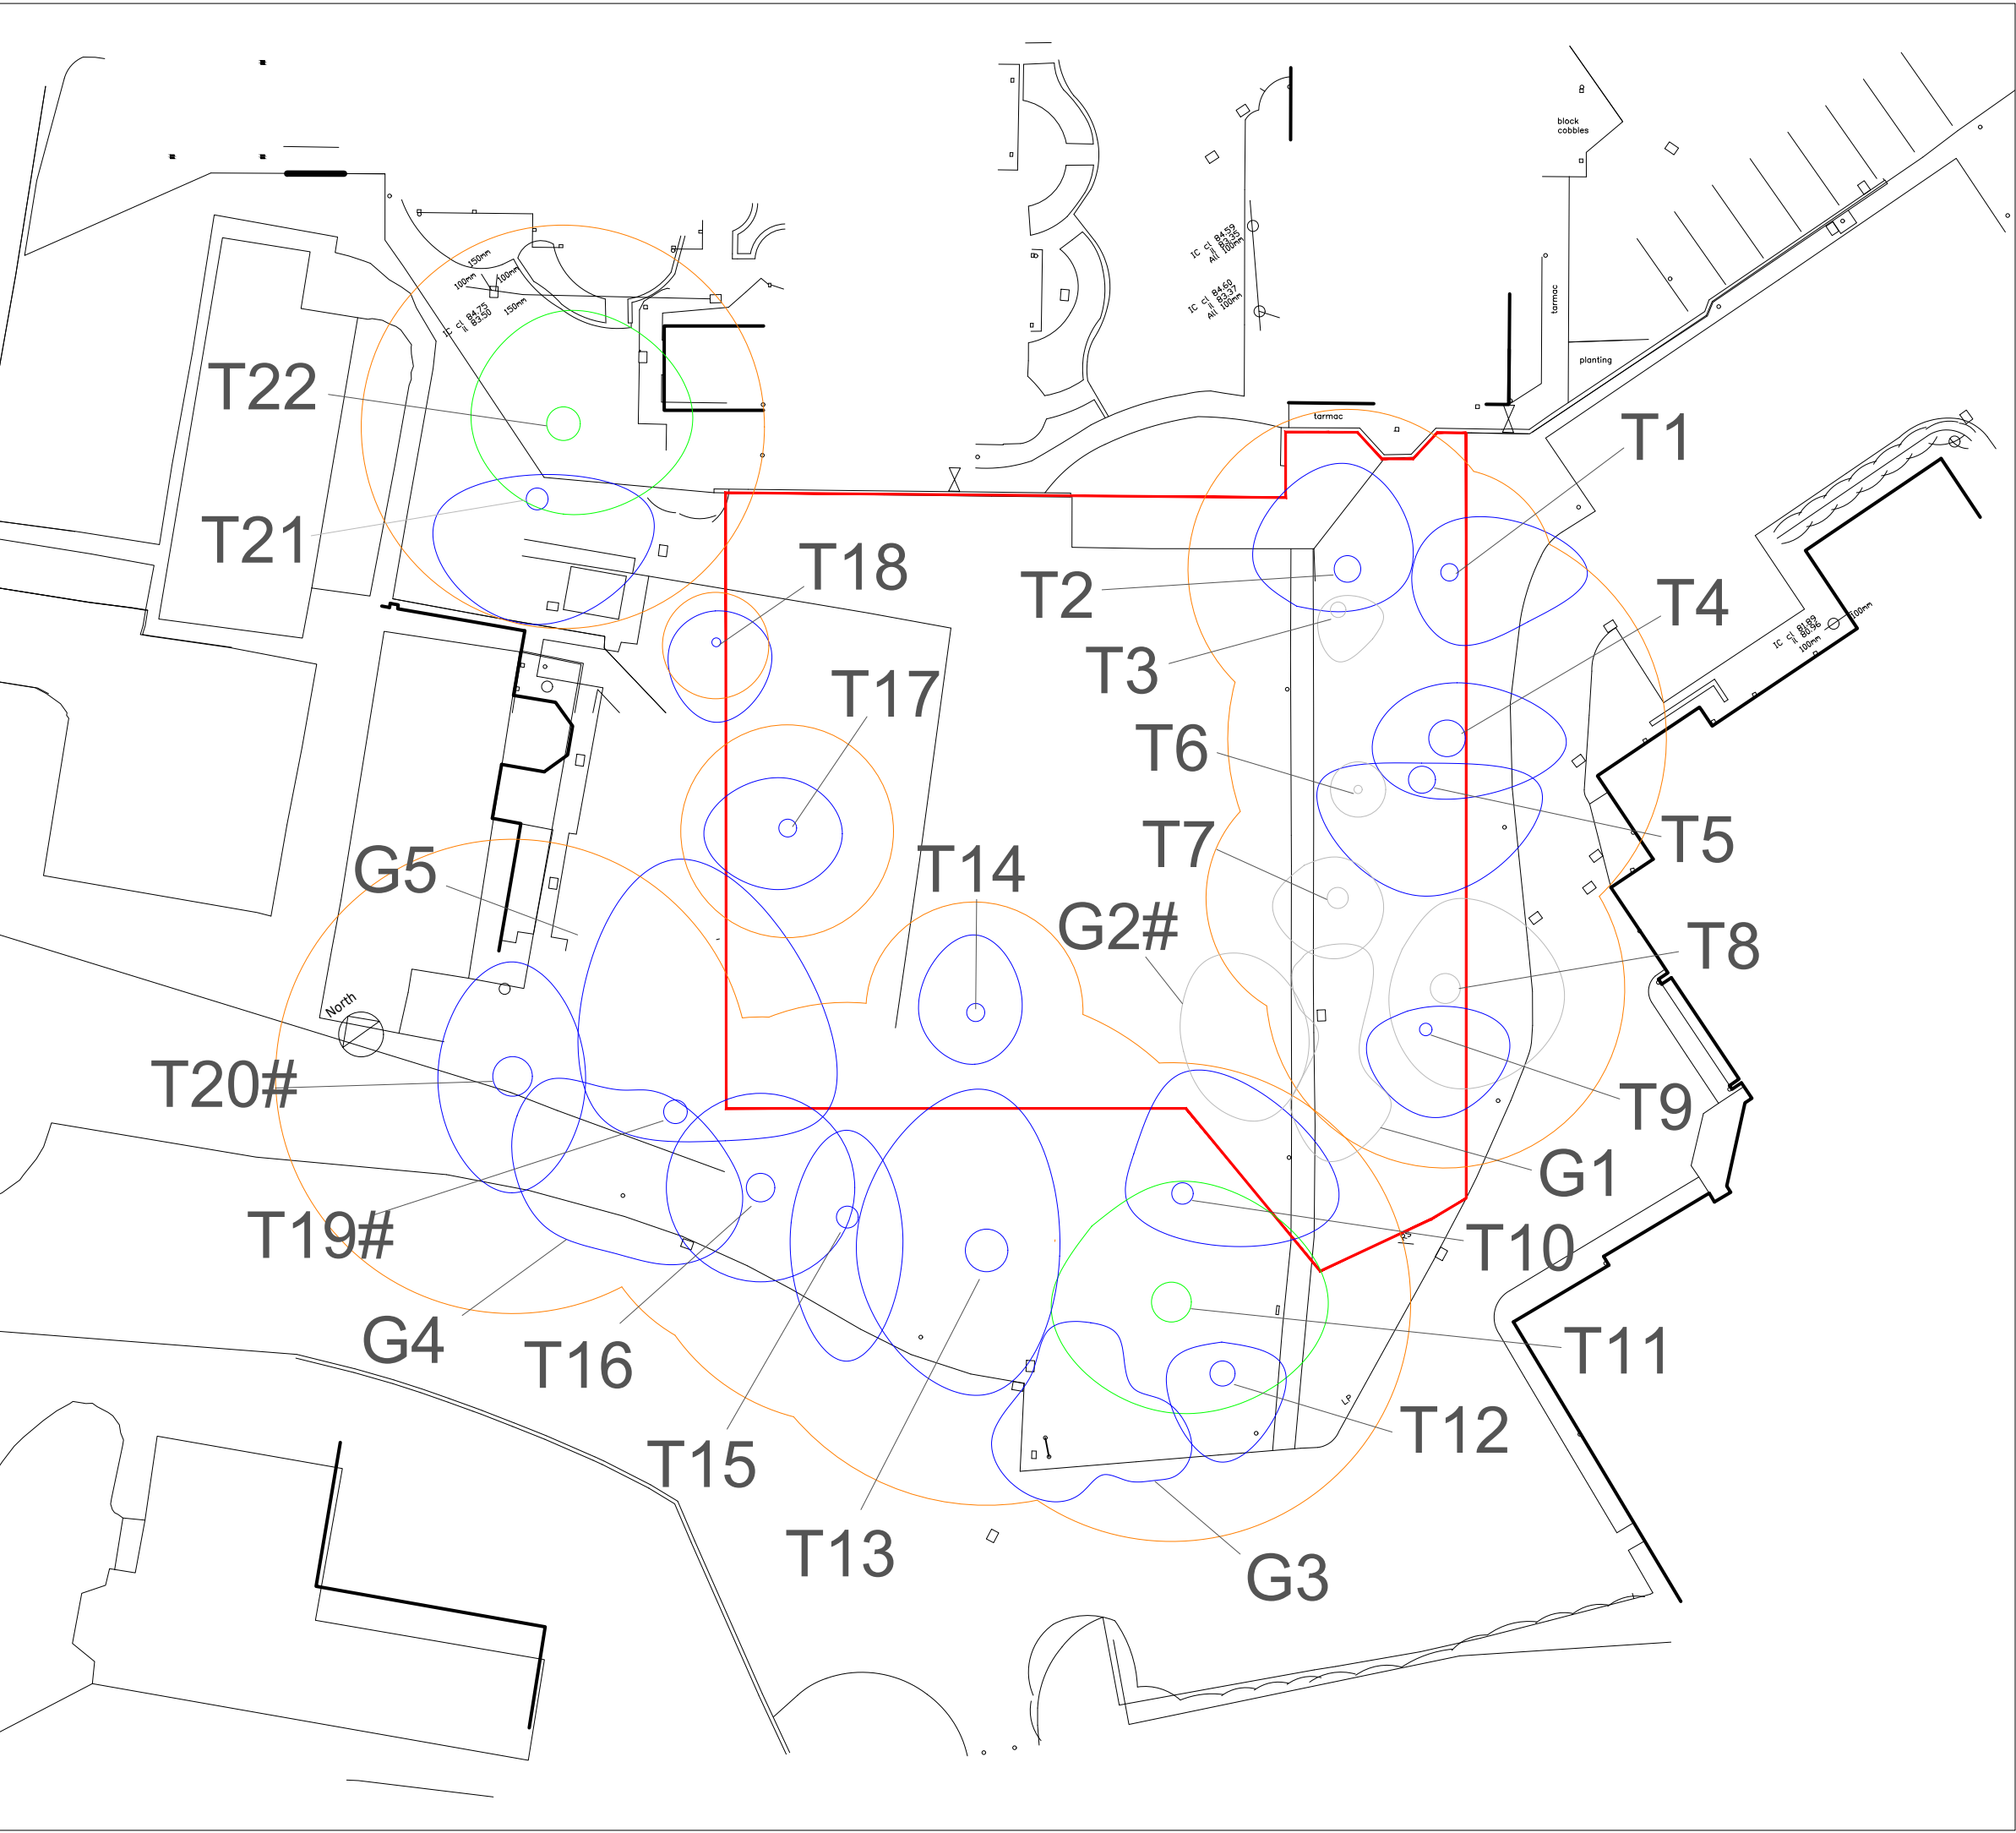

KEY

T1

Individual trees

G1

Groups of trees

Root Protection Area (RPA)

Lease boundary

#

Approximate location
(features not shown on topo)

Tree Quality Categorisation

Category A trees/groups

Category B trees/groups

Category C trees/groups

Category U trees/groups

Note: Categorisation based on BS5837:2012
This drawing should be read in conjunction
with the respective Arboricultural Data Sheets

Amendments			
Rev	Date	Description	
		Enfys Ecology Llys Garth Garth Road Bangor LL57 2RT	
Project			
Nightingale House Hospice Tree Survey			
Drawing Title			
Tree Constraints Plan			
Drawn by	Drawing number	Scale	Date
RNT	D.RTA.12.01	1:500 @ A3	30/09/20