




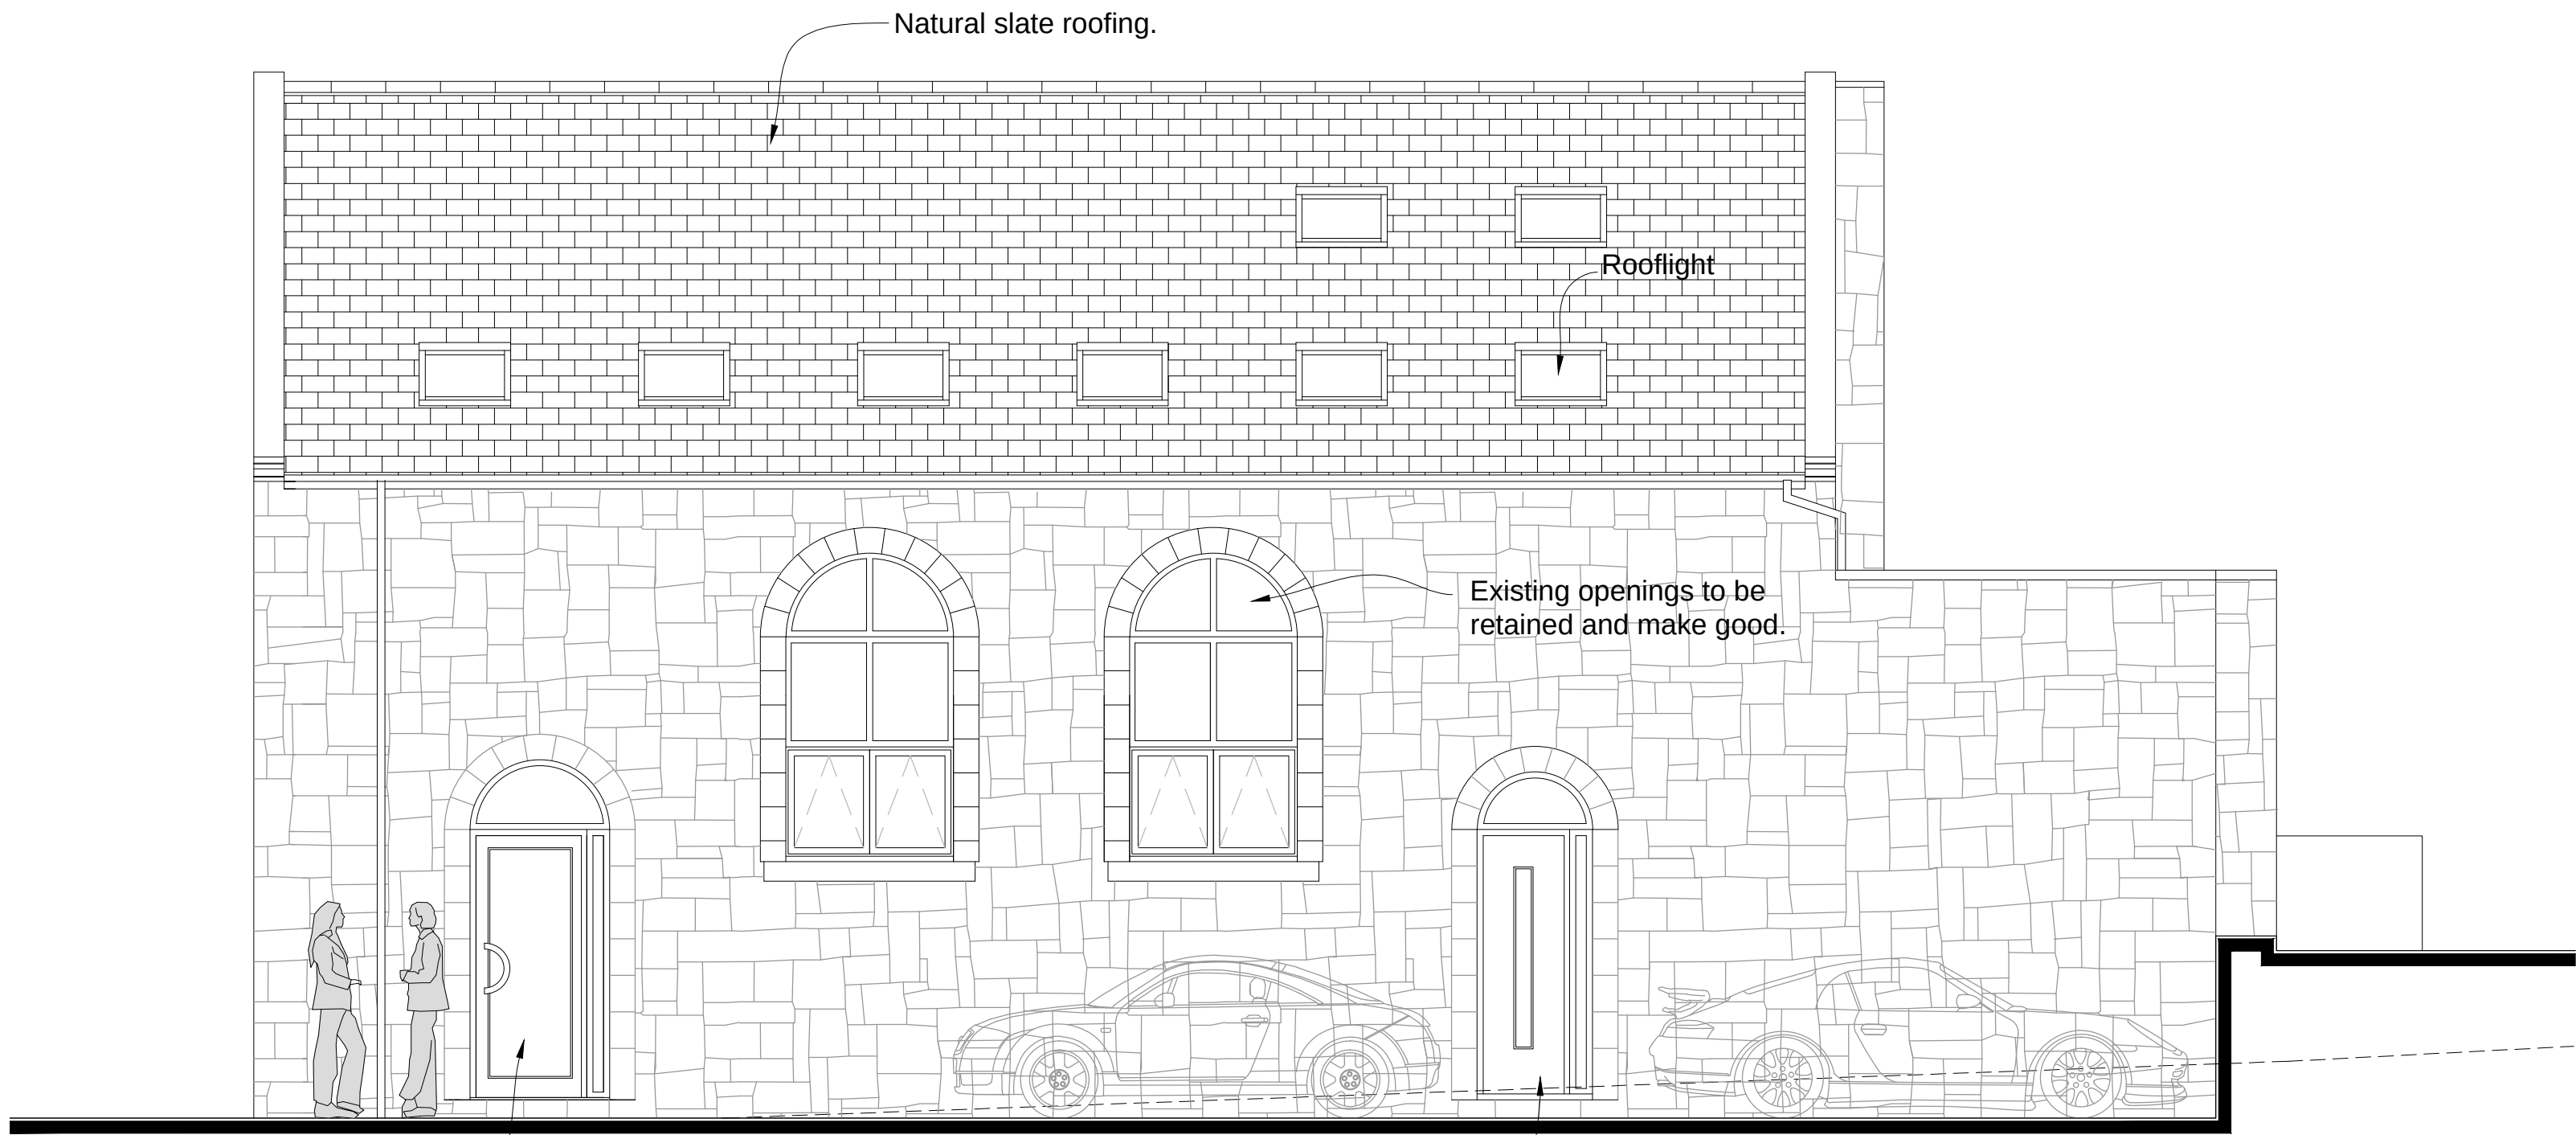


Proposed Side Elevation

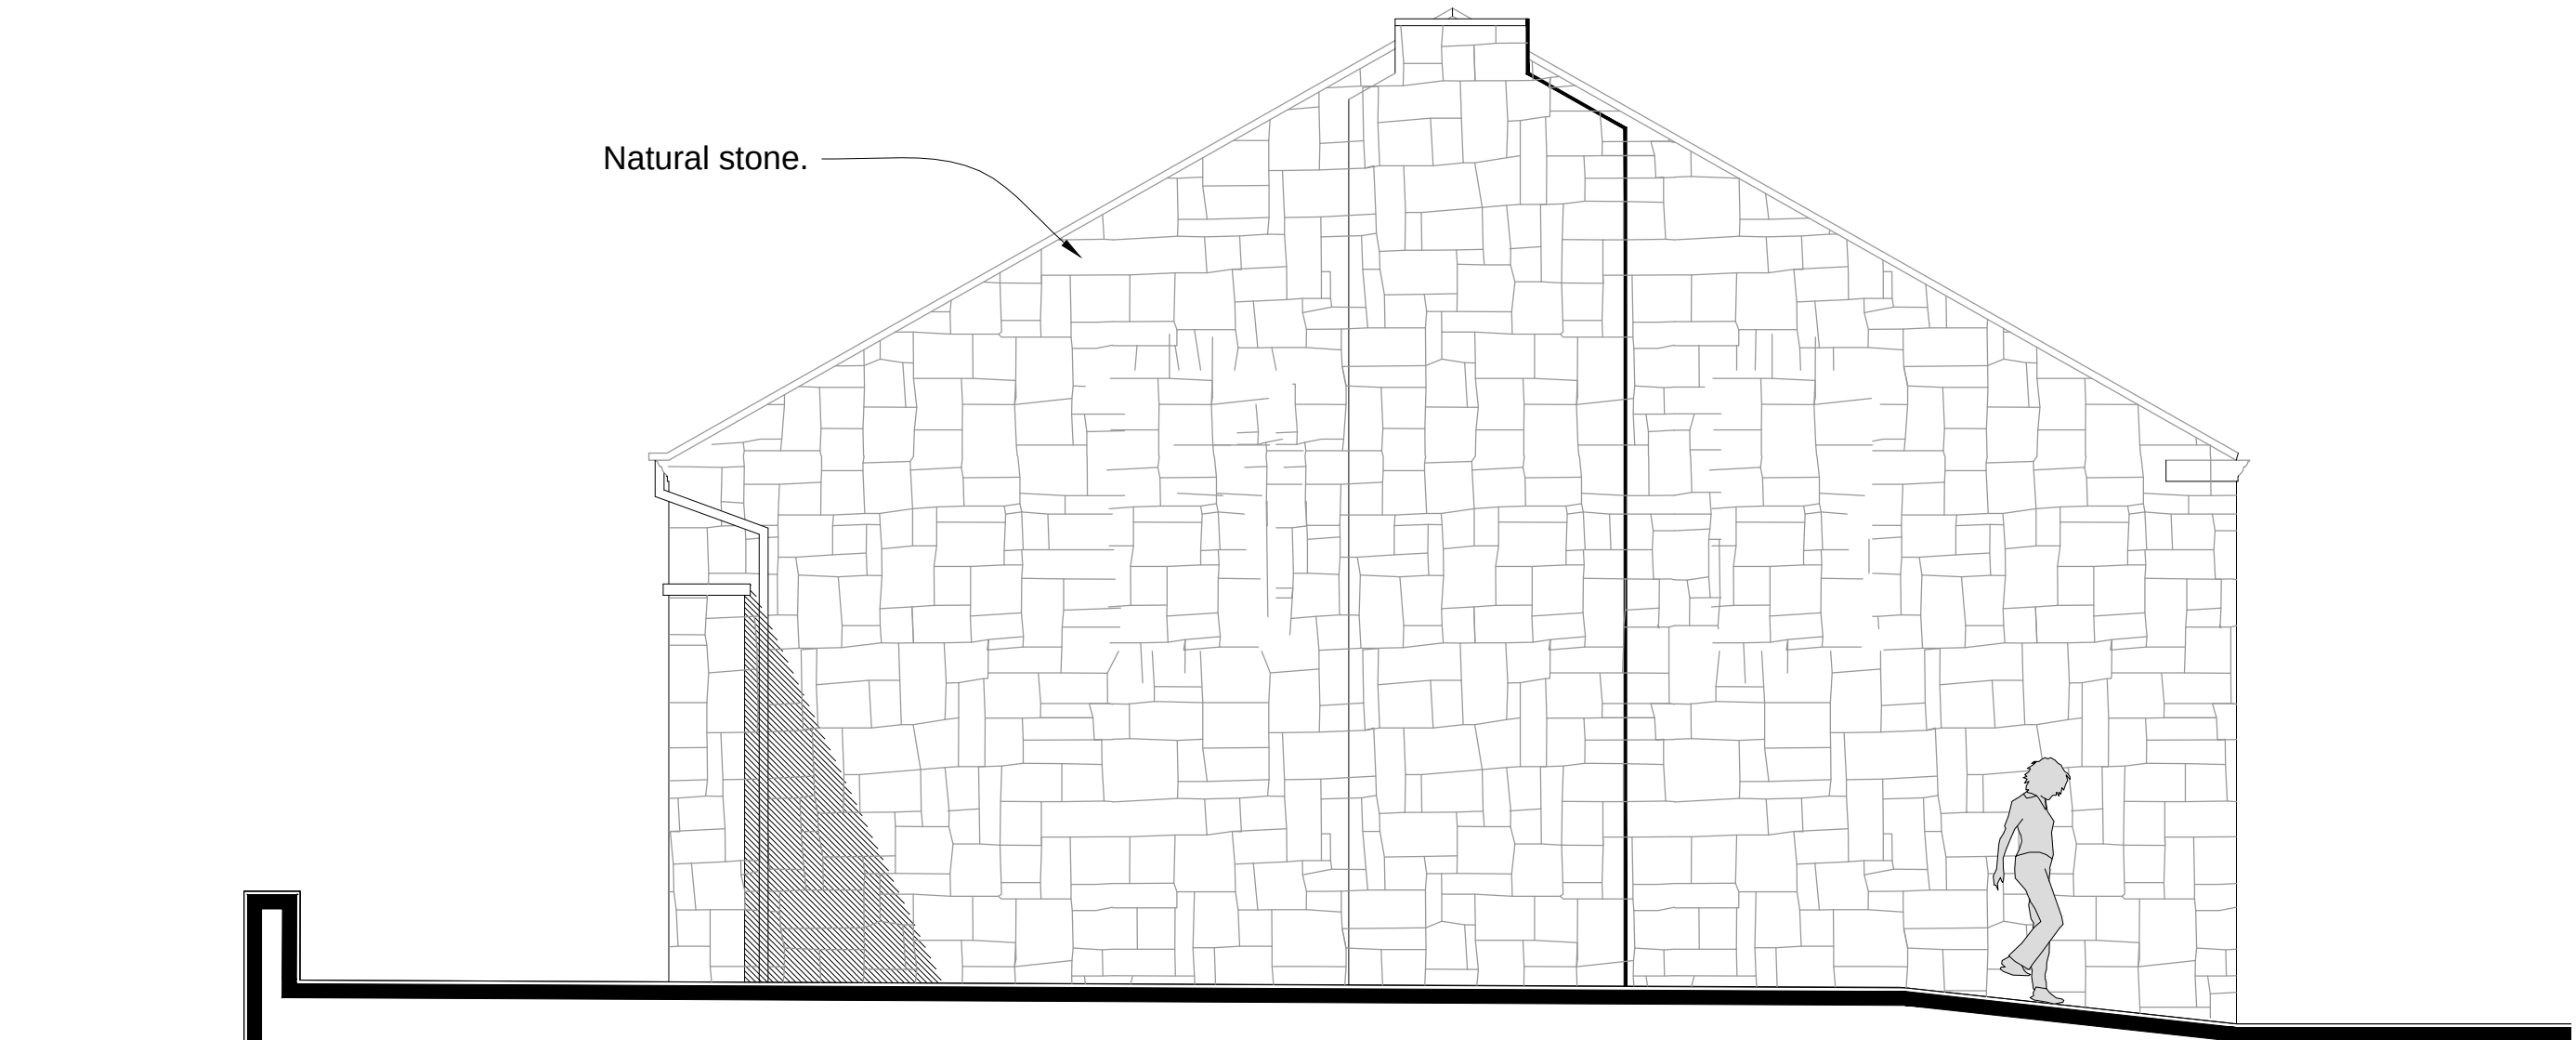

Proposed Rear Elevation

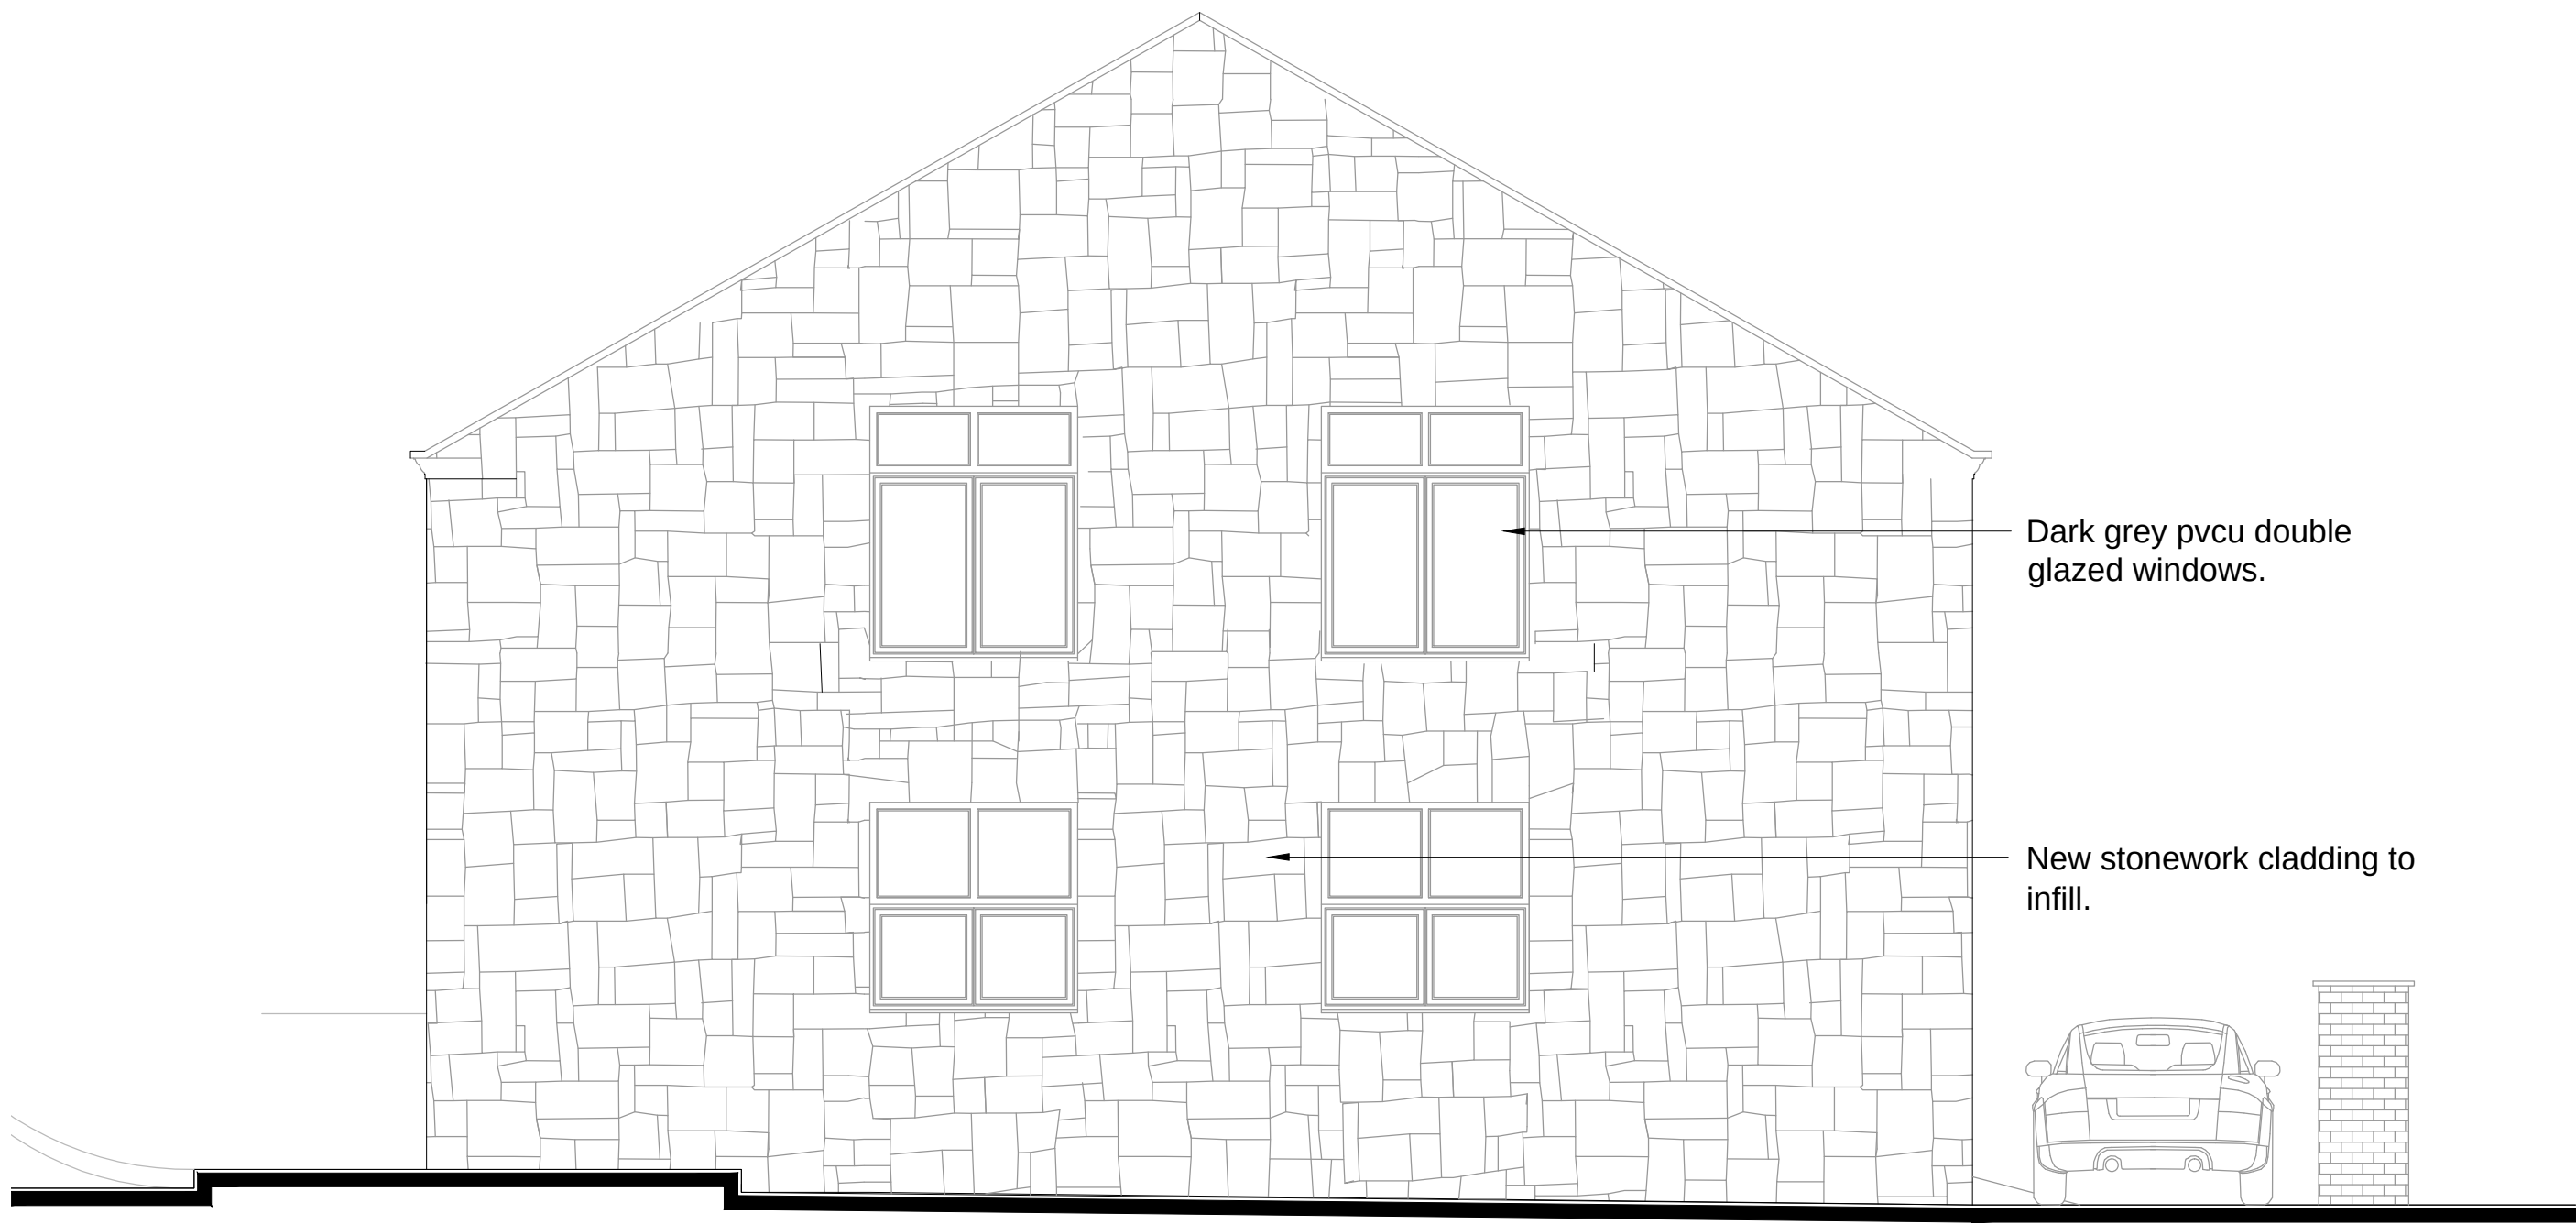

Proposed Front Elevation

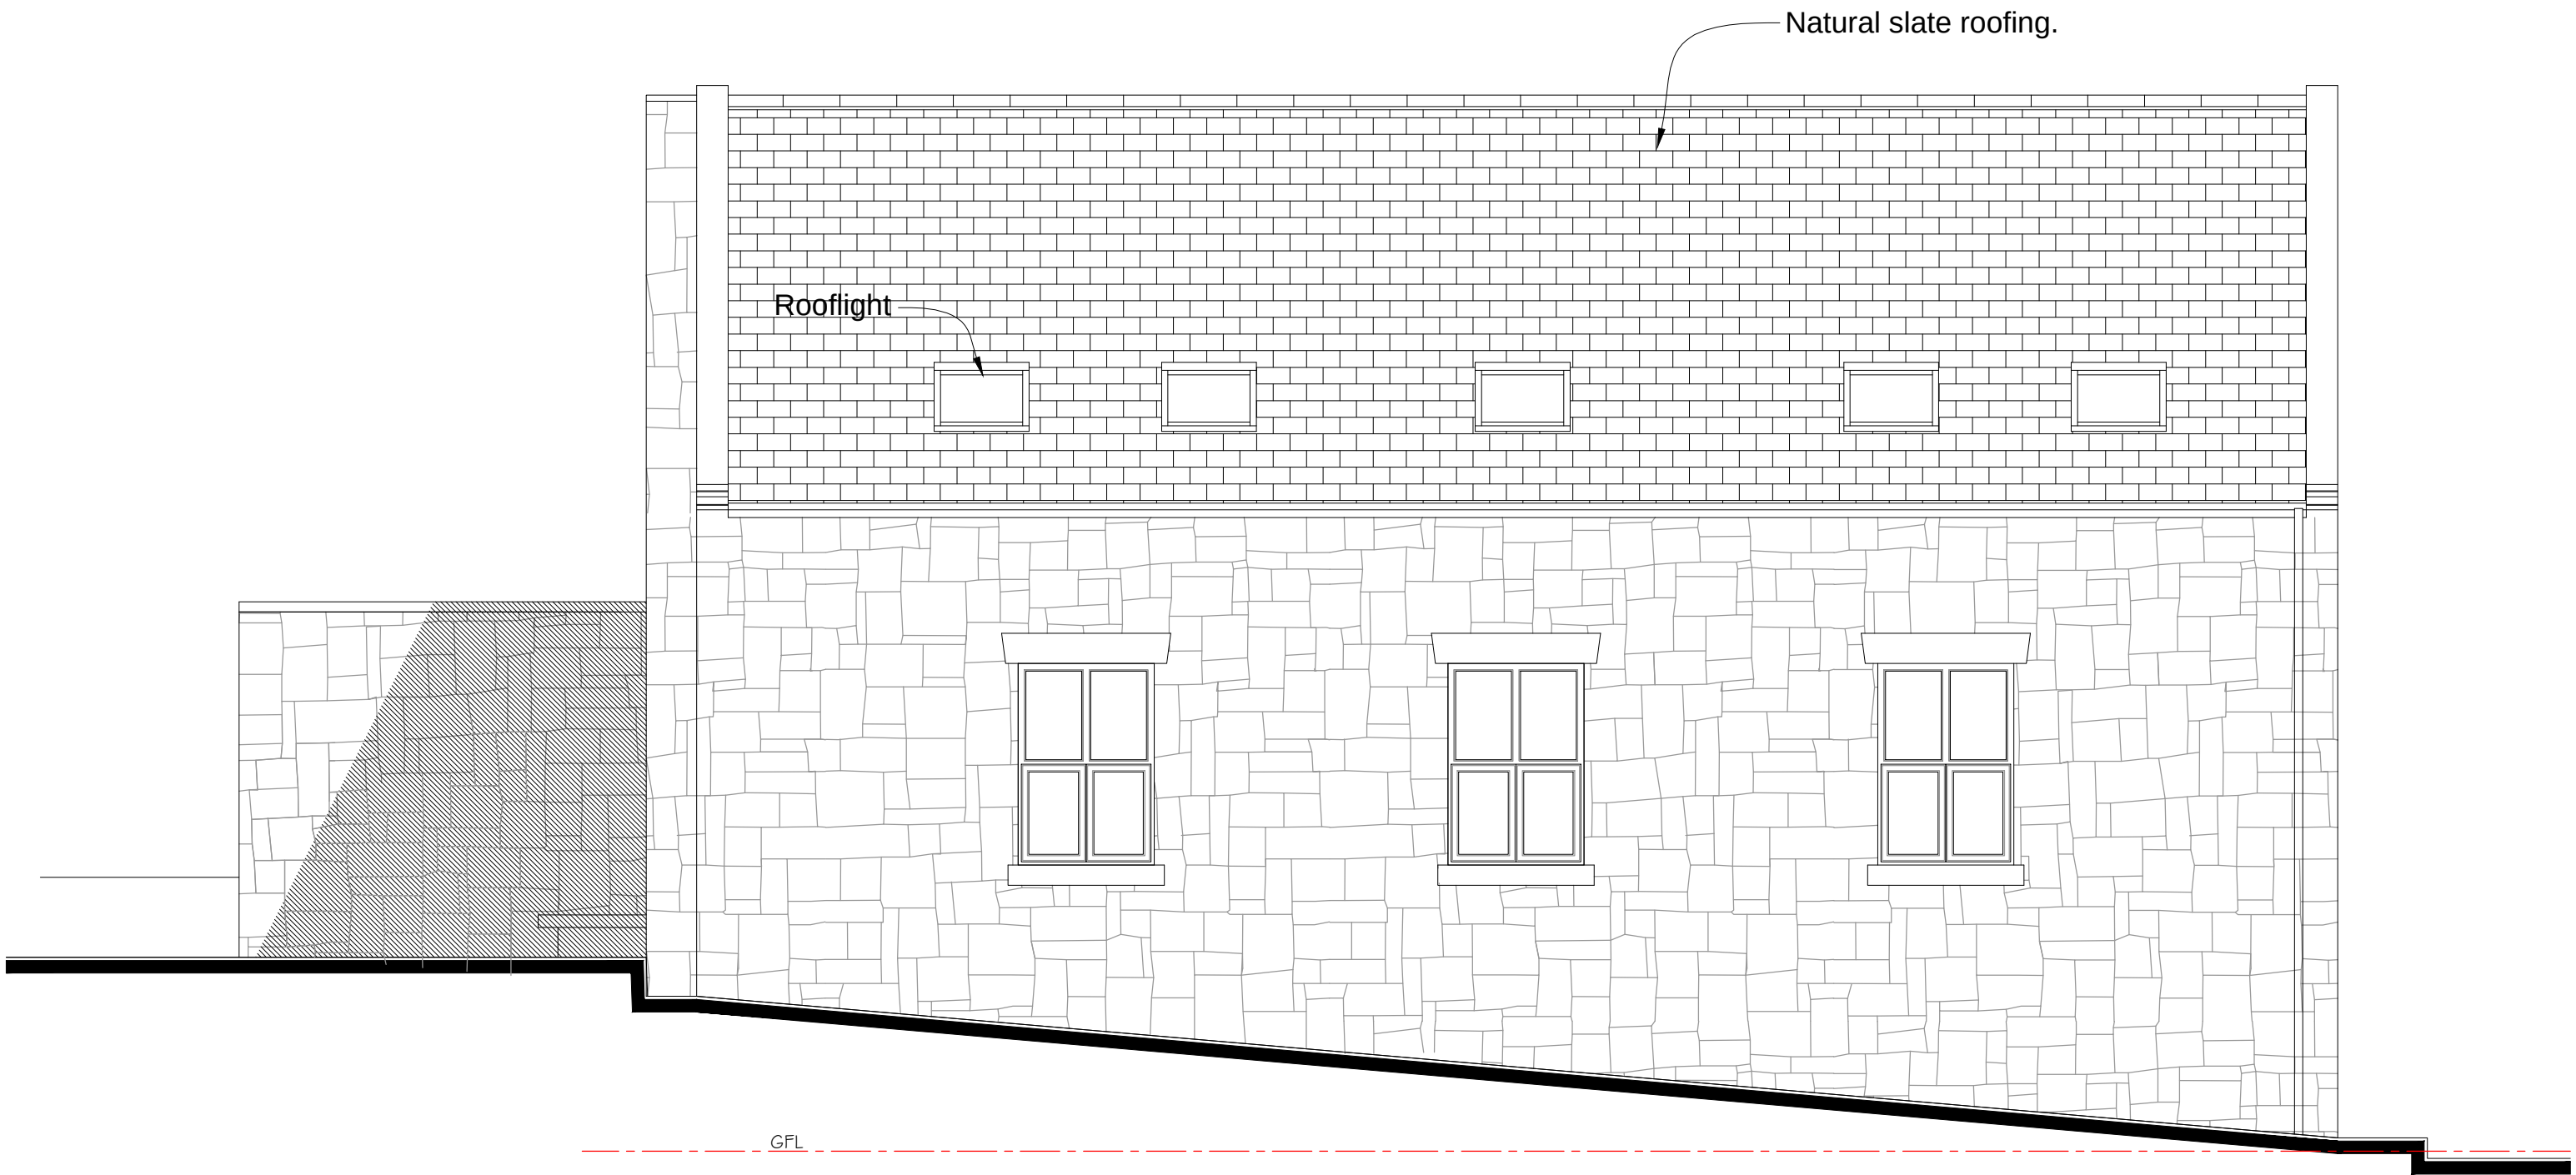

Proposed Side Elevation