


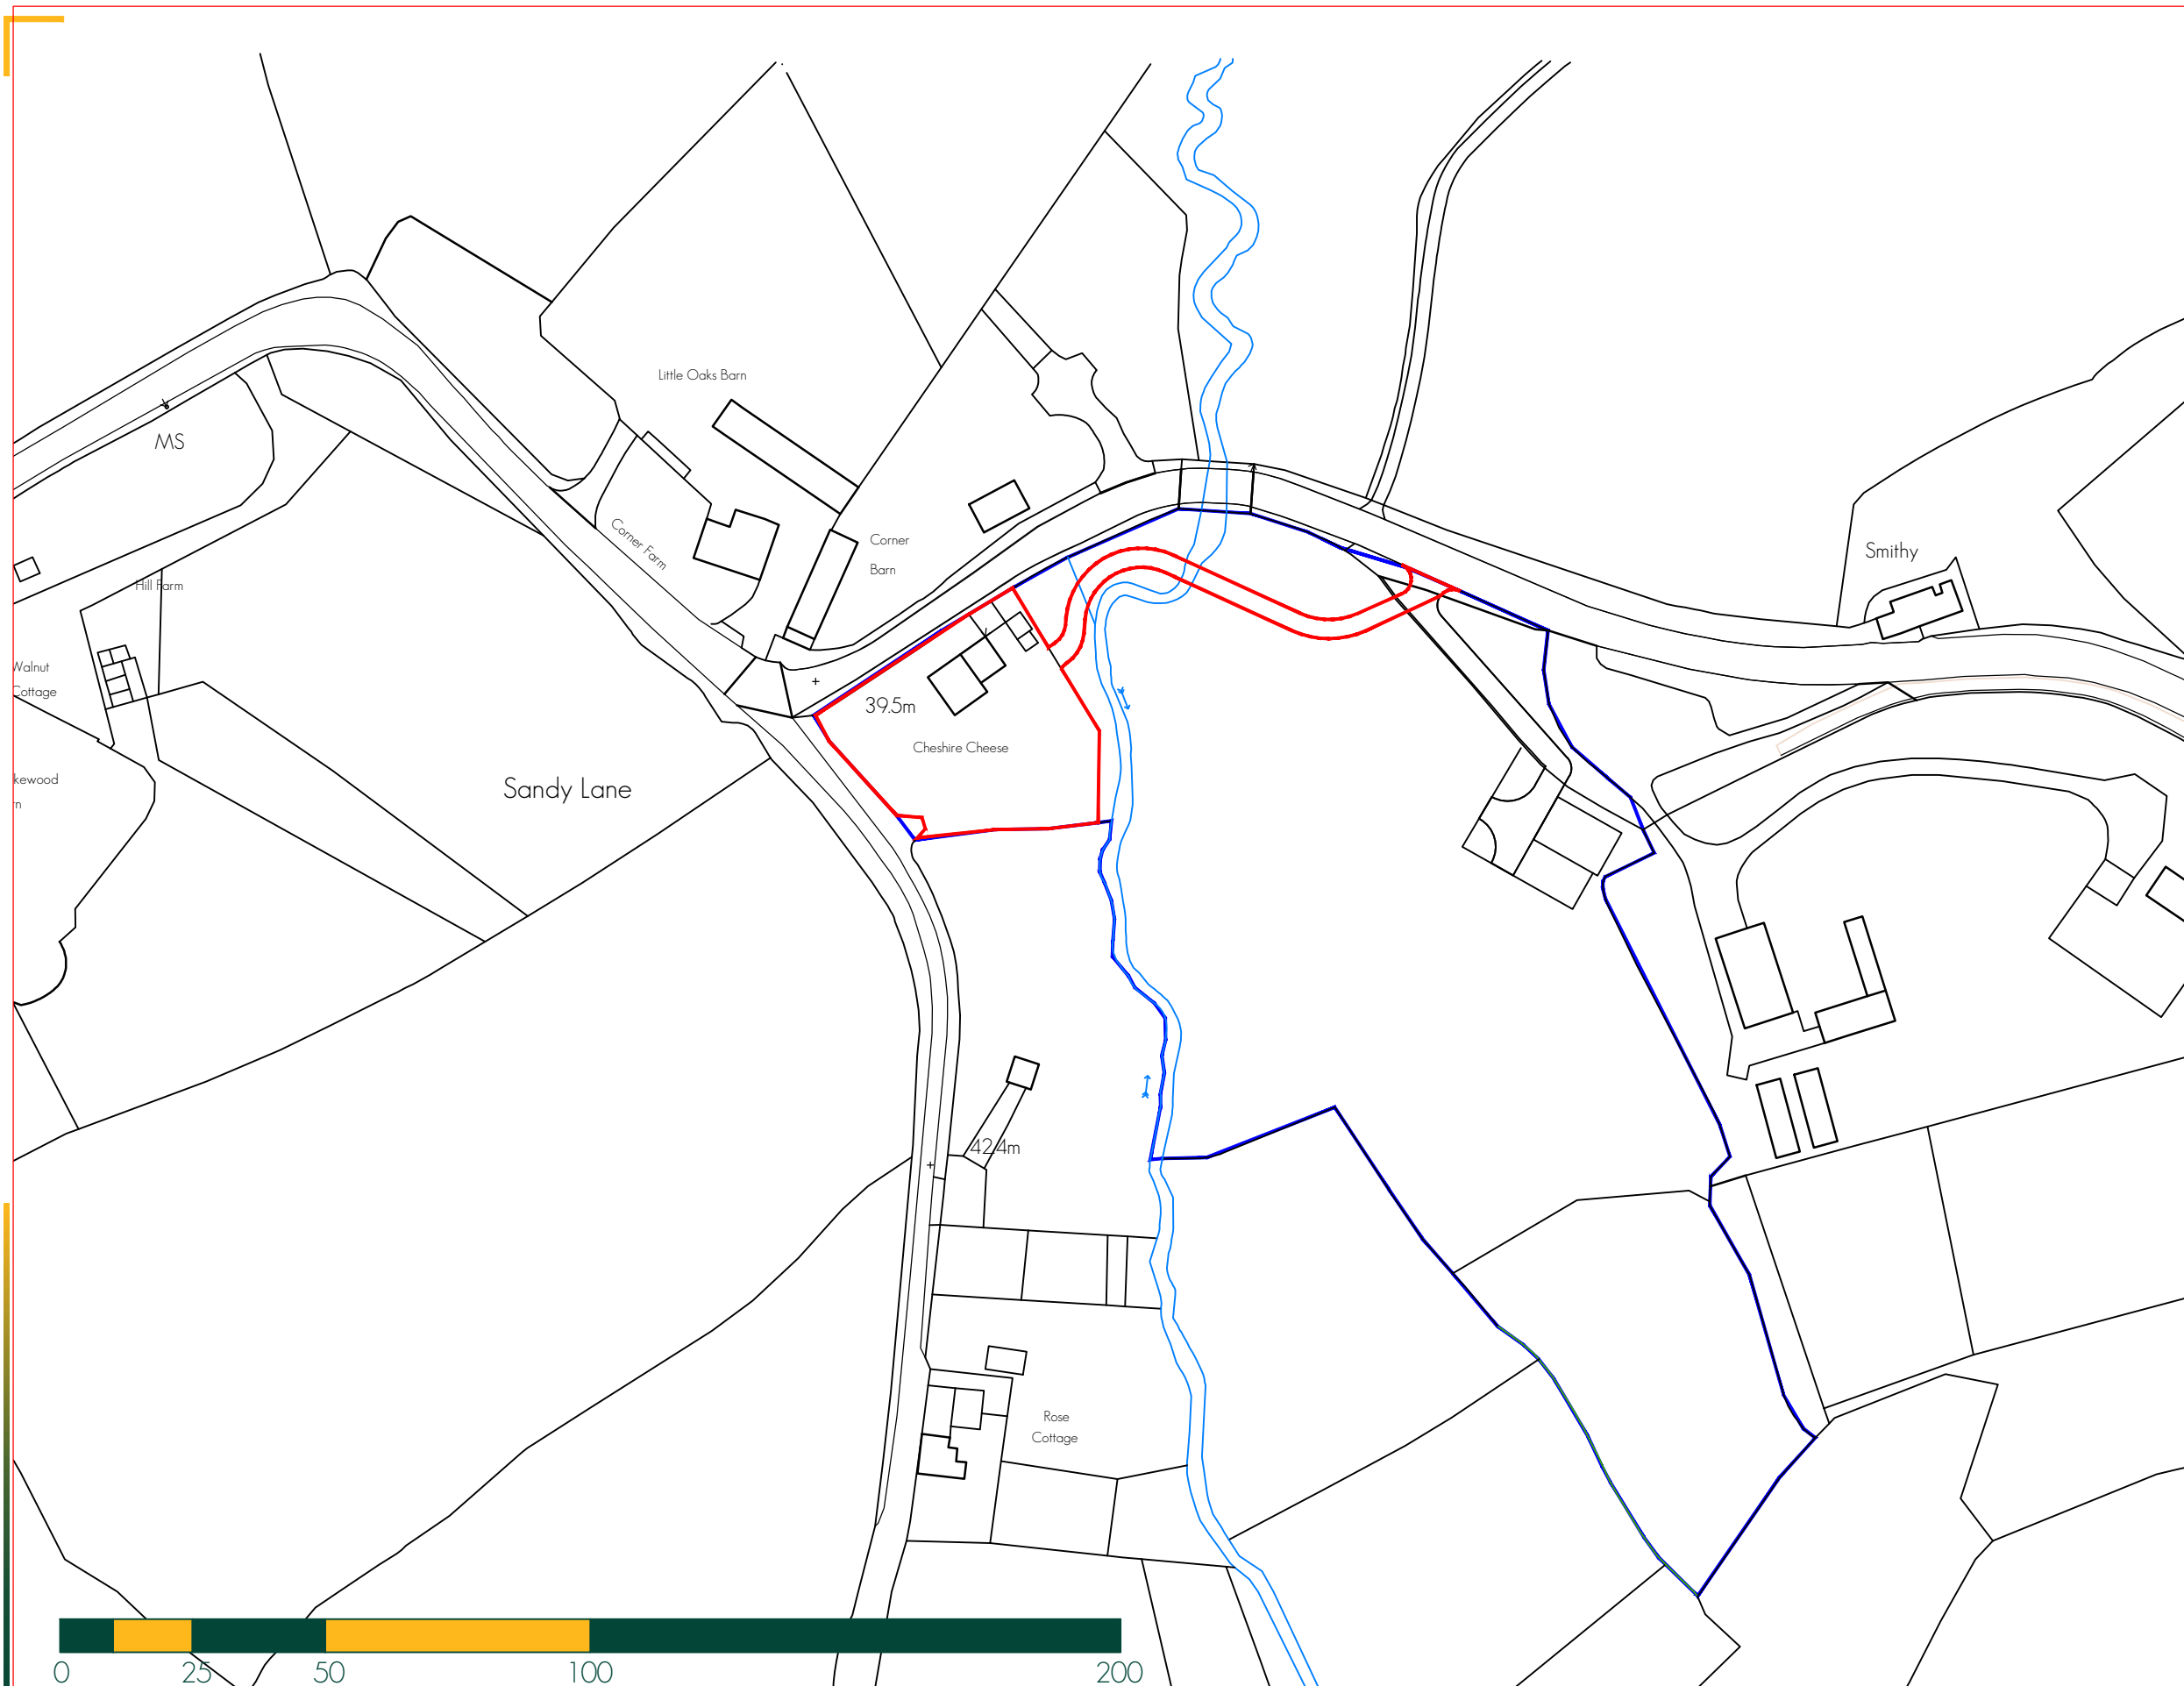

OS Mapping obtained from Promap Licence No. 100022432
Reproduced by Berrys under OS Licence No. 100003668
This drawing is the property of Berrys. It shall not be copied
or scanned, in part or whole, without prior consent of Berrys.
Please do not scale from this drawing. All dimensions are to
be checked on site.

Site Area:
1924.43 m²
0.19 hectares
0.4 acres

Drawing Revisions:

A	
---	--

BERRYS

PROPERTY | BUSINESS | PLANNING

01743 271967 | SY2 6LG

www.berrys.uk.com

Client:

R T Evason & Sons

Project:

New vehicular access, Overton Road,
Penley, LL13 0LU

Drawing:

Location Plan

Drawing Number:	Rev.	Scale	Paper	Drawn By: GW
SA36154-01		1:1250	A3	Date: March 2020