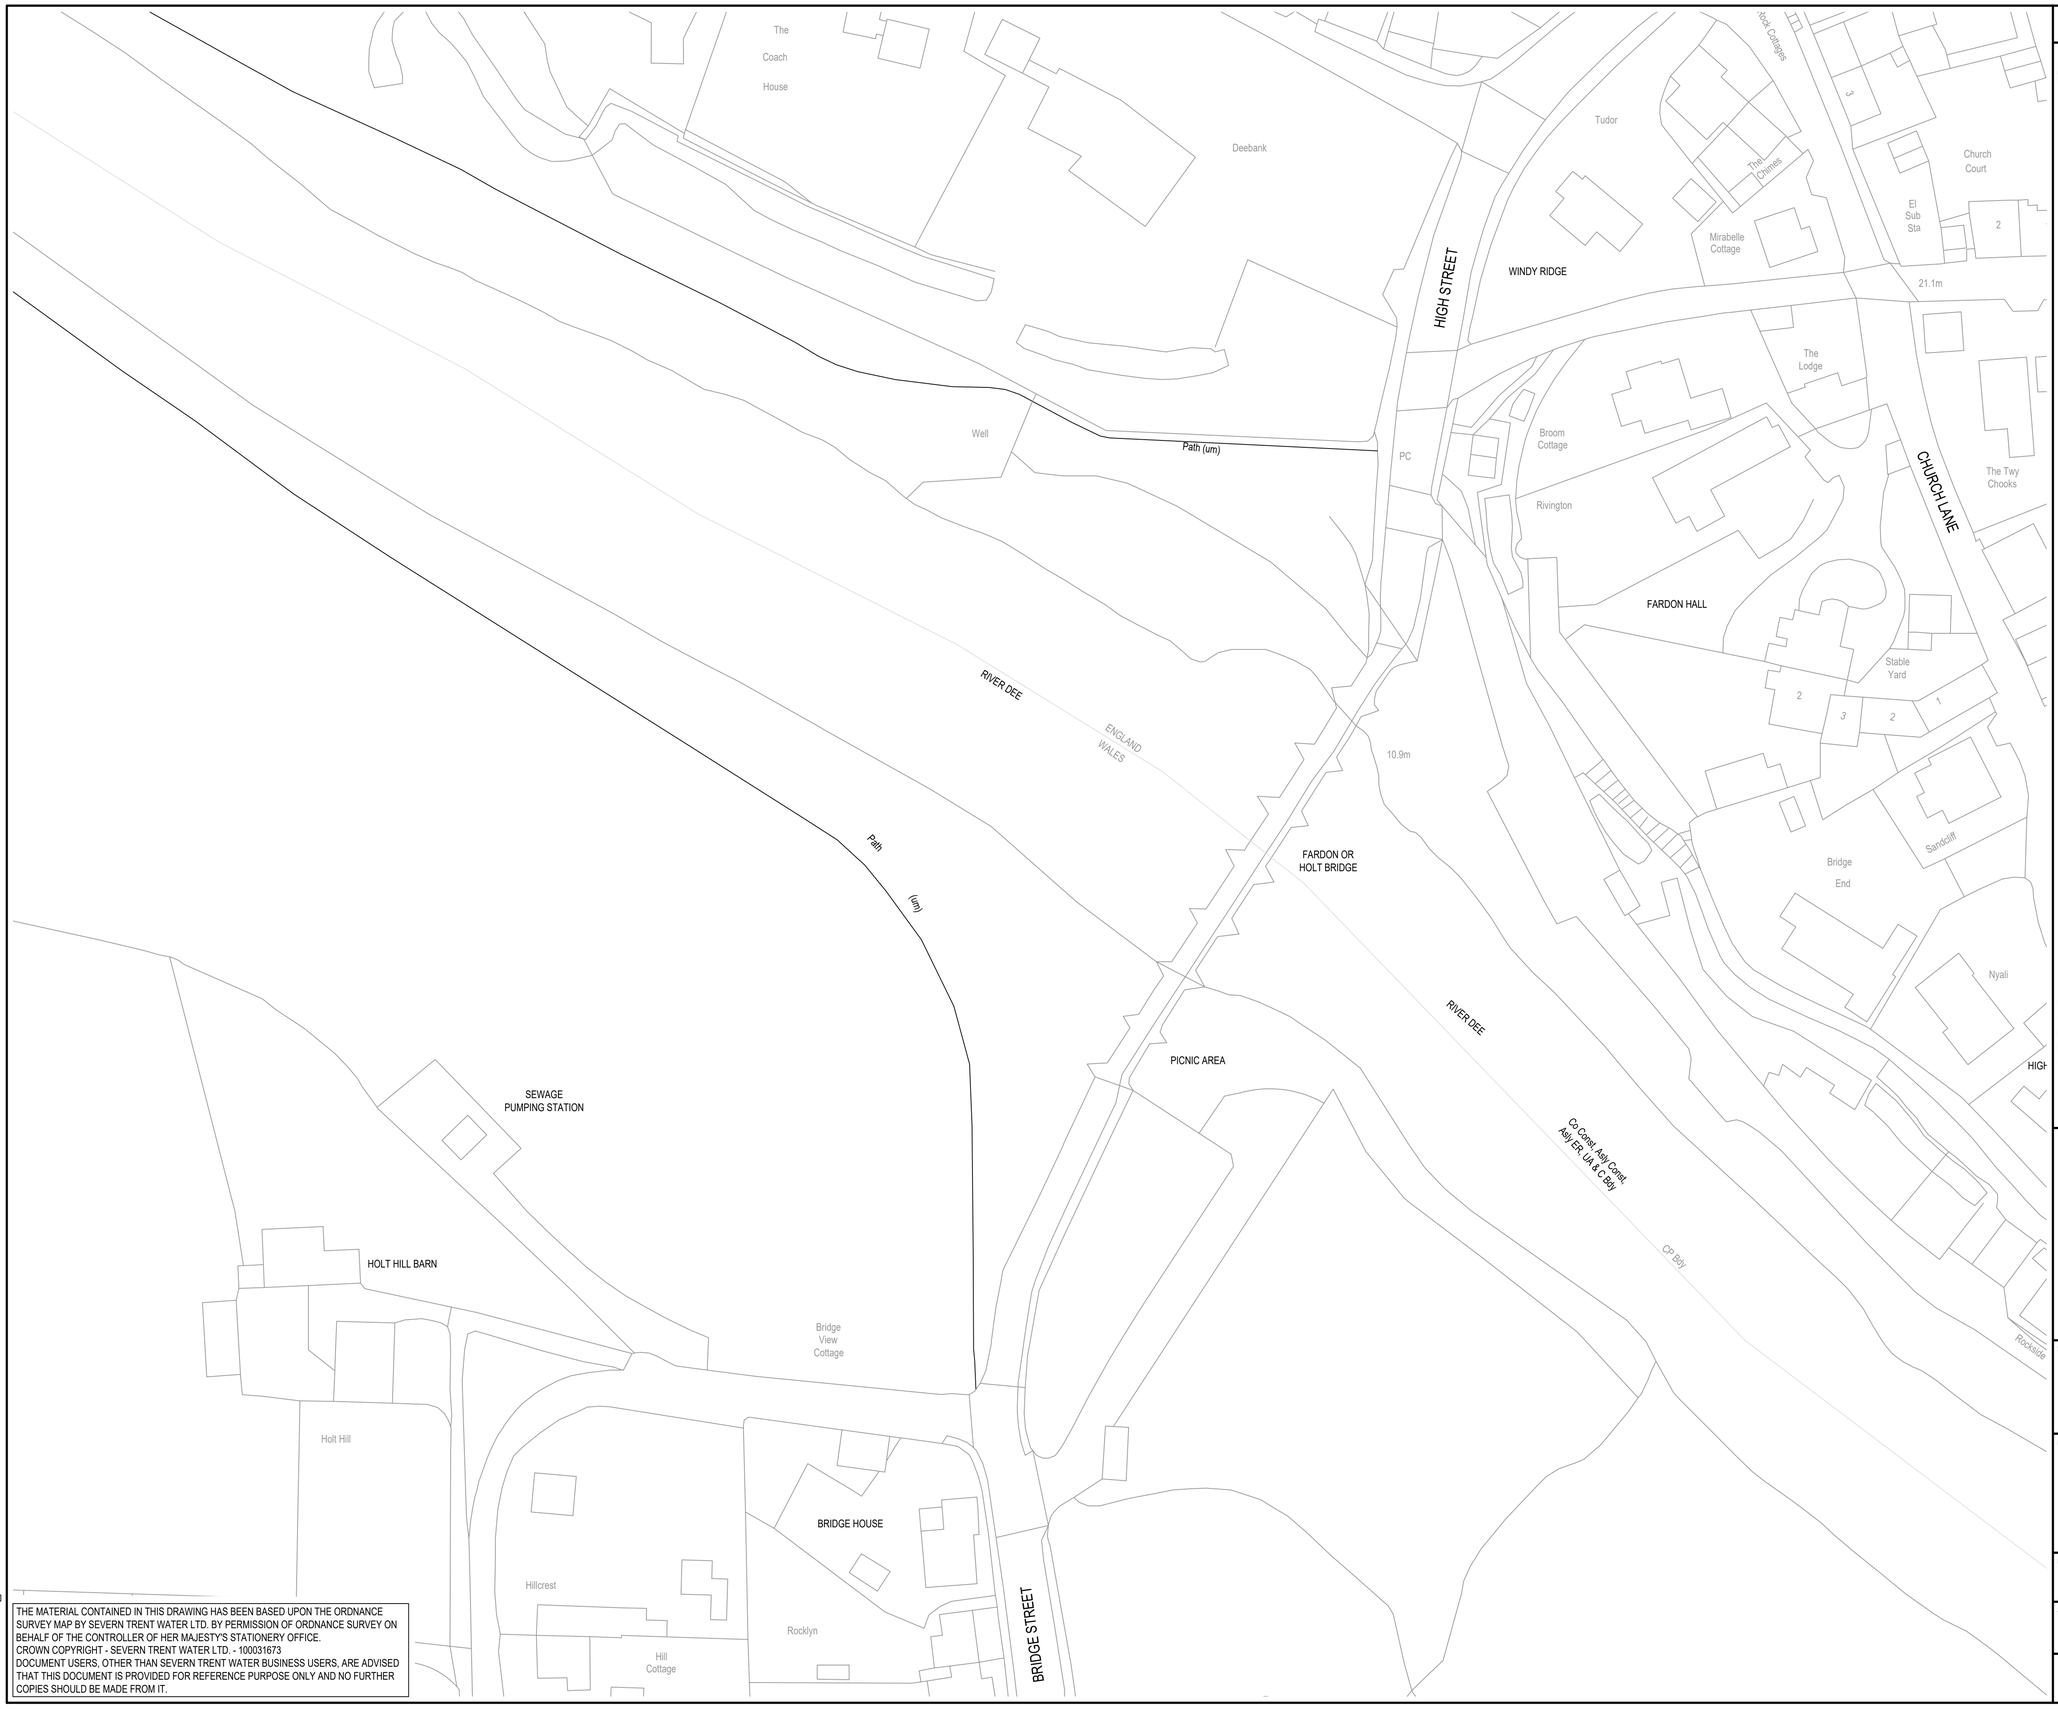


THE MATERIAL CONTAINED IN THIS DRAWING HAS BEEN BASED UPON THE ORDNANCE SURVEY MAP BY SEVERN TRENT WATER LTD. BY PERMISSION OF ORDNANCE SURVEY ON BEHALF OF THE CONTROLLER OF HER MAJESTY'S STATIONERY OFFICE.
CROWN COPYRIGHT - SEVERN TRENT WATER LTD. - 100031673
DOCUMENT USERS, OTHER THAN SEVERN TRENT WATER BUSINESS USERS, ARE ADVISED THAT THIS DOCUMENT IS PROVIDED FOR REFERENCE PURPOSE ONLY AND NO FURTHER COPIES SHOULD BE MADE FROM IT.

DO NOT SCALE
USE WRITTEN DIMENSIONS ONLY

LOCATION DETAILS
GRID COORDINATES: 341181, 354379
POST CODE: LL13 9JG
DMA: 16/610 FARNDON
CONTROL GROUP: LIWYN ONN GRAVITY

Meters
10 0 10 20
Scale 1:500

SEVERN TRENT

PROJECT TITLE
FARNDON CROSSING
WEST SERVICEABILITY DISTRIBUTION MR

DRAWING TITLE
FARDON CROSSING
SHORT TERM SOLUTION

DRAWING NO:
A7W127560441-STW-XX-XX-DR-C-0001

SCALE: AS SHOWN
SHEET SIZE: A1

QR CODE PLACEMENT

THIS DRAWING IS CONFIDENTIAL AND THE PROPERTY OF SEVERN TRENT AND MUST NOT BE REPRODUCED WITHOUT WRITTEN PERMISSION