



TYPE 3 - Plots 4 & 5

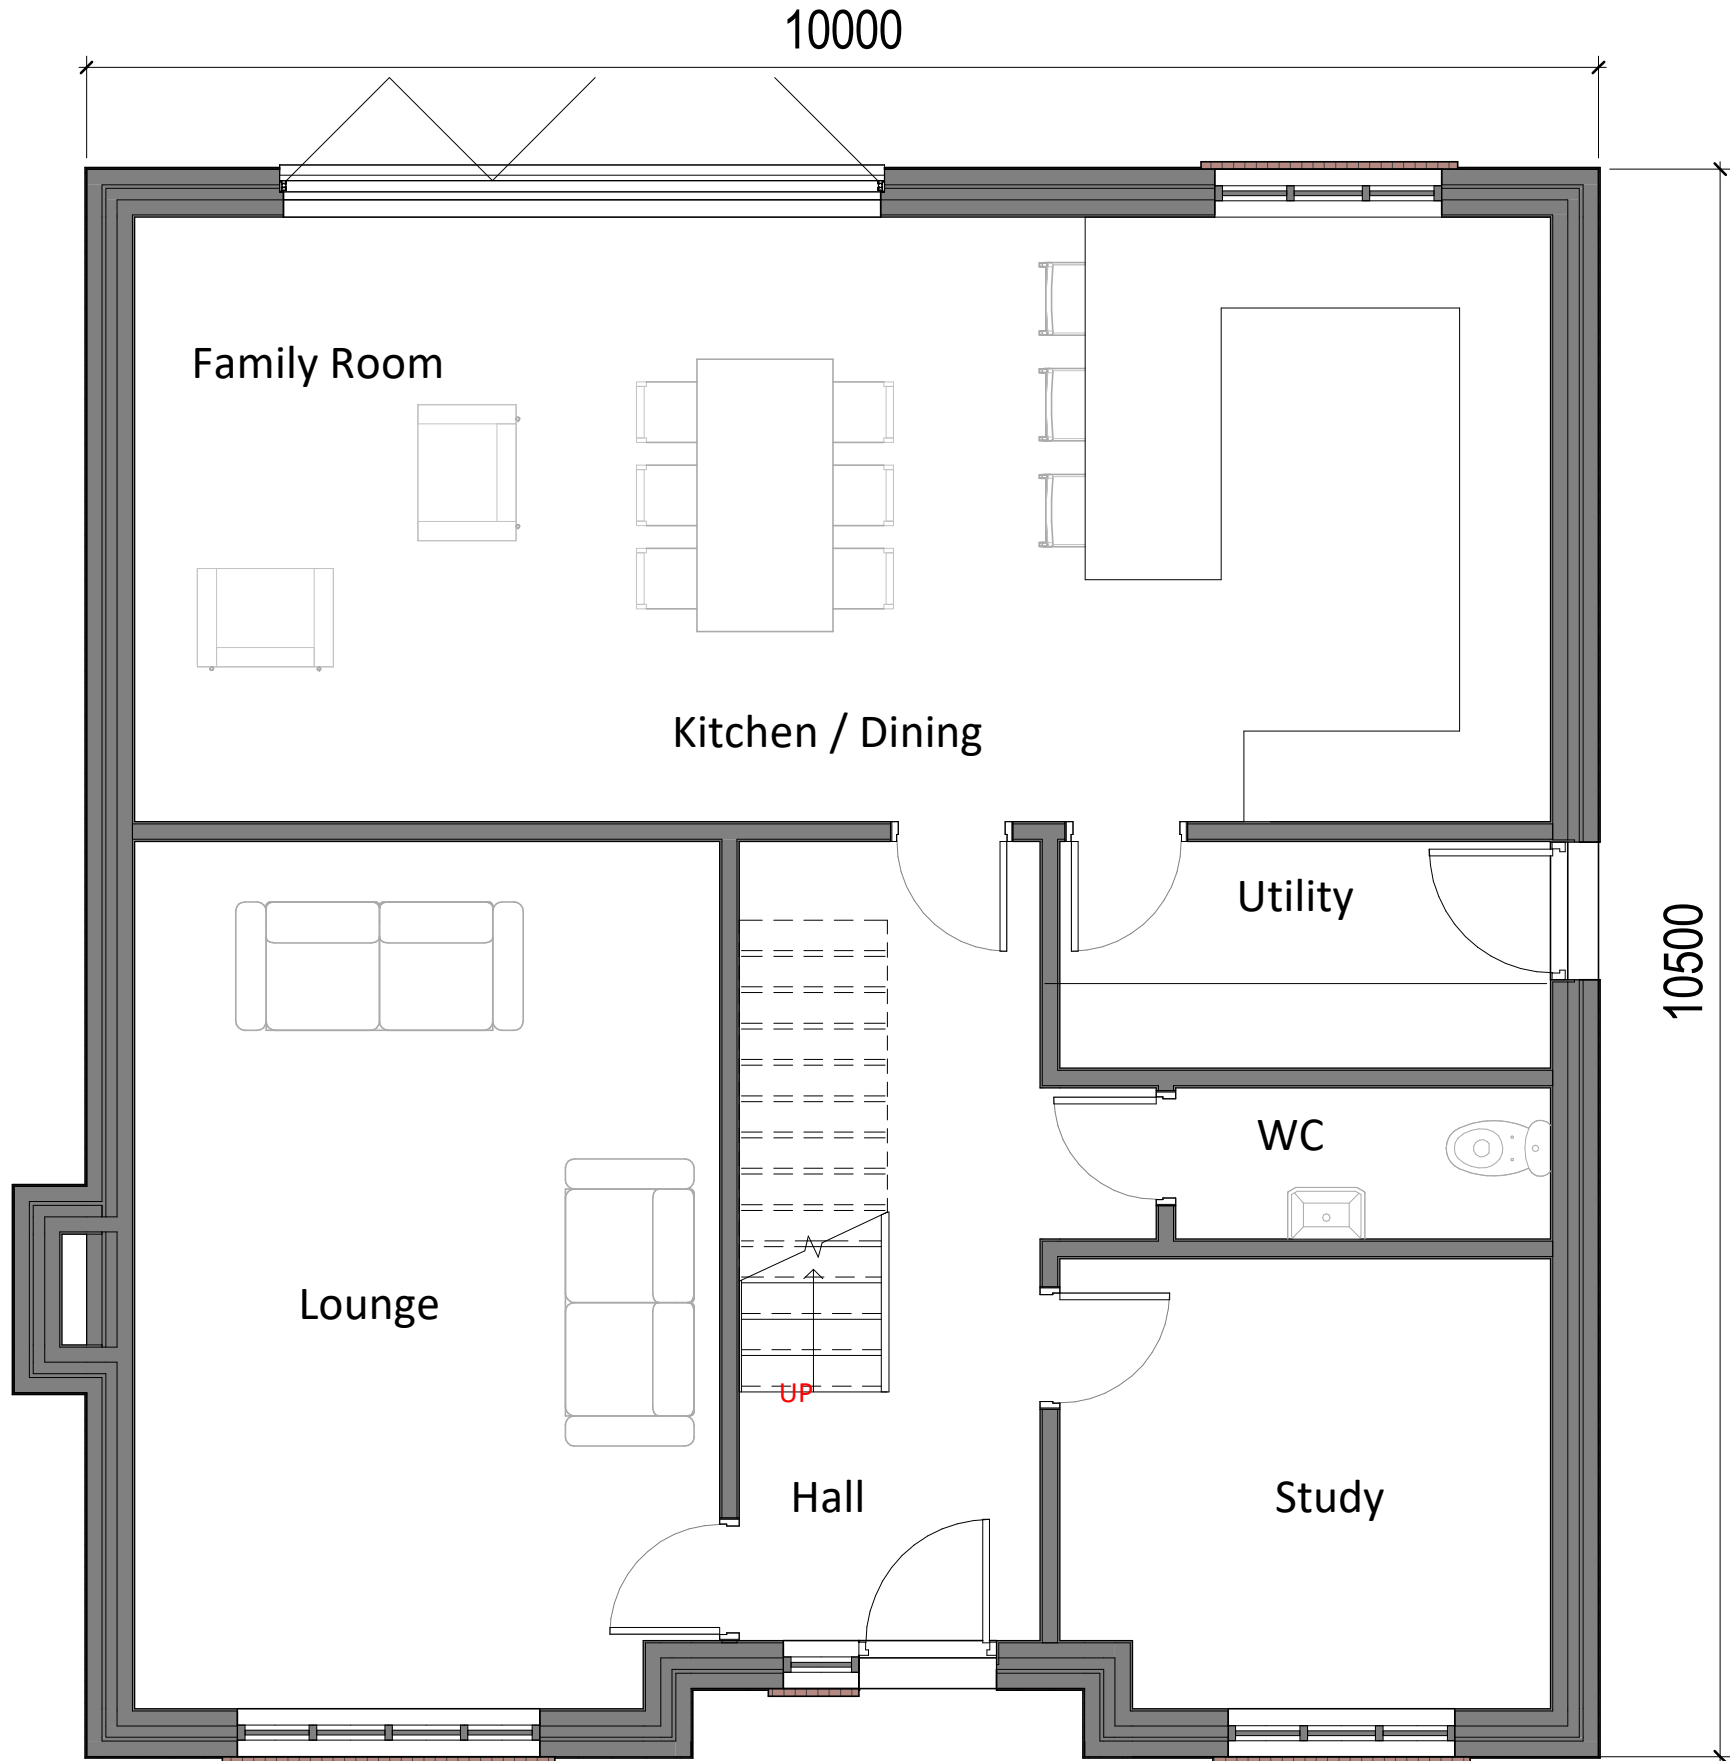


1 Level 00
1 : 50



2 Level 01
1 : 50

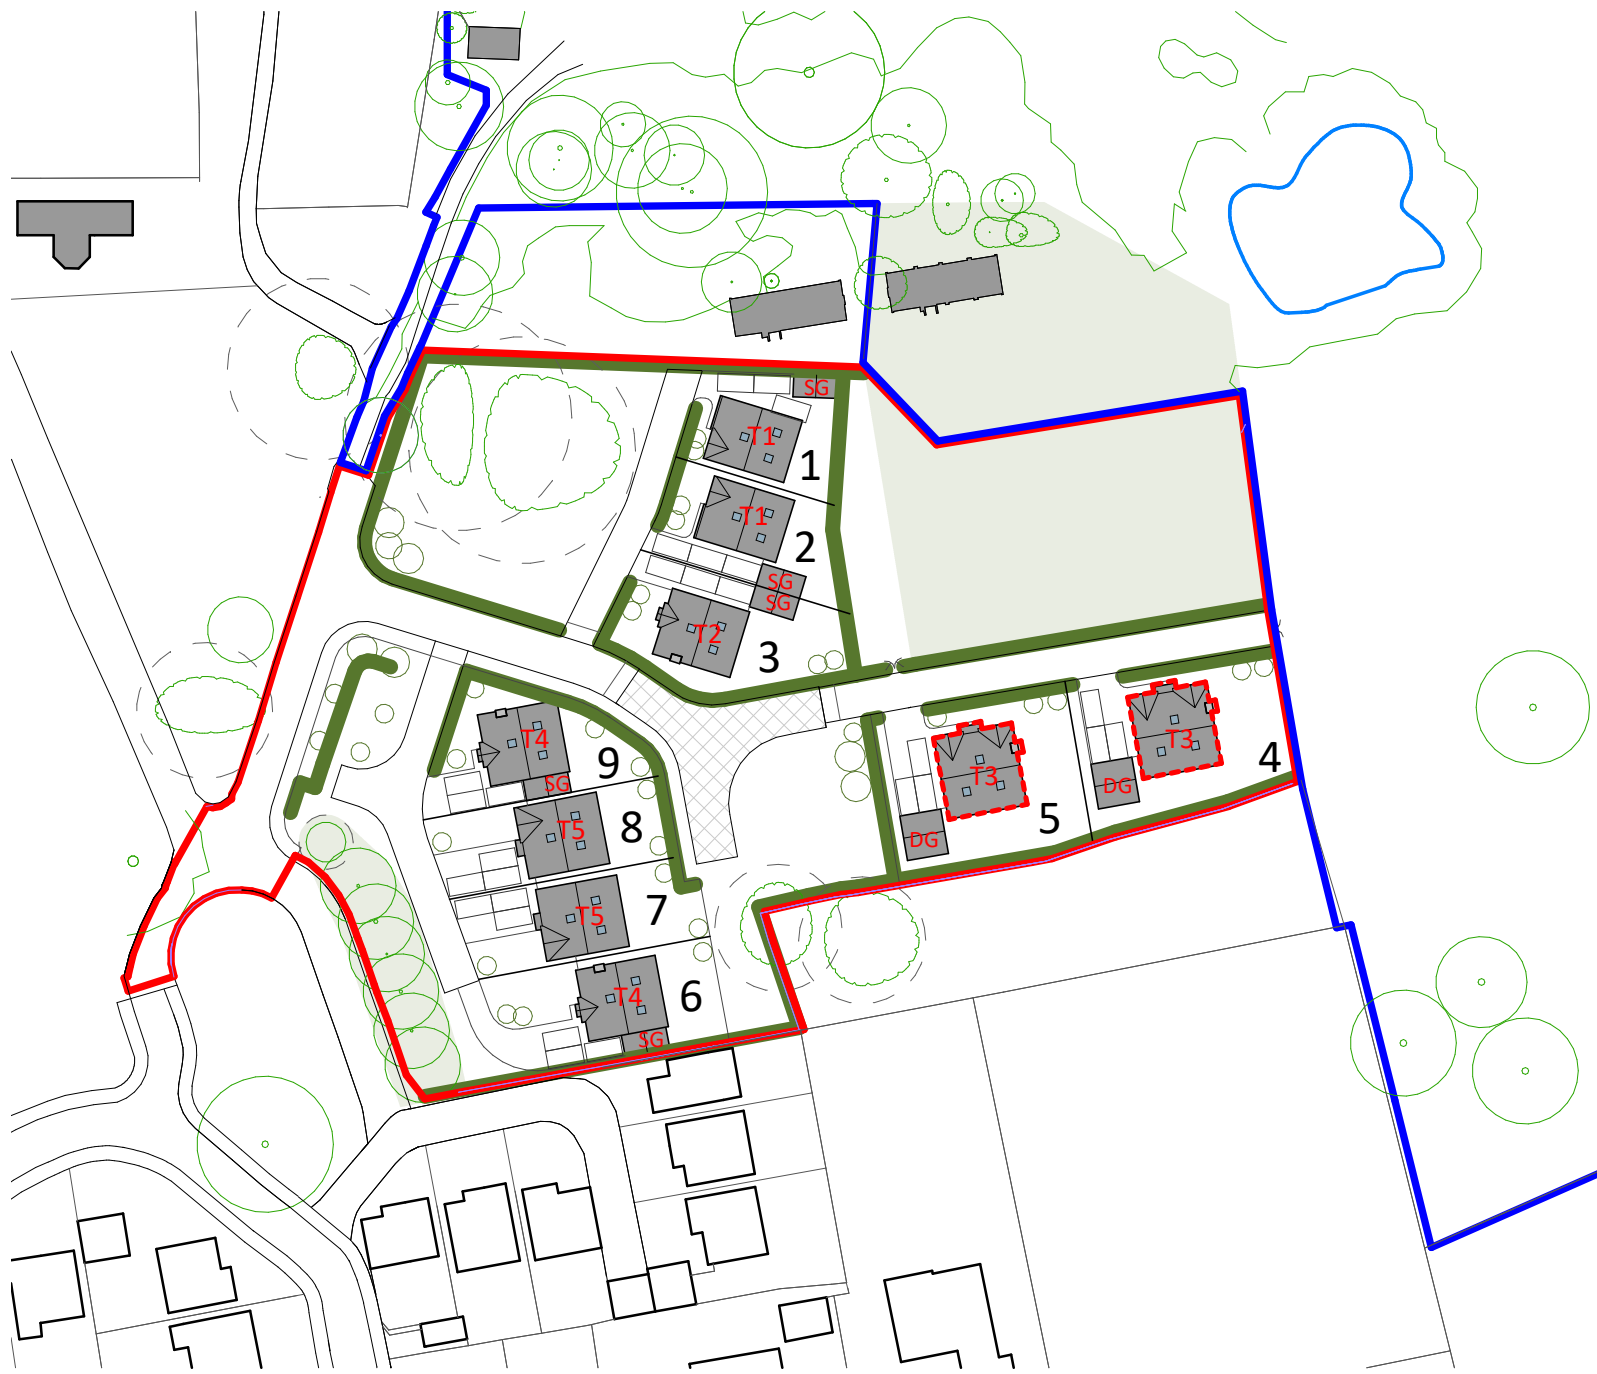

8 Referencing Plan
1 : 1000

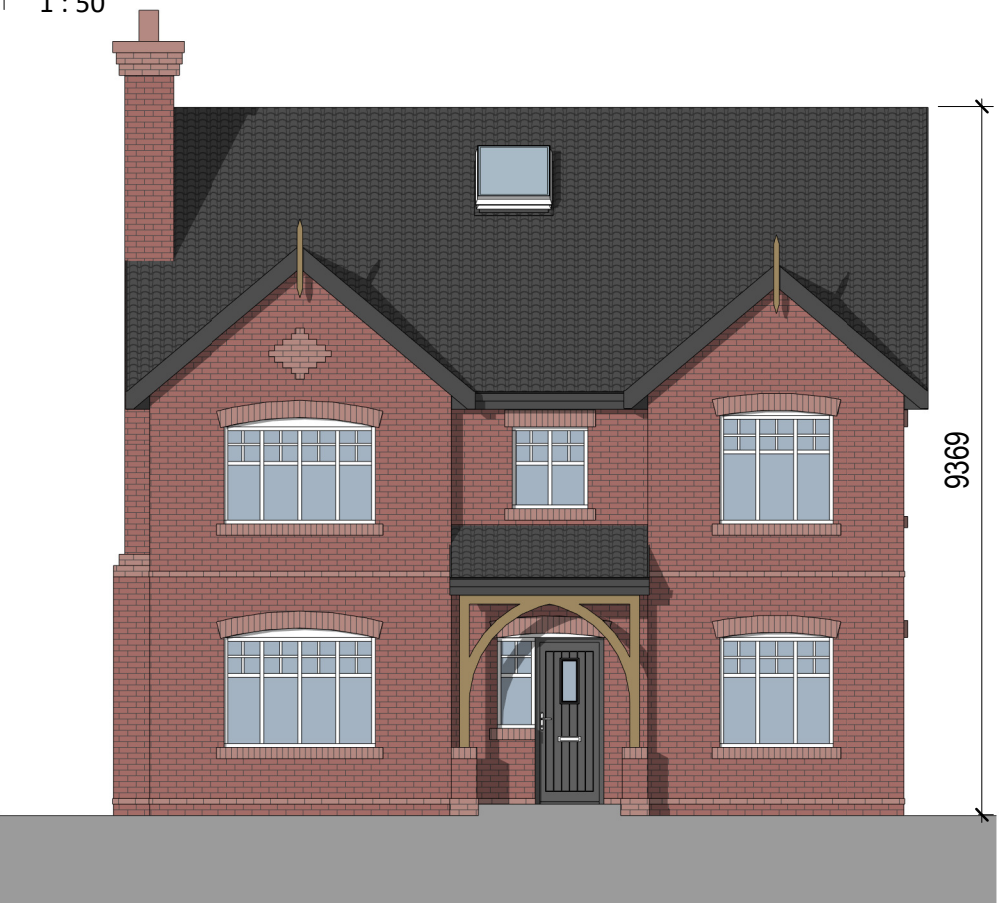

4 Front Elevation
1 : 100



5 Side Elevation 1
1 : 100



6 Rear Elevation
1 : 100



7 Side Elevation 2
1 : 100



3 Front 3D View

House Area - Type 3 (PLOTS 4 & 5)	
182 SQM GIFA	1959 SFT GIFA
208 SQM GROSS	2239 SFT GROSS