


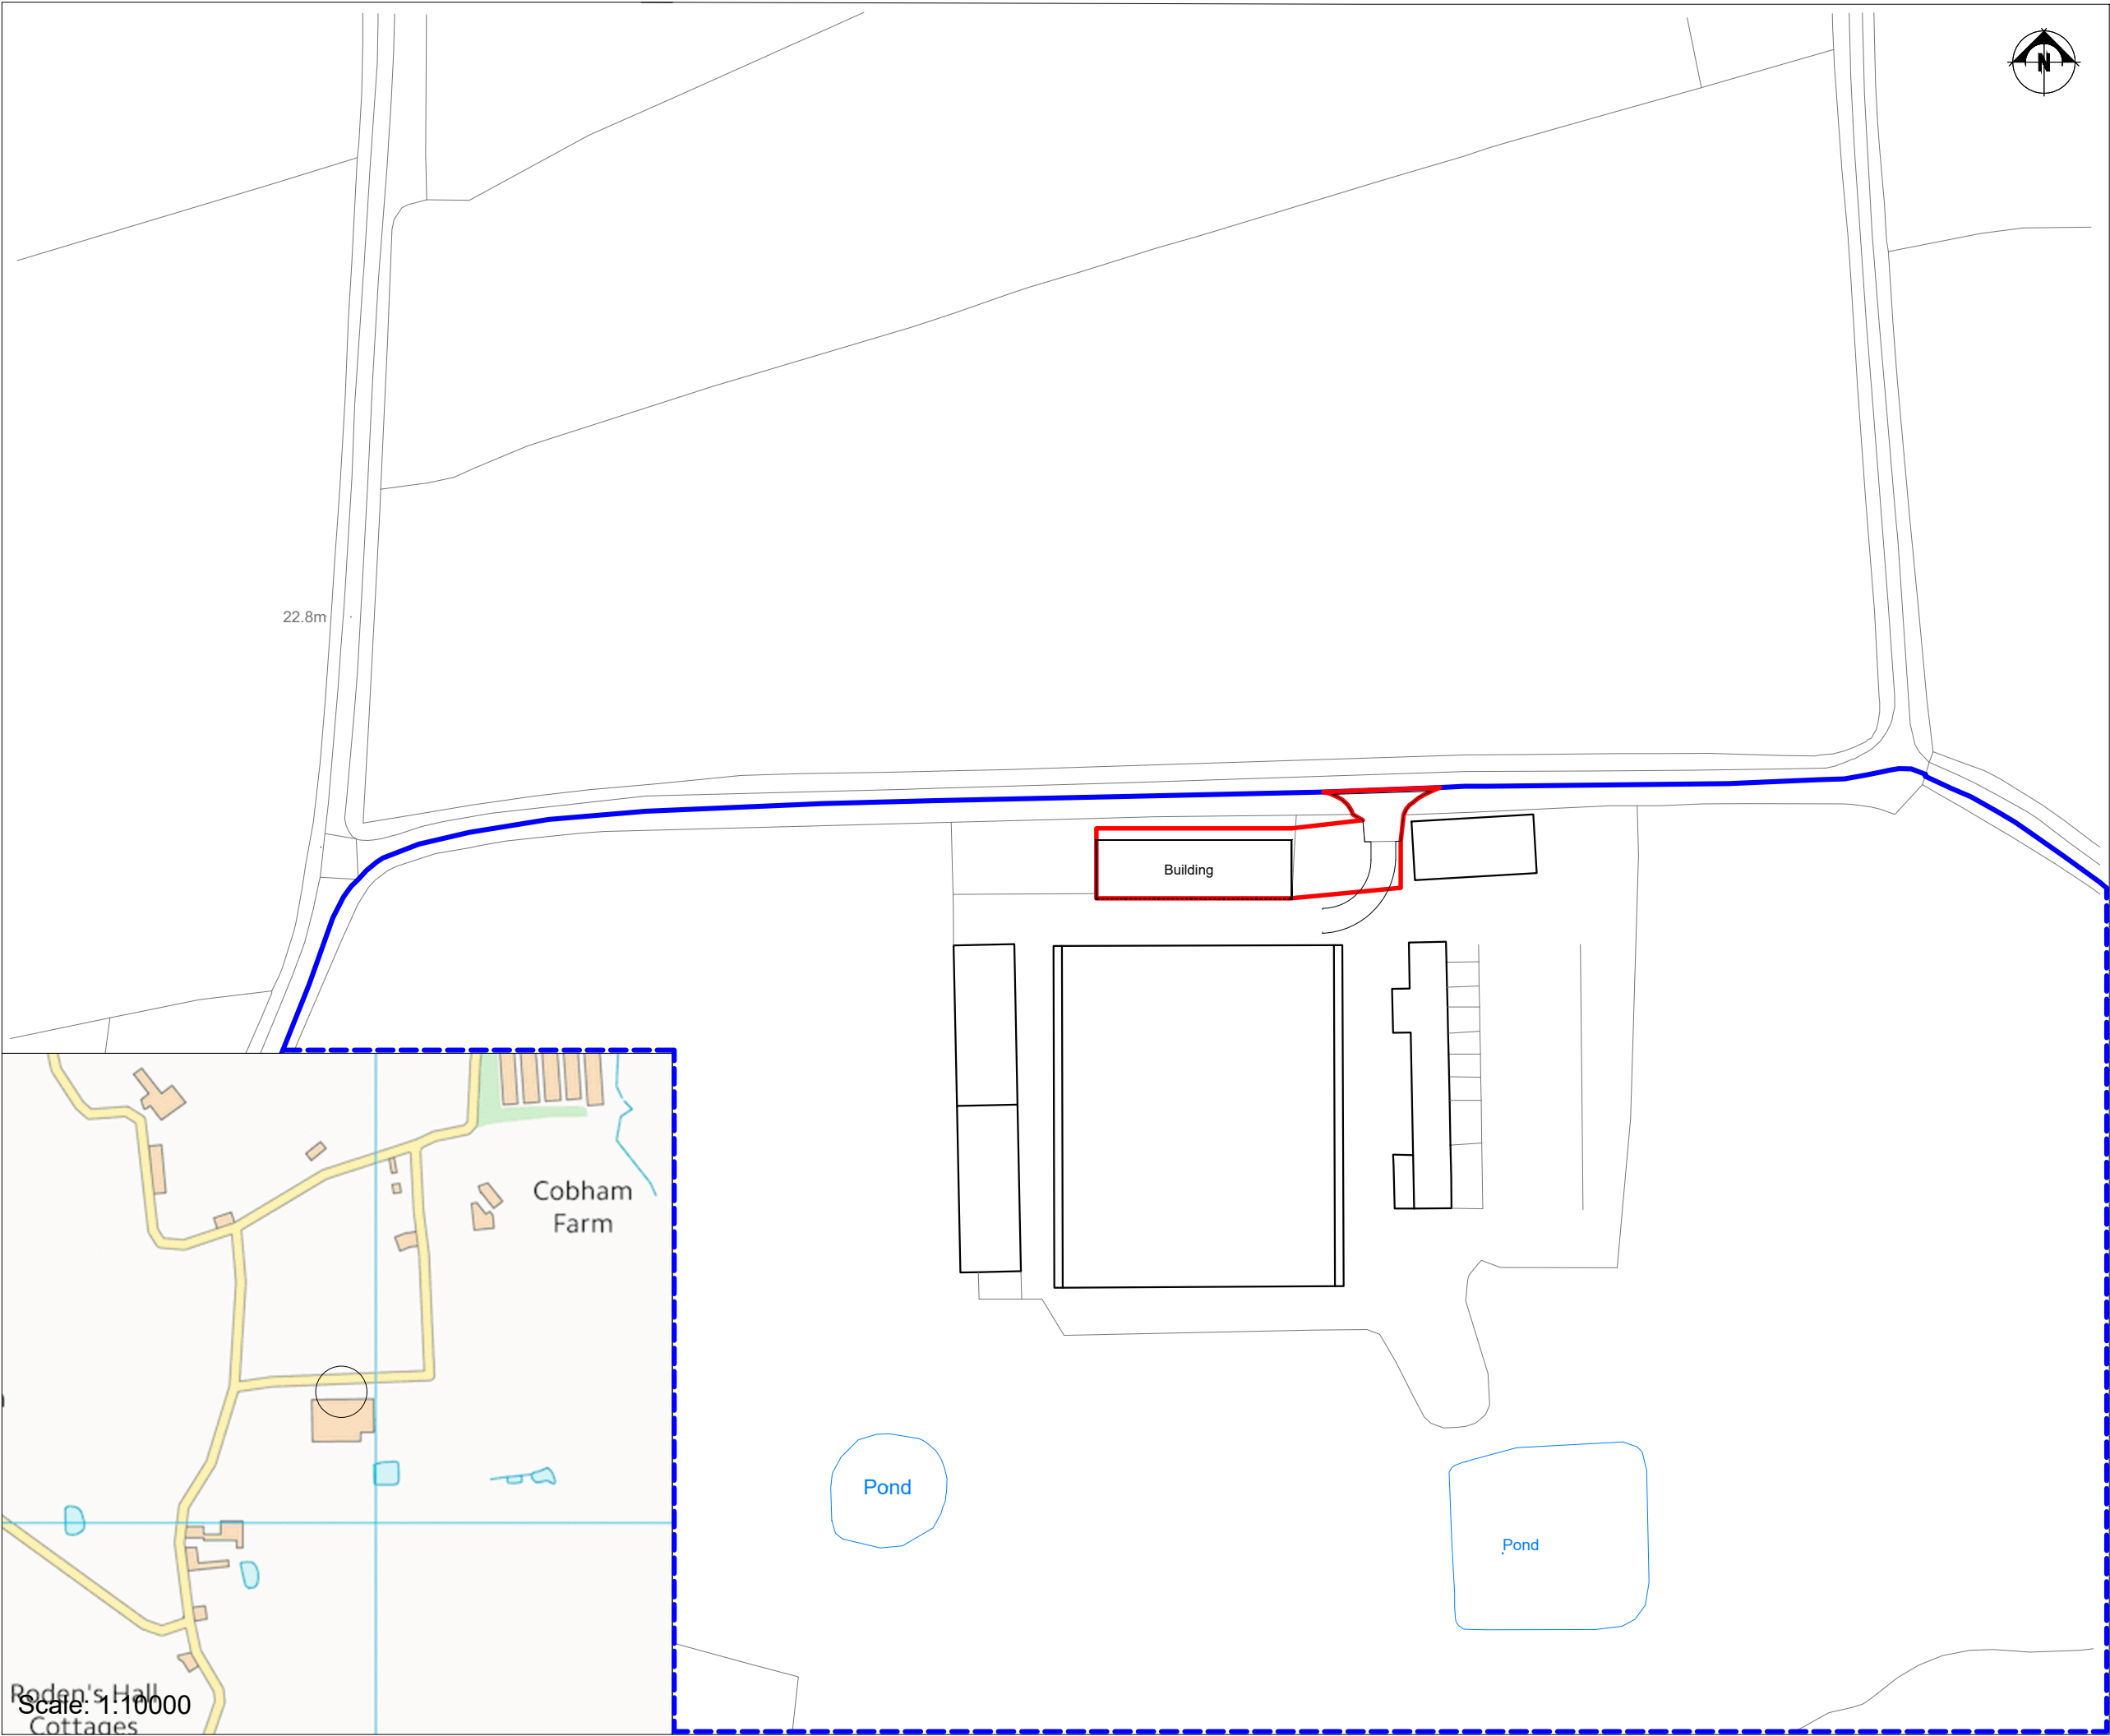

THIS DRAWING IS TO BE READ IN CONJUNCTION WITH ALL RELATED DRAWINGS. ALL DIMENSIONS MUST BE CHECKED AND VERIFIED ON SITE BEFORE COMMENCING ANY WORK OR PRODUCING SHOP DRAWINGS. THE ORIGINATOR SHOULD BE NOTIFIED IMMEDIATELY OF ANY DISCREPANCY. THIS DRAWING IS COPYRIGHT AND REMAINS THE PROPERTY ROGER PARRY & PARTNERS.

- Red Boundary
- Blue Boundary

Rev	Description	Date	Dr by	App by
Original	by			



Residential - Agricultural - Commercial	
Job	Proposed Shed
Title	Location Plan
Location	Hoseley Farms Torriad Farm Lane, From Plas Mehefin To Torriad Farm Wrexham, LL13 9RT
Client	Hoseley
Scales	1:1250 @ A3
Drawing No.	RJC-MZ687-01
Drawn by	AZ
Date 08/03/2022	

HOGSTOW HALL, MINSTERLEY
SHREWSBURY, SHROPSHIRE. SY5 0HZ
Tel: 01743 791336 Fax: 01743 792770
email: mail@rogerparry.net
Web address: www.rogerparry.net
Roger Parry & Partners LLP partnership no: OC312201
Registered Office: Hogstow Hall, Minsterley, Shrewsbury, SY5 0HZ
A list of members of the LLP is available at the above address.