

RYECROFT MEADOWS, OLD WREXHAM ROAD



PROPOSED FENCE & HEDGE DETAILS

CONDITION DISCHARGE.


Notes:

2.10 metre high feather edged vertical board fence panels - each 1.80 metres wide with 100mm x 100mm timber posts. Vertical boards to be 125mm wide x 22mm thick. Three horizontal rails.

Colour: Tanalised Green/Brown pressure treated with gravel filled trench below line of fence [see image in Support Statement for appearance of fence]

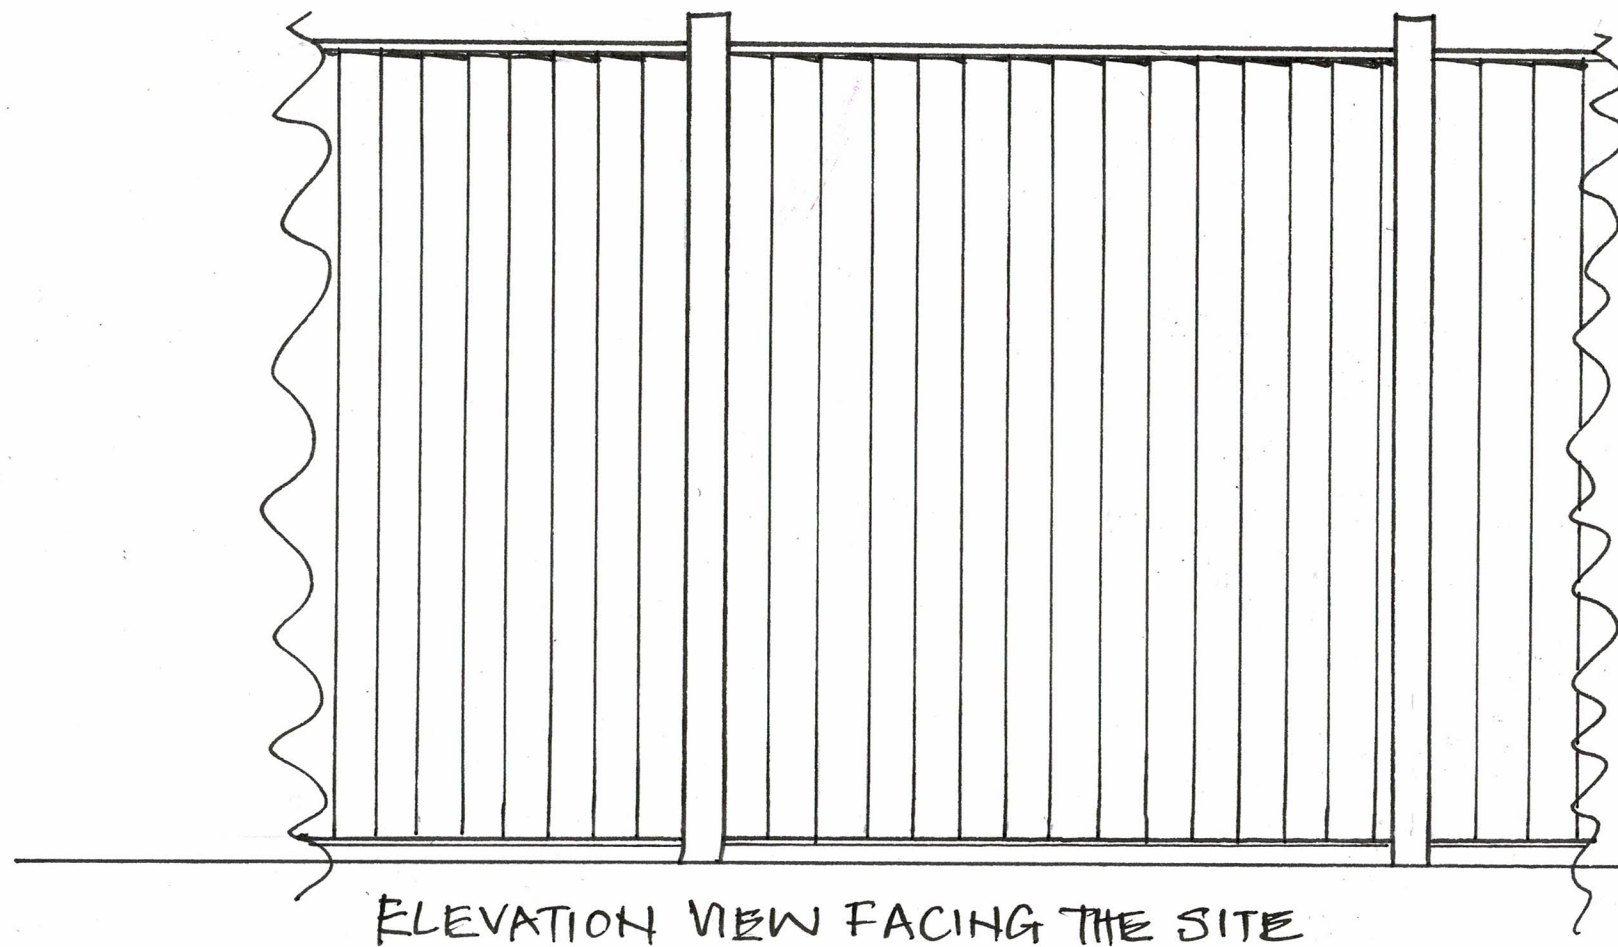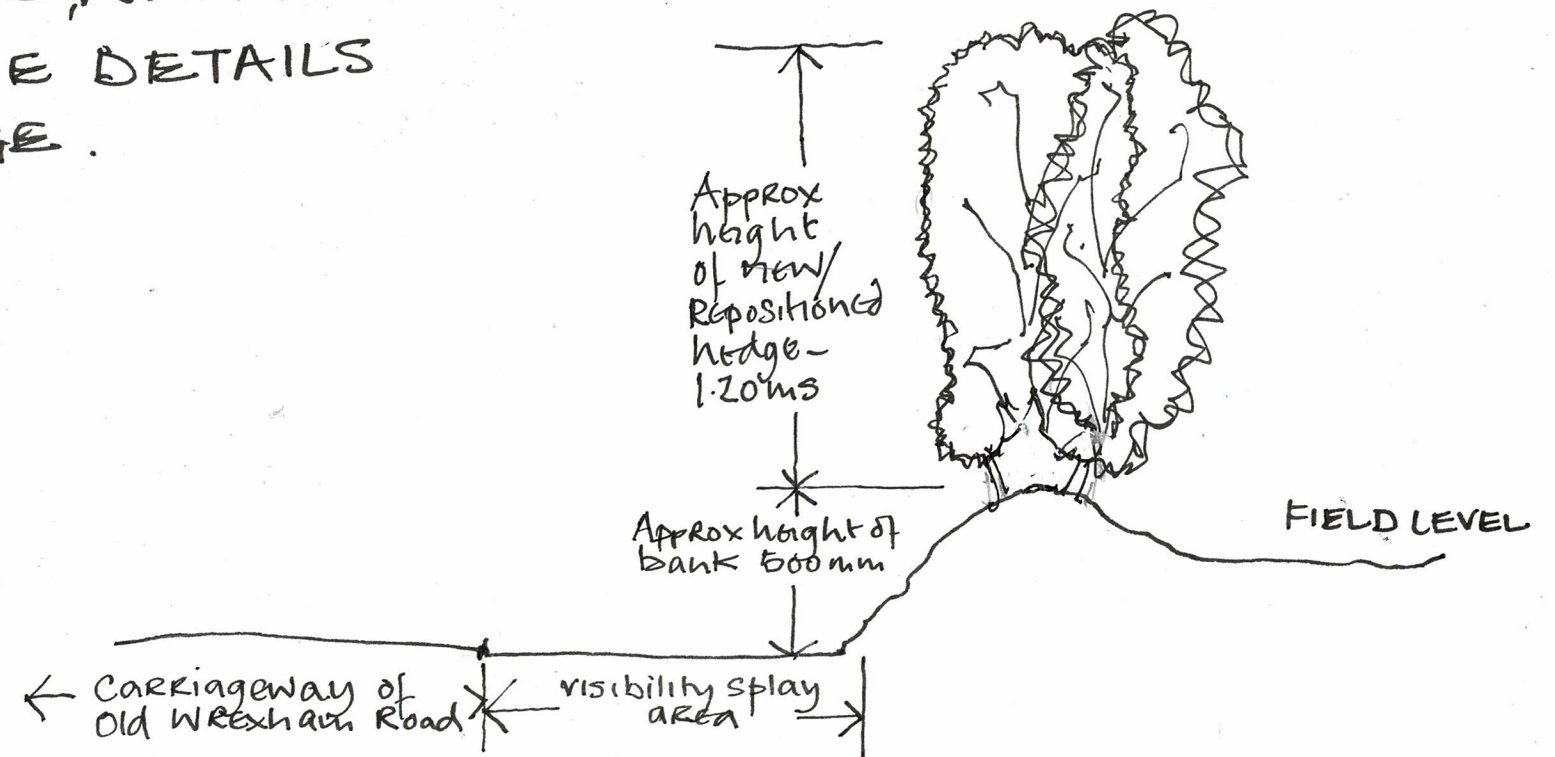

ELEVATION VIEW FACING THE SITE

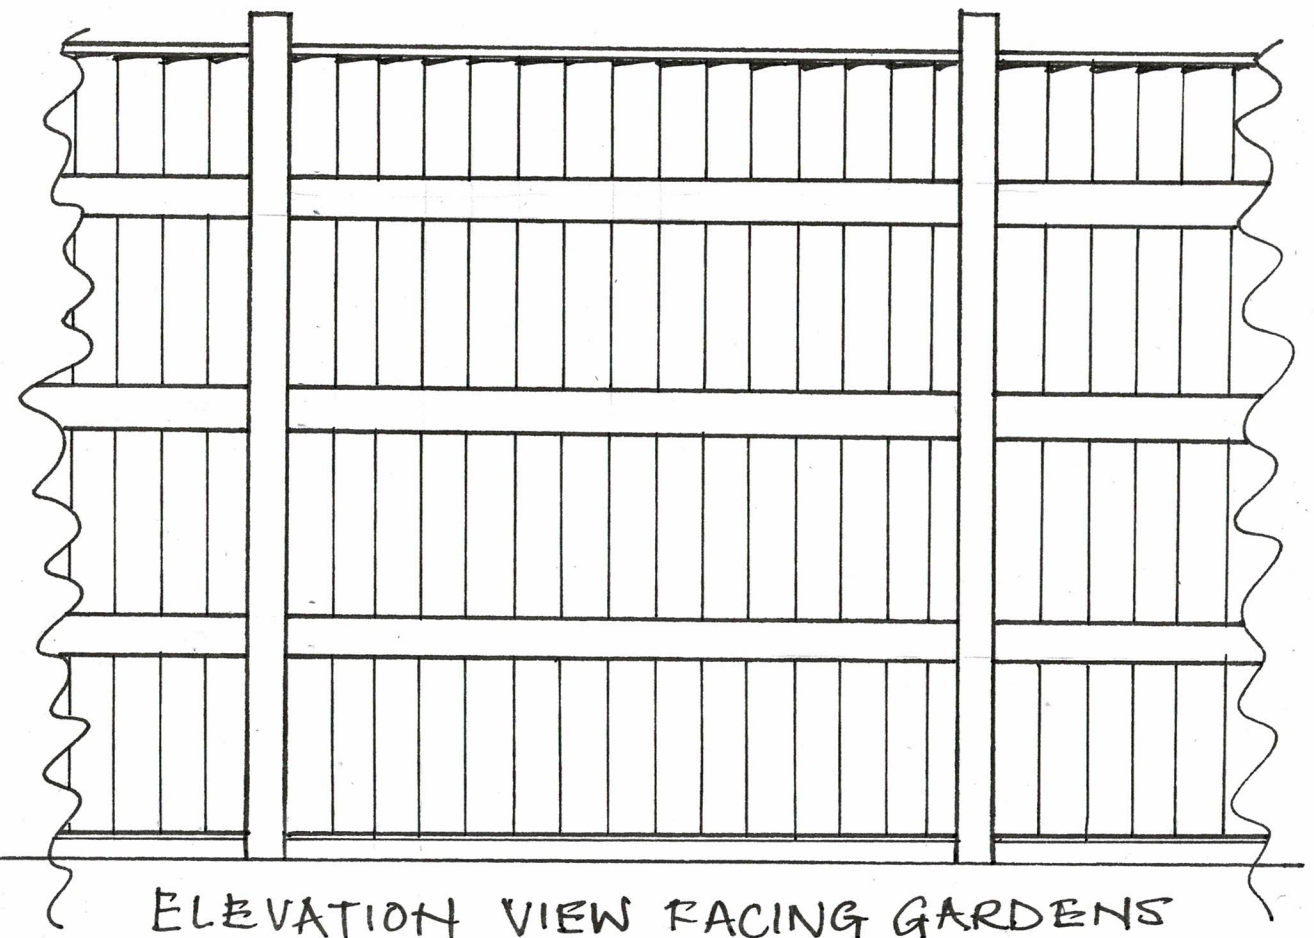

ELEVATION VIEW FACING GARDENS