


97 Jeffreys Road, Wrexham.




Proposed Front Elevation

1:50

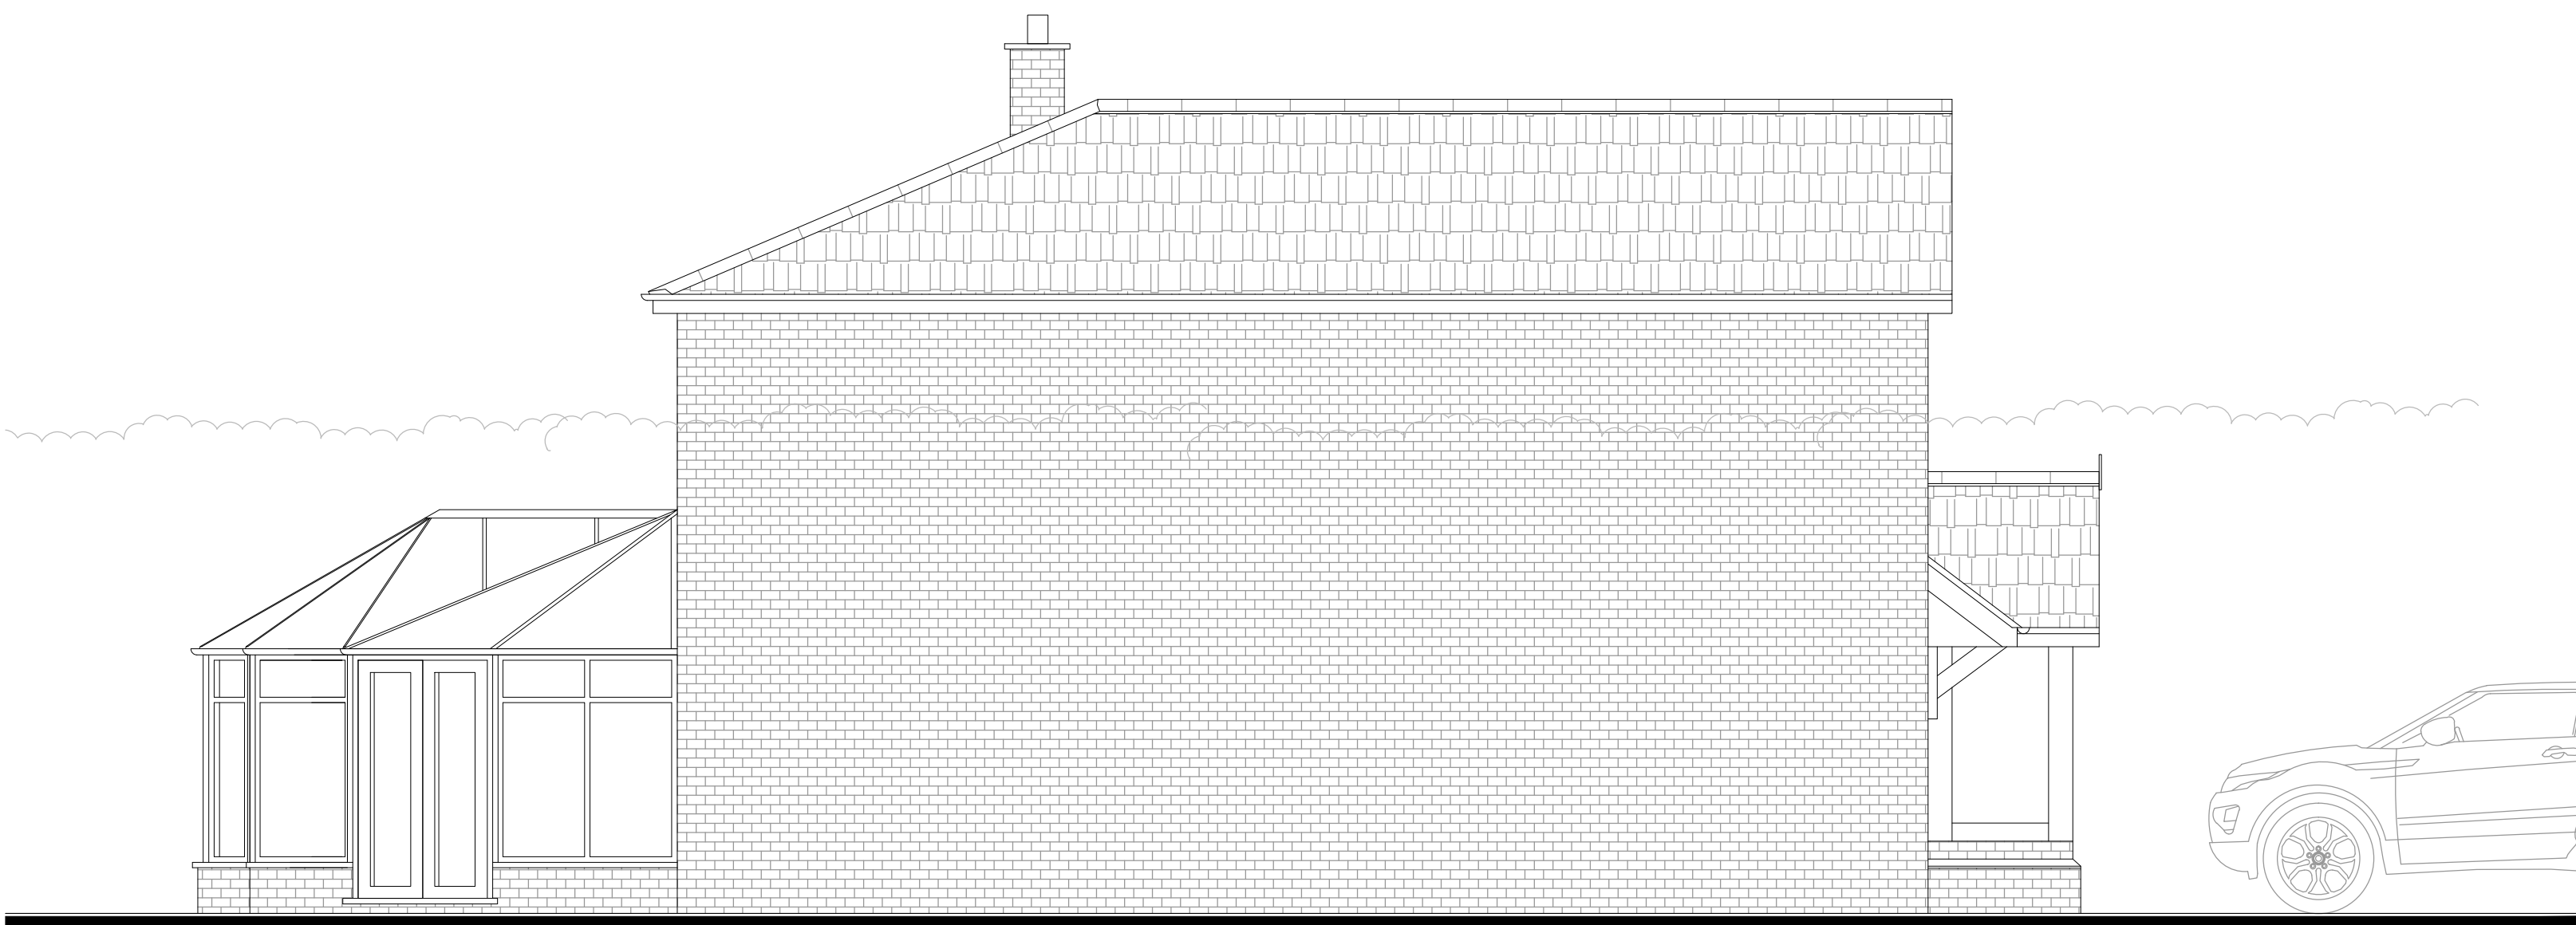

Proposed Side Elevation

1:50

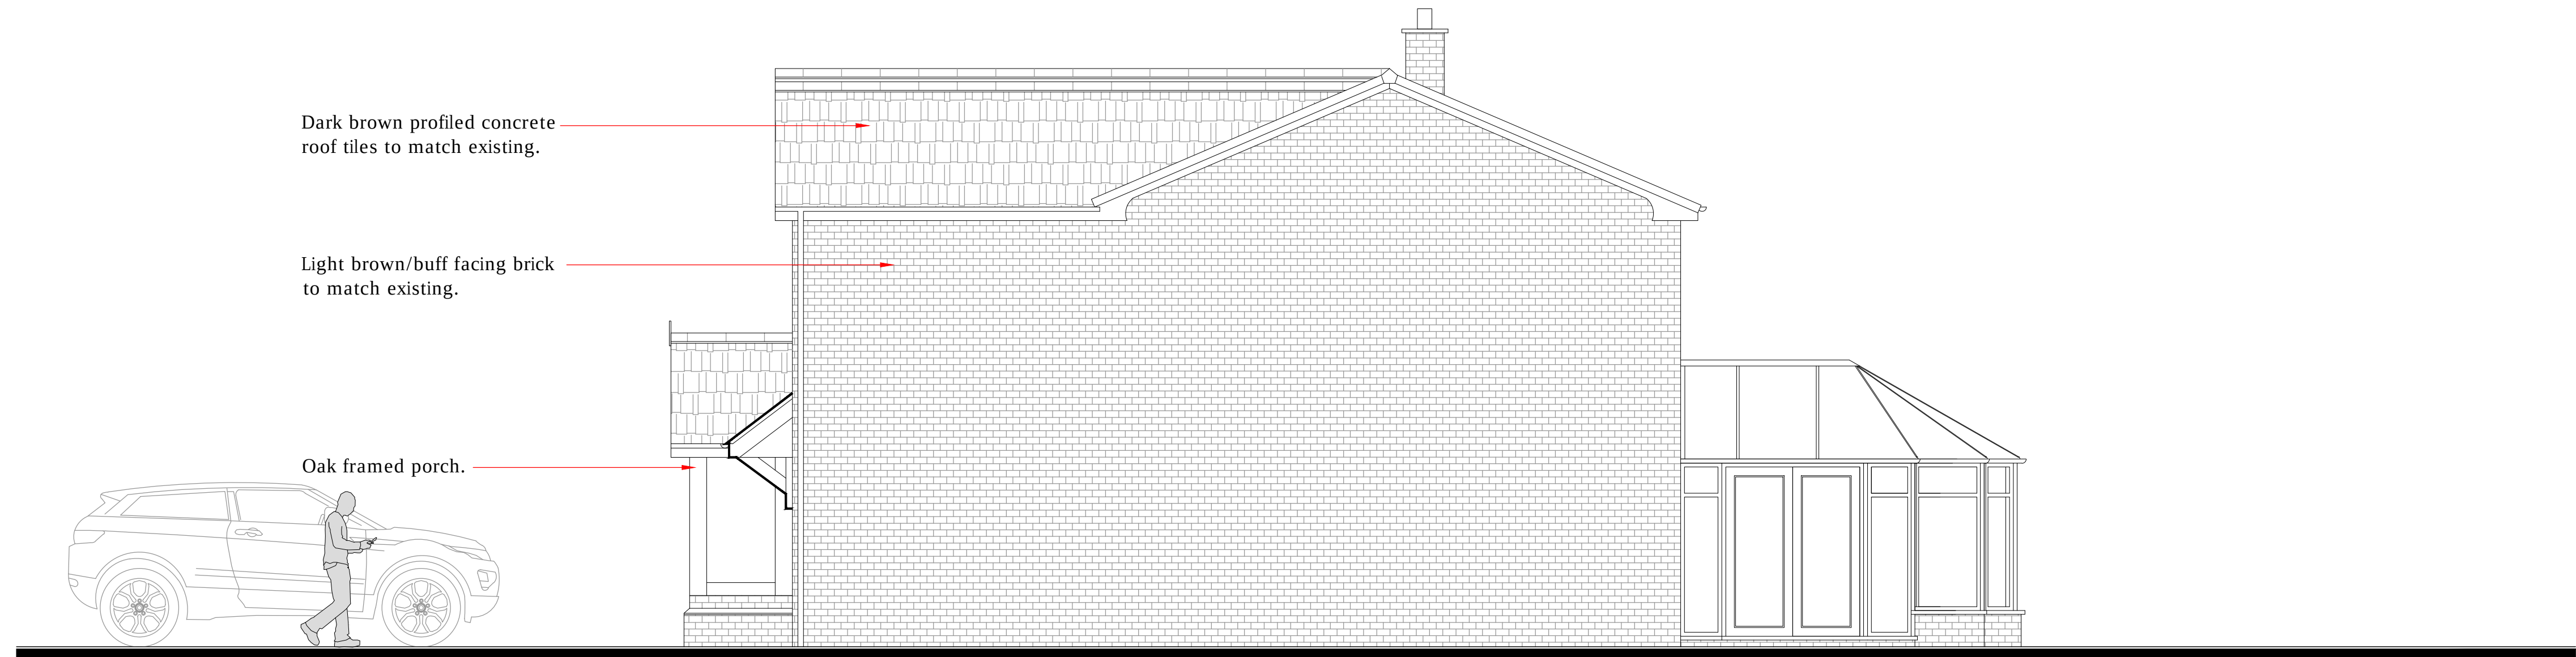

Proposed Side Elevation

1:50