




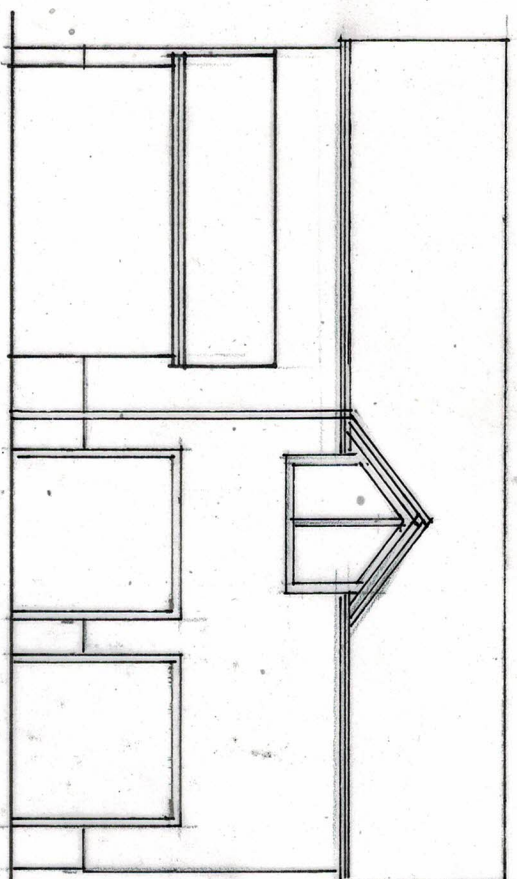

FRONT

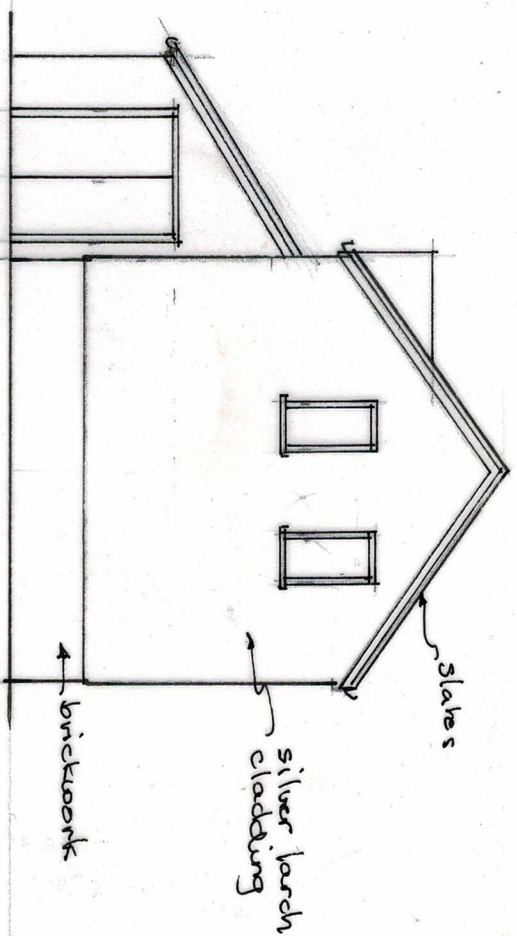

SIDE

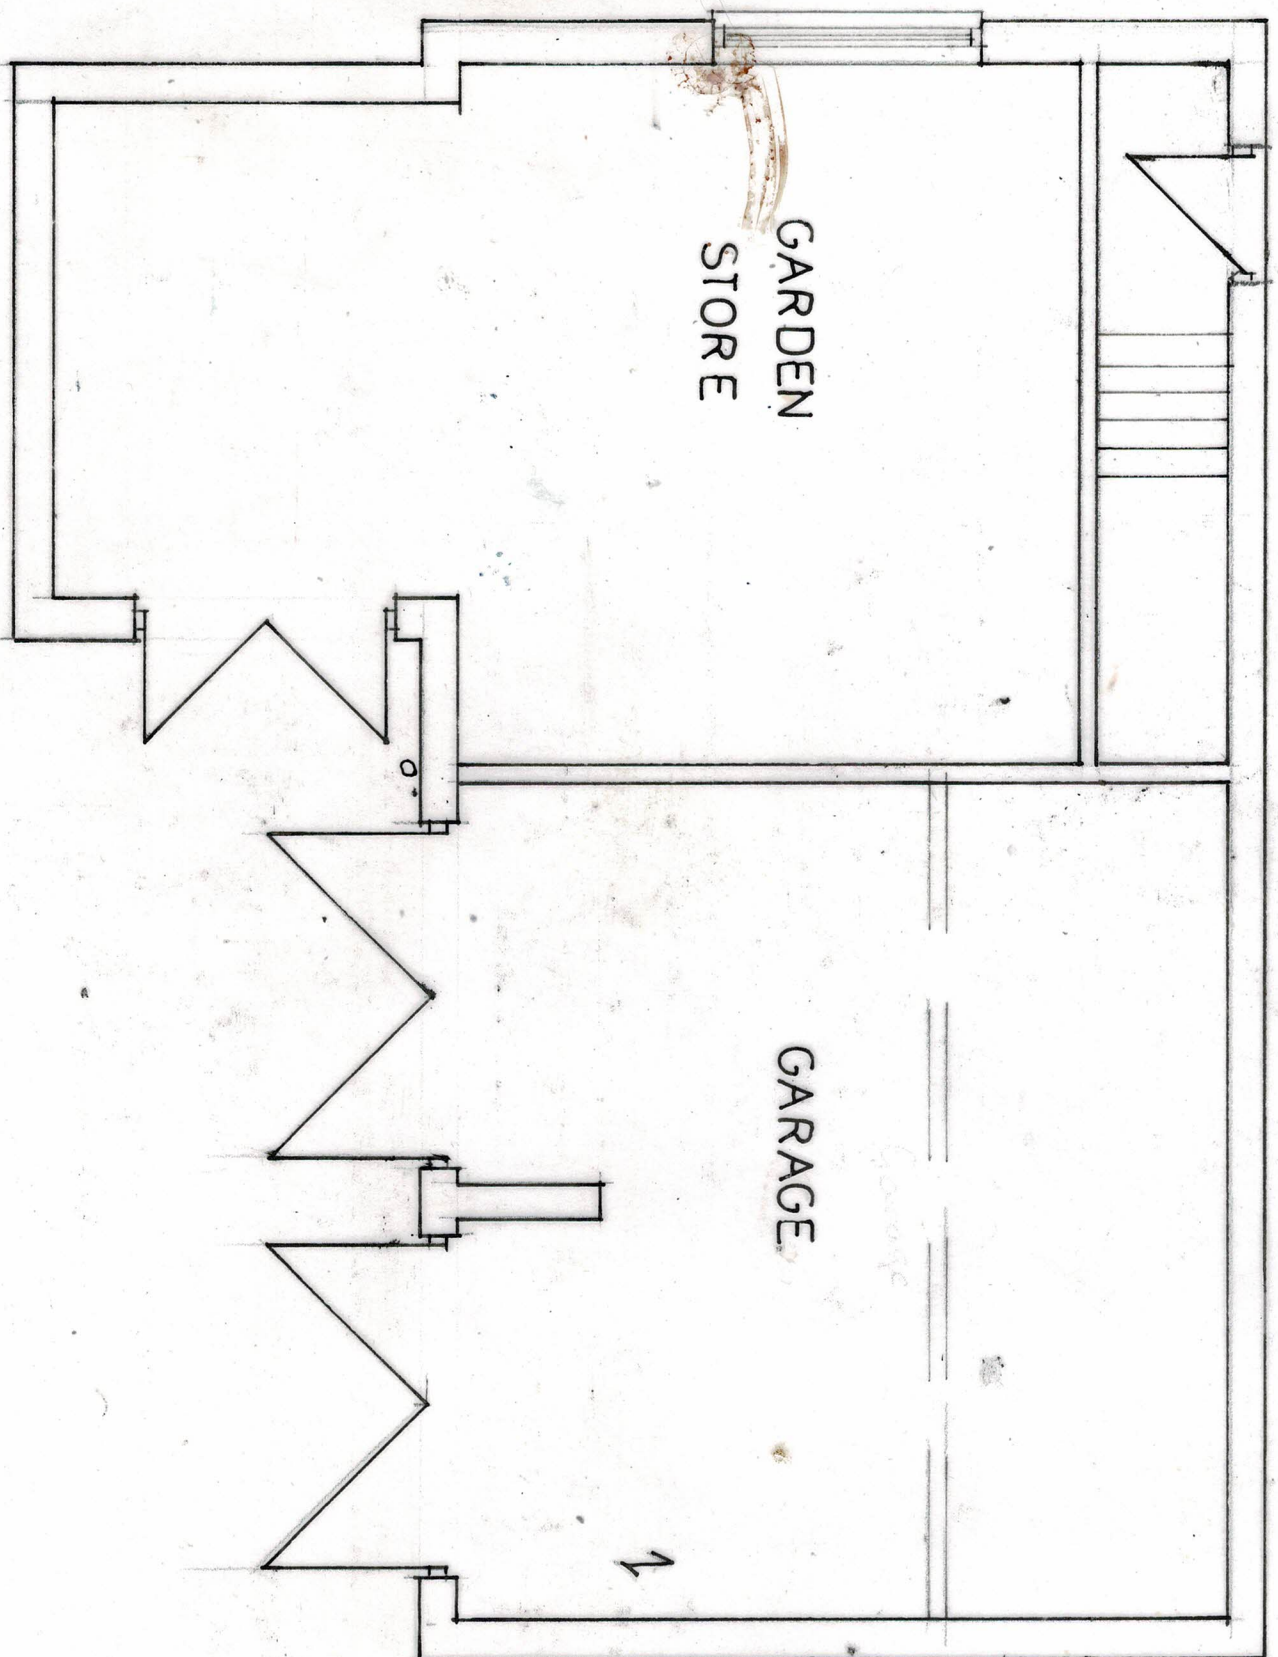

PLAN

Cheshire House Plans

Hawksview Cottage, Church Road,
Tilston, Malpas, Cheshire SY14 7HB
Telephone 01829-250939
Email juliedhorner@aol.com

Proposed garage extension at
Wychbrook Barr, Sarn, Malpas

Existing plan and elevations
2131/1

Scale 1:50 and 1:100 @ A3

Date March 2022

Drawn Julie Horner